
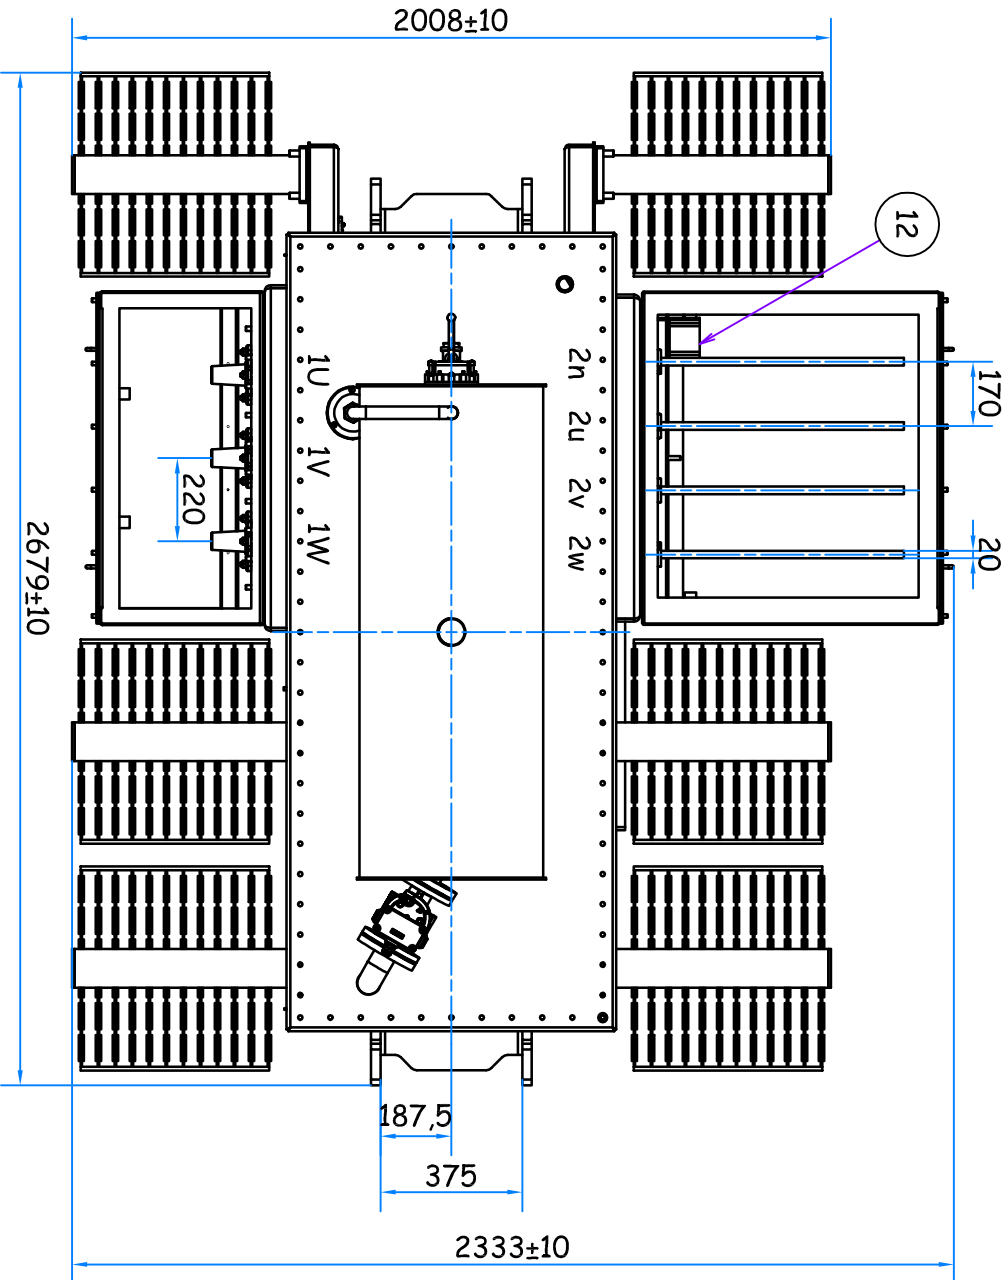
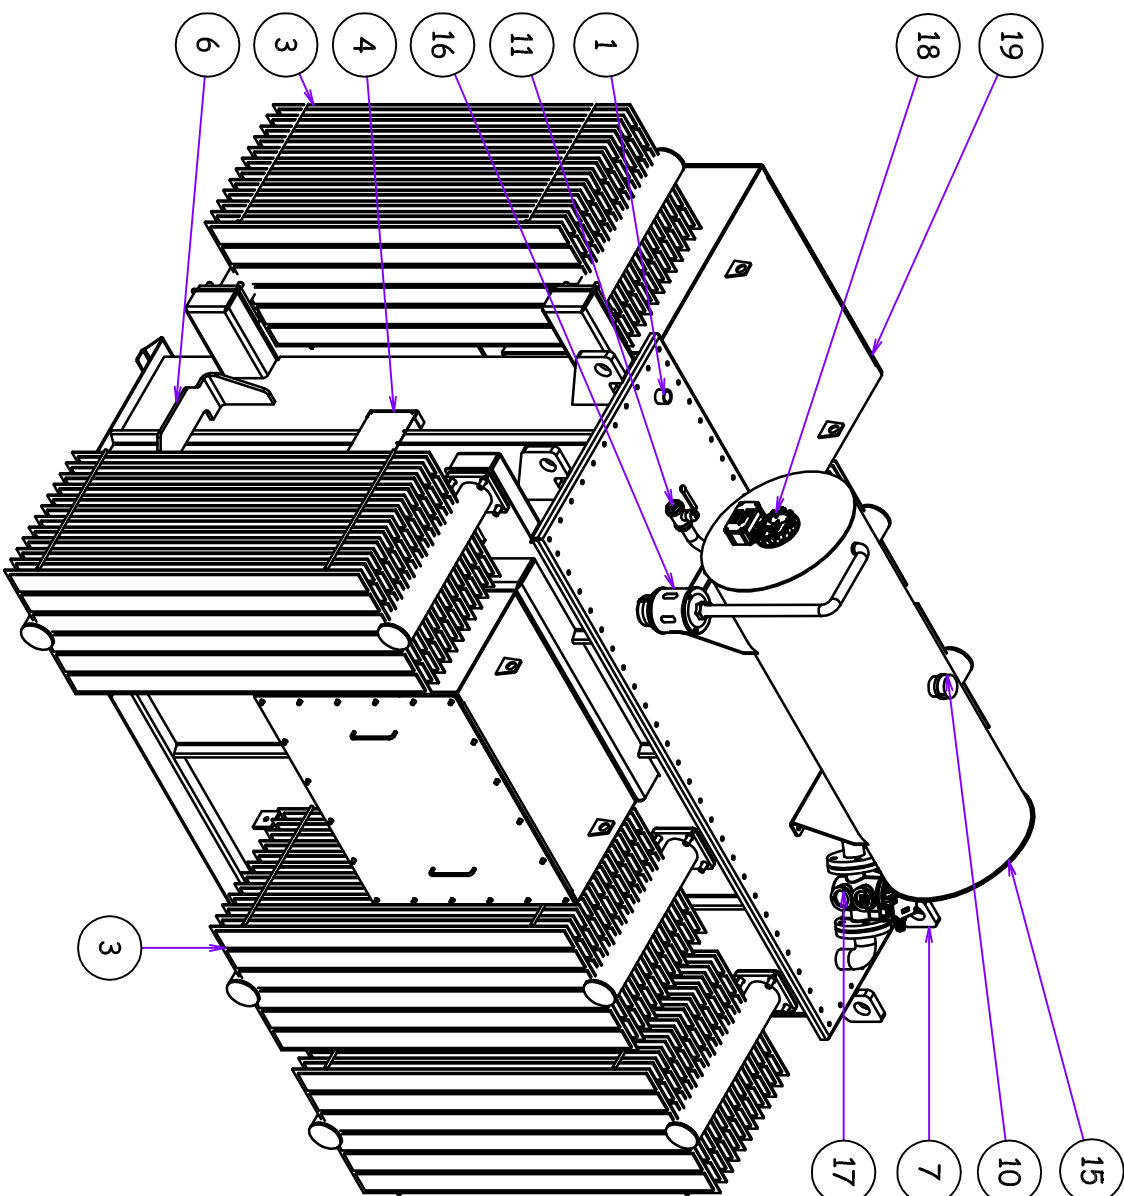
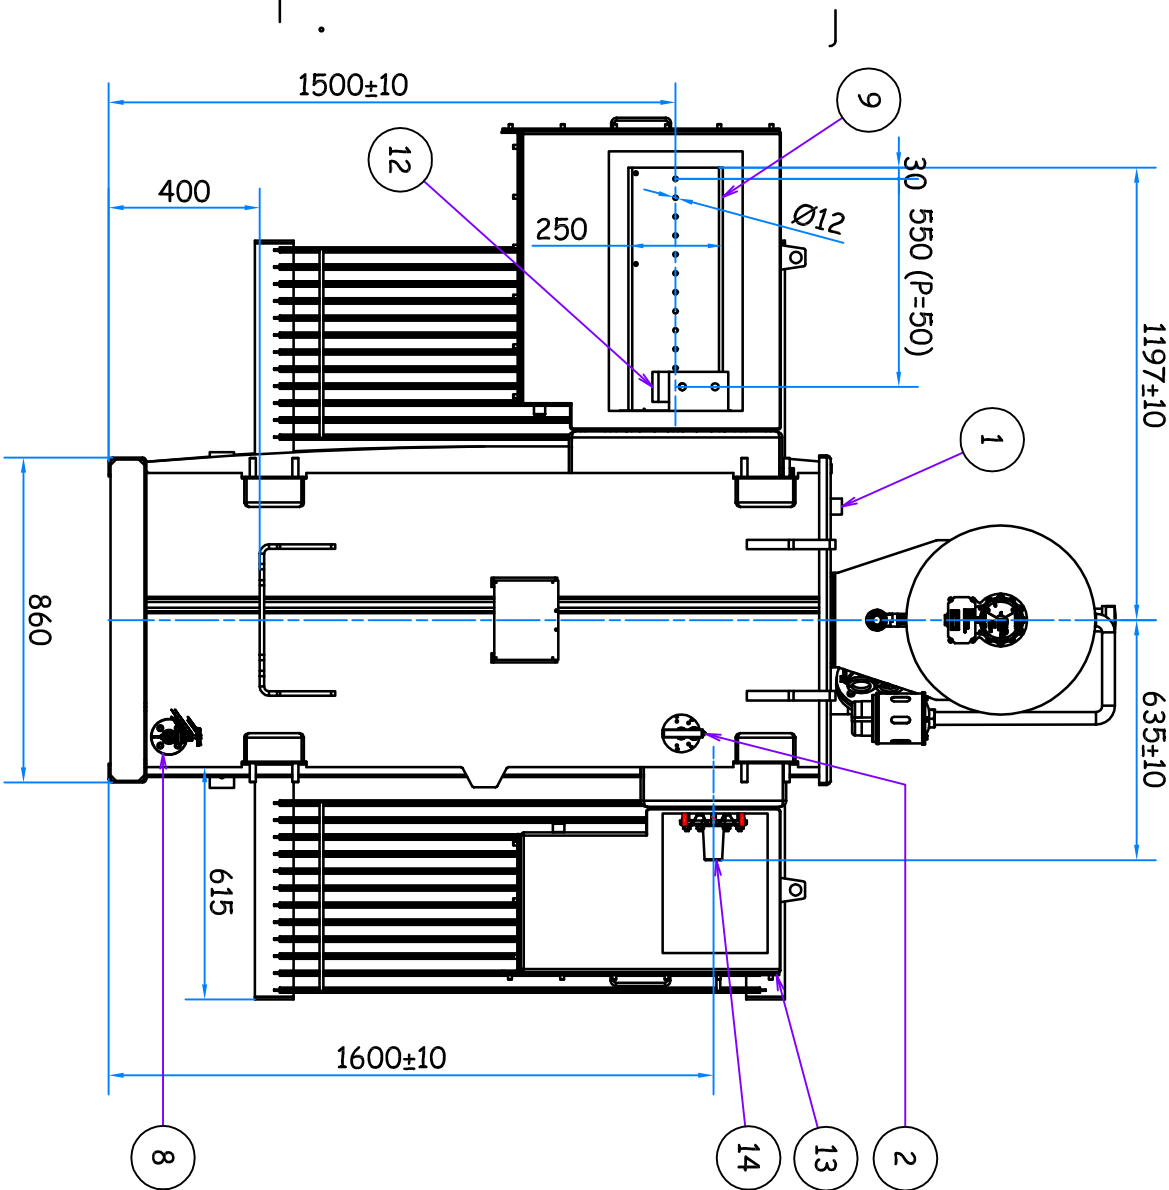


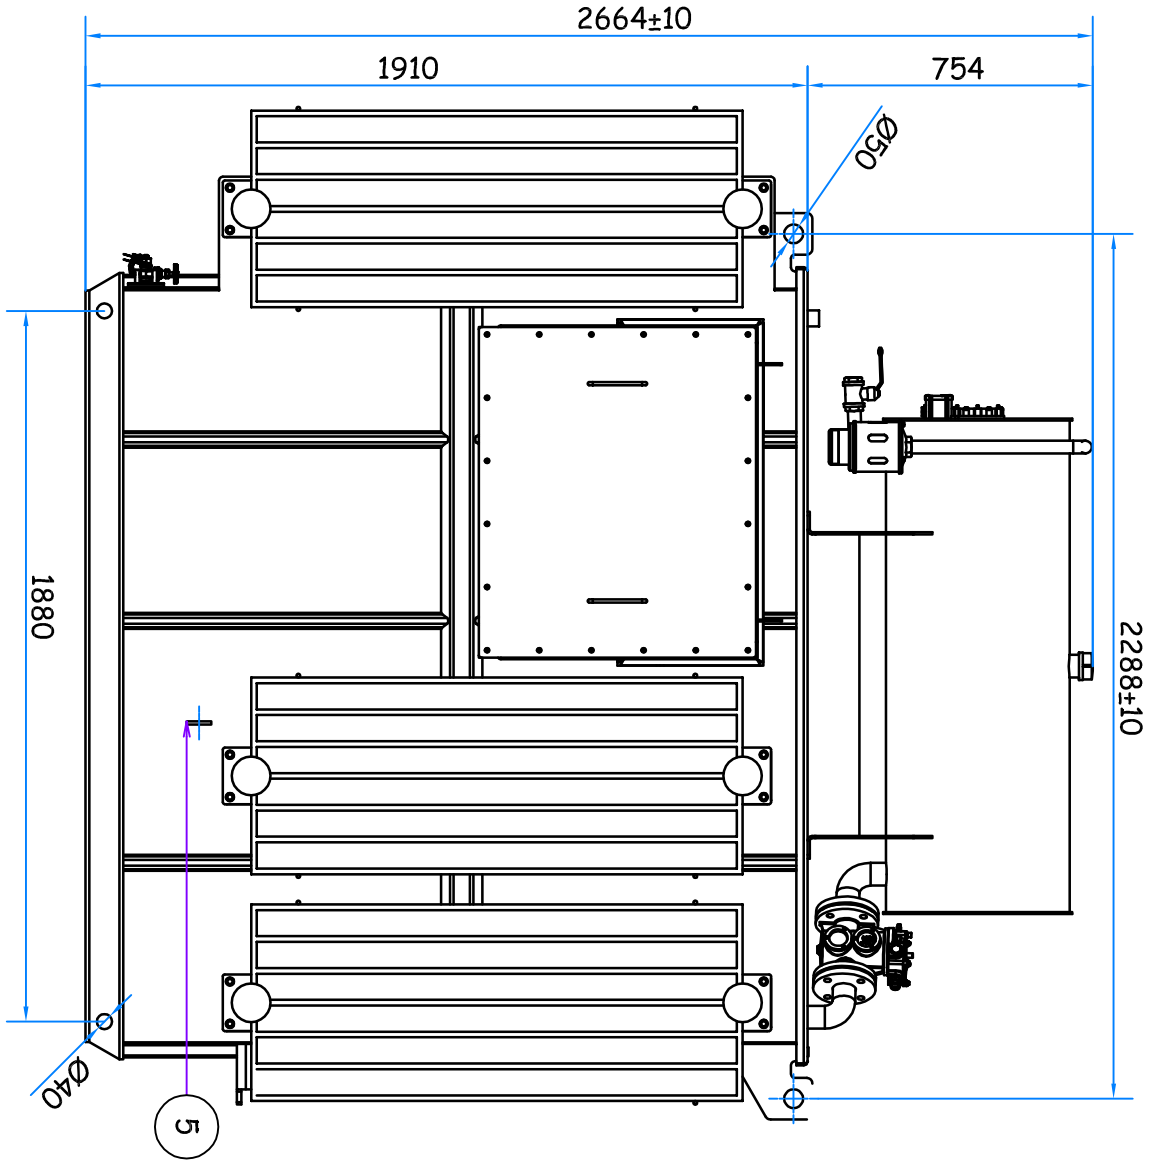

19	LV CABLE BOX 6000 A
18	OIL LEVEL INDICATOR WITH CONTACTS
17	BUCHHOLZ COMEM BR50-2 CE N.O.
16	DEHYDRATING BREATHER COMEM EM2DB
15	CONSERVATOR
14	PLUG-IN RESIN BUSHING PS 36/400A INTERFACE "B" ENB0180
13	4W CABLE BOX
12	NEUTRAL EARTH LINK
11	CONSERVATORE DRAIN VALVE 1" 6
10	FILLING CAP
9	PIIOCH COPPER BUSHING N°44 AS 250 20 8-43
8	DRAIN VALVE DN15 PN10 1/2" 6
7	LIFTING LUGS
6	JACKING PADS
5	EARTHING TERMINALS FLAT TYPE Ø14
4	RATING PLATE
3	RADIATORS
2	OFF LOAD TAP CHANGER
1	POCKET WELL 1" 6
DESCRIPTION	
POS	10000 kg
10100 kg	2020 kg
+5 -10 % tolerance	33 ± 2X2,5% / 0,4 kv
A2	1:14
Dyn11	
LAYOUT 4000 KVA	
EB3036.4000	A13709
11369.1	

SCALE	1:20 @ A1	STAIRFOOT, OAKS LANE, BARNLEY, S71 1HT GRID REFERENCE: SE 364060 33KV TRANSFORMER									
DATE	08/08/16										
DRAWN	SE/MM										
CHECKED	SO										
APPROVED	GJ										
PLANNING APPLICATION NO											
Peak Power Connections Ltd											
Drawing No: EB3036.3000											
GOOO281-10013-A-D12											
STERLING POWER UTILITIES											