


SITE PLAN
SCALE 1:500
PAGE SIZE A4

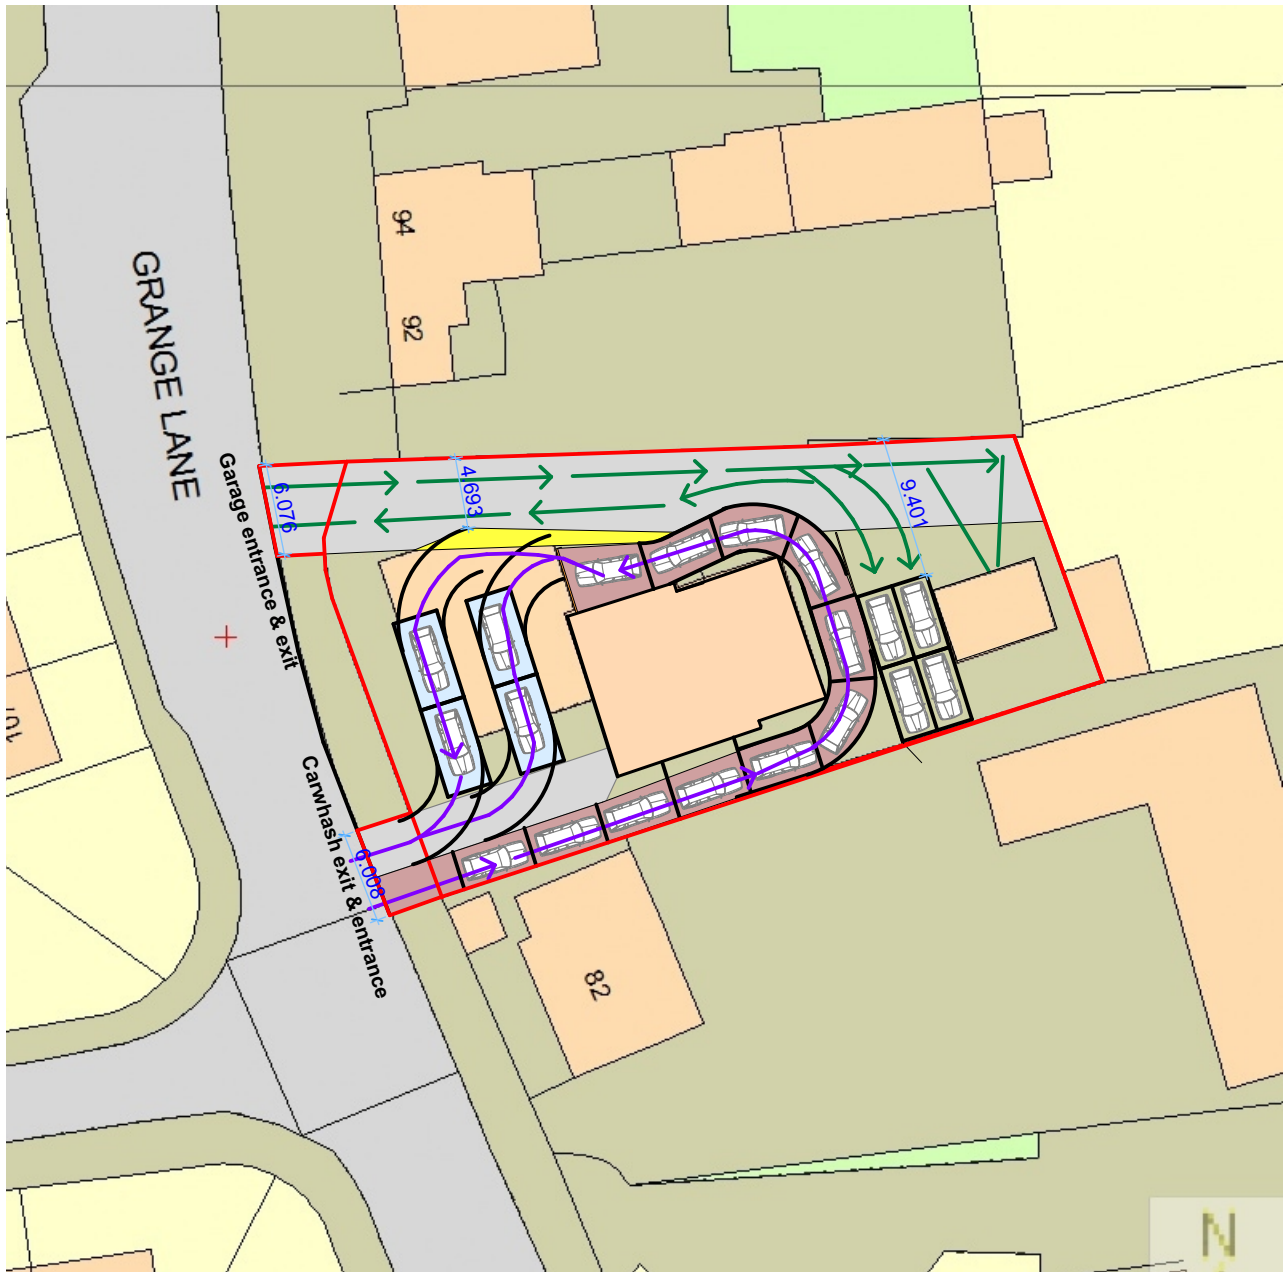

SCALE 1:500

0 12.5 25m

