



**EXISTING SIDE ELEVATION -
SCALE 1:100**



**PROPOSED SIDE ELEVATION -
SCALE 1:100**

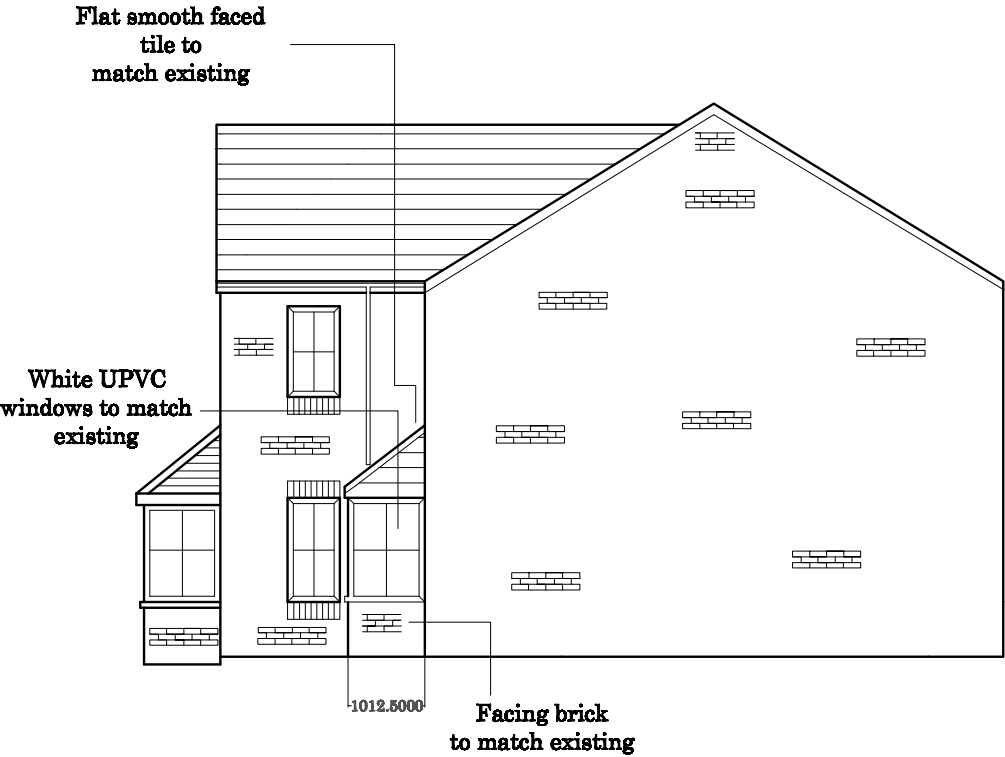

**EXISTING FRONT ELEVATION -
SCALE 1:100**

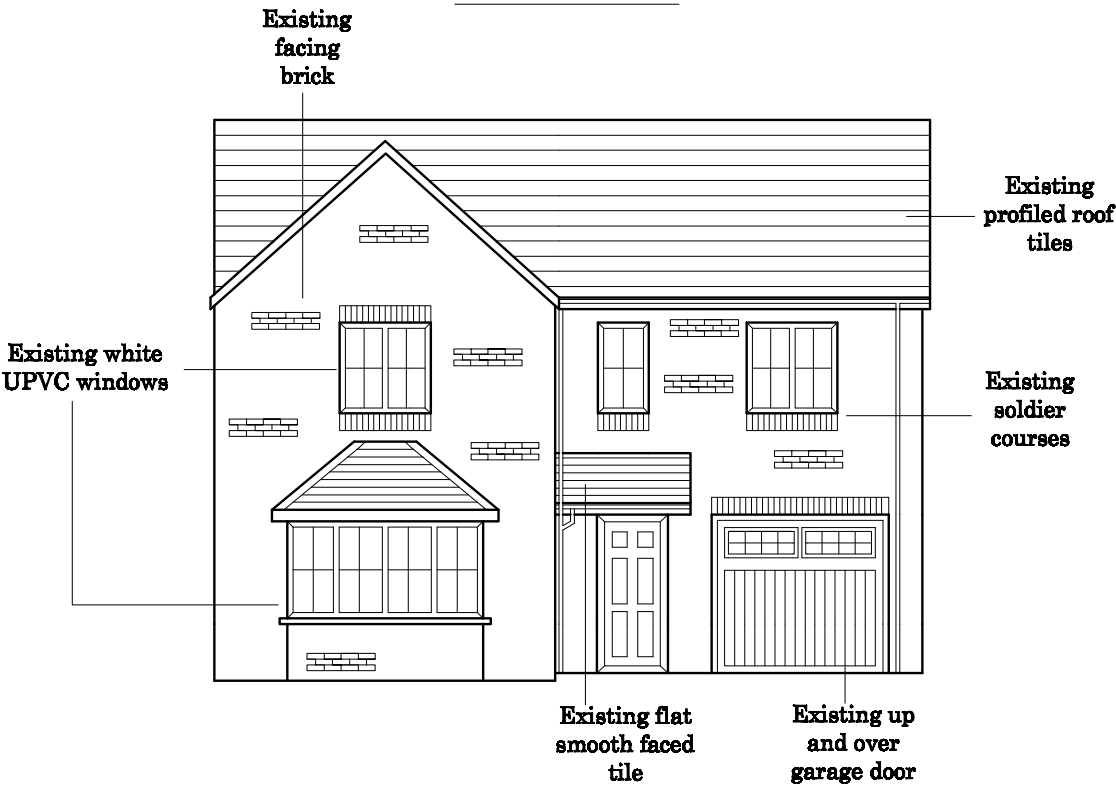

**PROPOSED FRONT ELEVATION -
SCALE 1:100**



PLANNING APPLICATION

**3 LOW ROCHA
MILLHOUSE GREEN
PENISTONE
S36 9AN**

**PROPOSAL - GARAGE CONVERSION
INCORPORATING NEW BAY WINDOW
AND LEAN TO ROOF TO FRONT
ELEVATION AND CANOPY OVER FRONT
DOOR AREA
EXISTING/PROPOSED FRONT/SIDE
ELEVATIONS -SCALE 1:100**