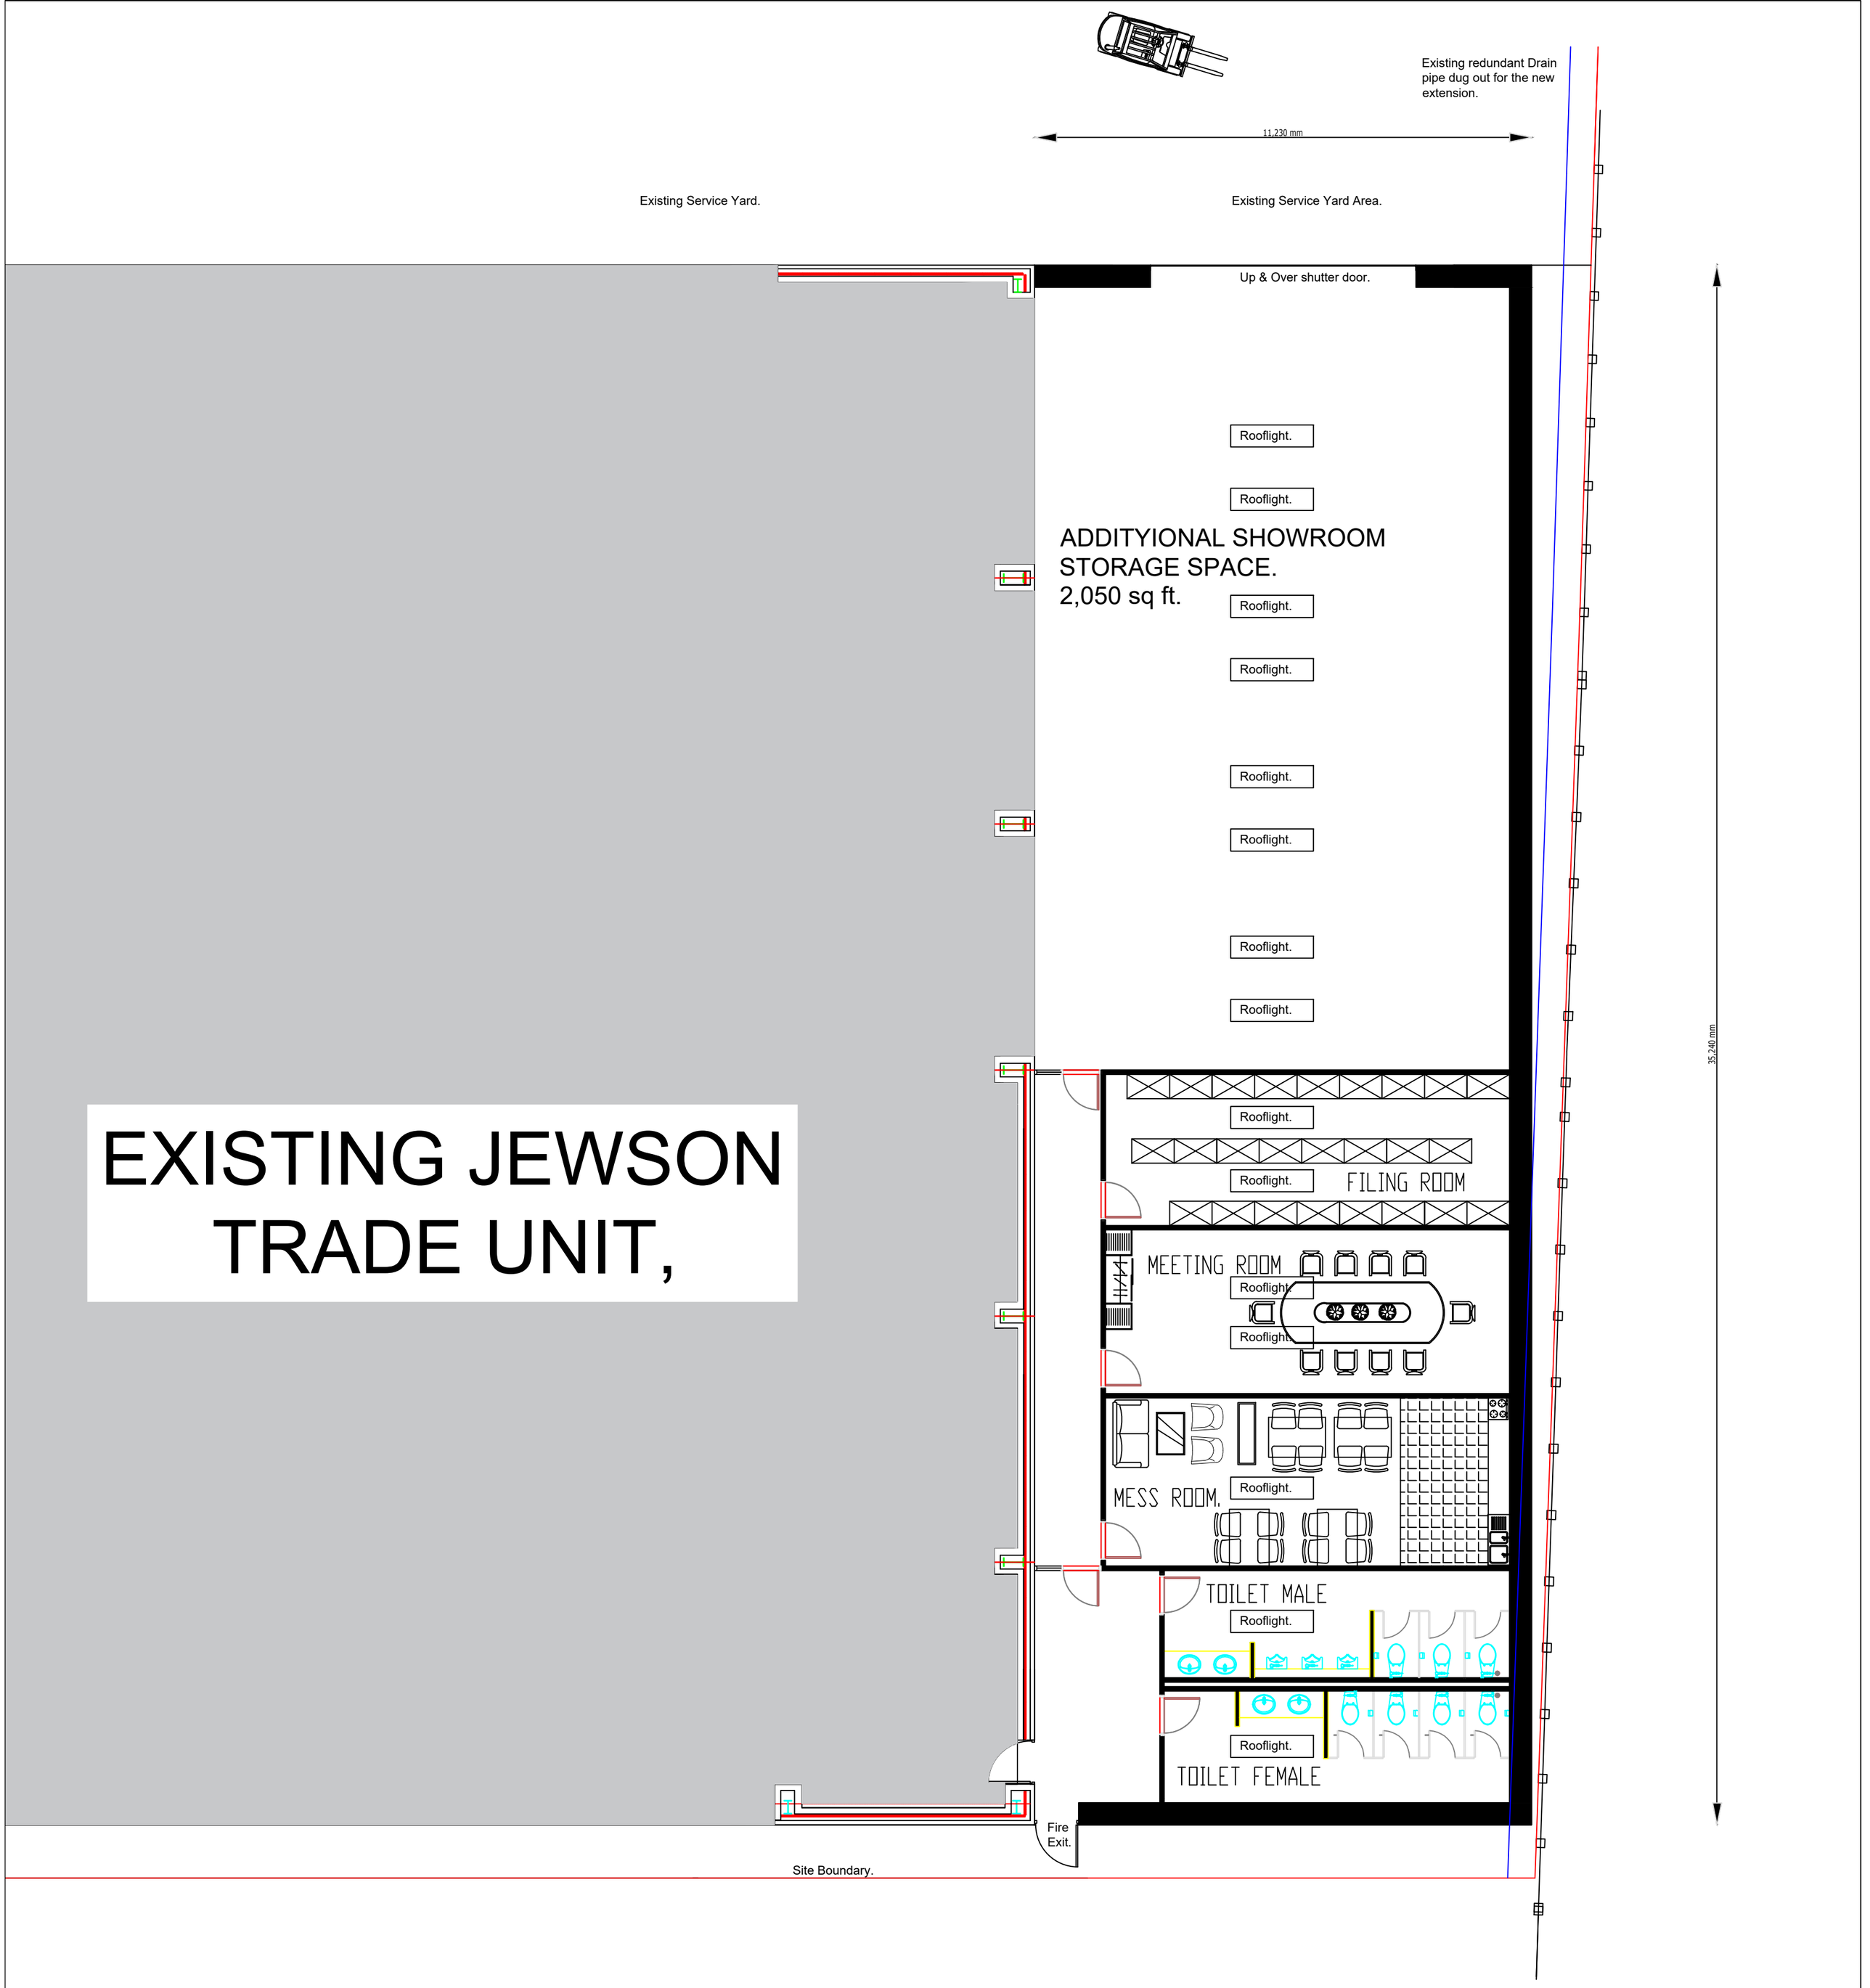


TOTAL AREA OF NEW EXTENSION 4,260 SQ FT

Proposed Extension.

Rev	Date	Description	Rev By	Chk'd By
-.	----	----------		Al

Project Title	Extension to Jewson's Trade Unit Barnsley Trade Park Wombwell Lane Barnsley		Drawing Title	Proposed Extension Layout	
Client	Jewsons Ltd		Job–Dwg No	J— 101	Rev —
Status	Planning				
Scale	1—100	Drawing Size A2			
Drawn By	Al	Checked By	Date	04/22	

CAD file reference

This drawing is copyright and may not be reproduced in whole or part without written authority. Do not scale off this drawing.