



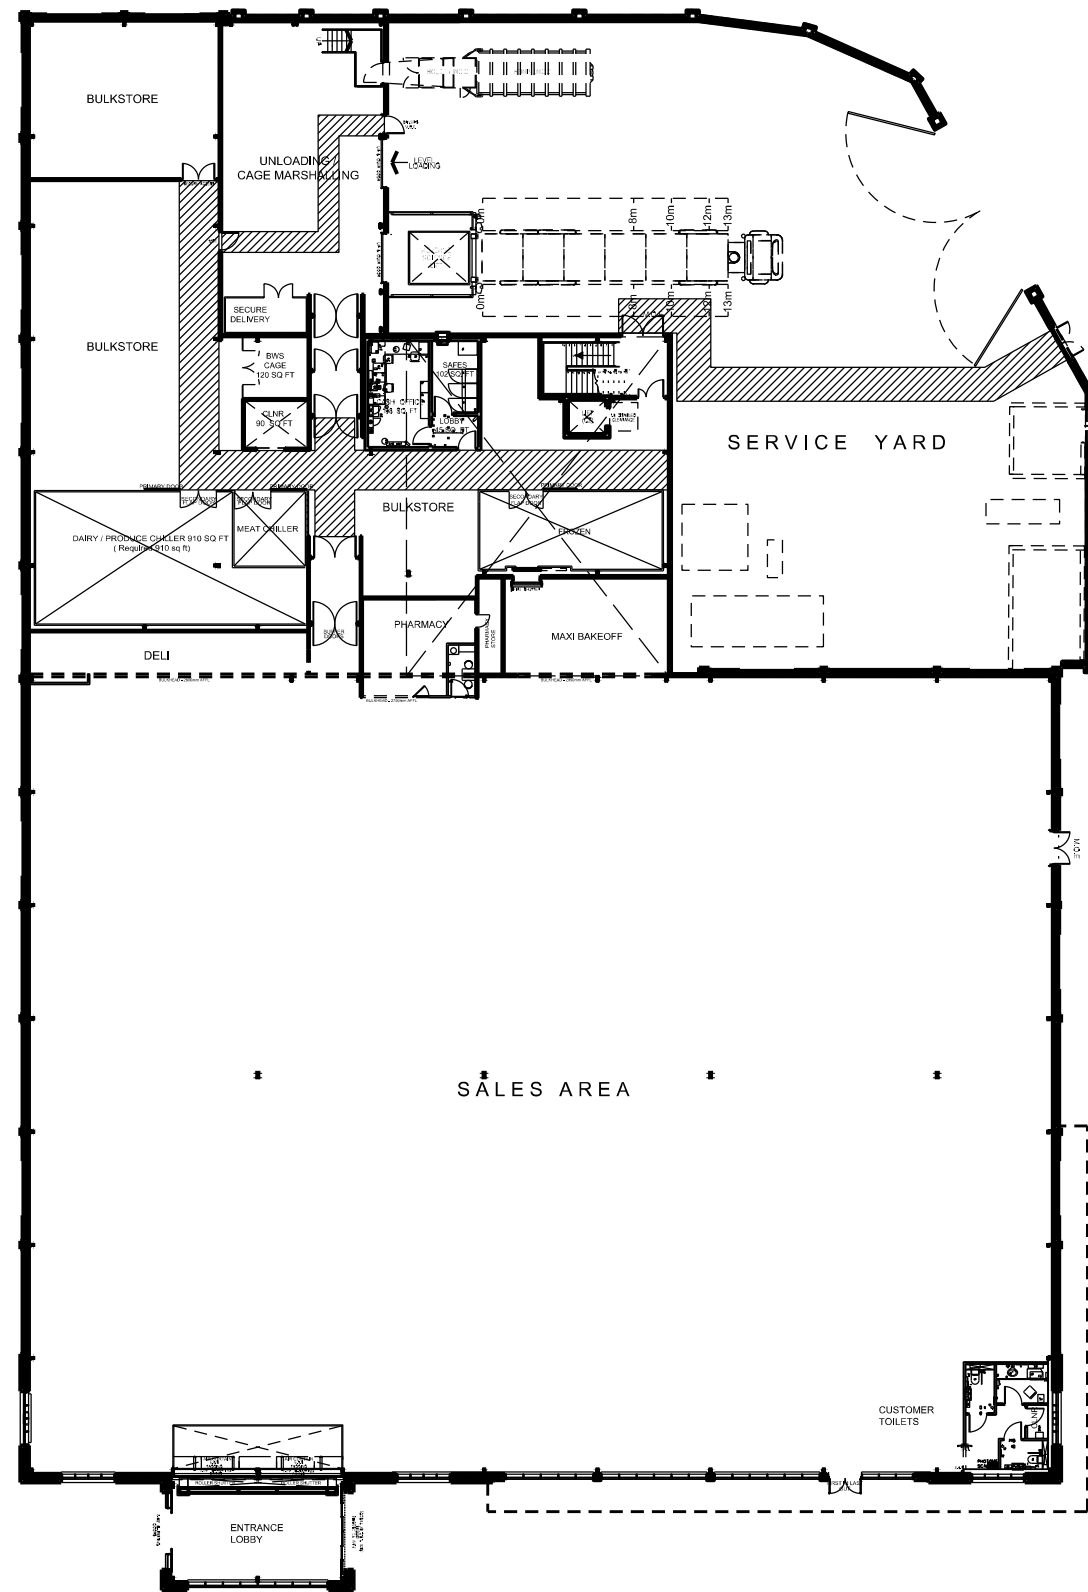

GROUND FLOOR BUILDING PLAN SHOWING MAIN STORE

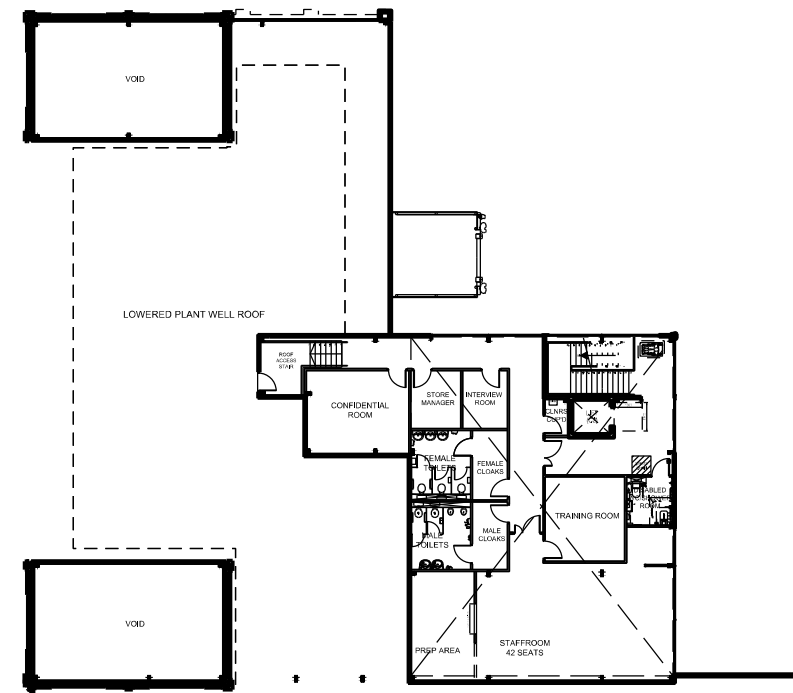

MAIN FLAT ROOF OVER STORE

FIRST FLOOR BUILDING PLAN SHOWING OFFICES