

Notes:

PLANNING DRAWINGS - THIS DRAWING SHOULD NOT BE USED FOR ANY OTHER PURPOSES THAN THAT SPECIFIED HERE

COPYRIGHT - THIS DRAWING MAY NOT BE REPRODUCED OR MODIFIED IN WHOLE OR PART BY ANY PERSON OR ORGANISATION WITHOUT THE ARCHITECTS CONSENT. ISSUING COPIES TO THIRD PARTIES MAY NOT BE DONE WITHOUT THE ARCHITECTS CONSENT

Revision: A

Revision List:

A - 07.07.21 - part stone roof and walls to extension, window to rear bedroom, entrance door omitted


Project/ Client: 4 Park Drive / Gray

Drawing Title: Garage Plan & Elevations - Proposed


Drawing Number: 2071/TP/008

Scale at A3: 1:100


Date: Mar 19

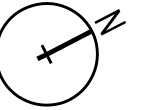


0 5m

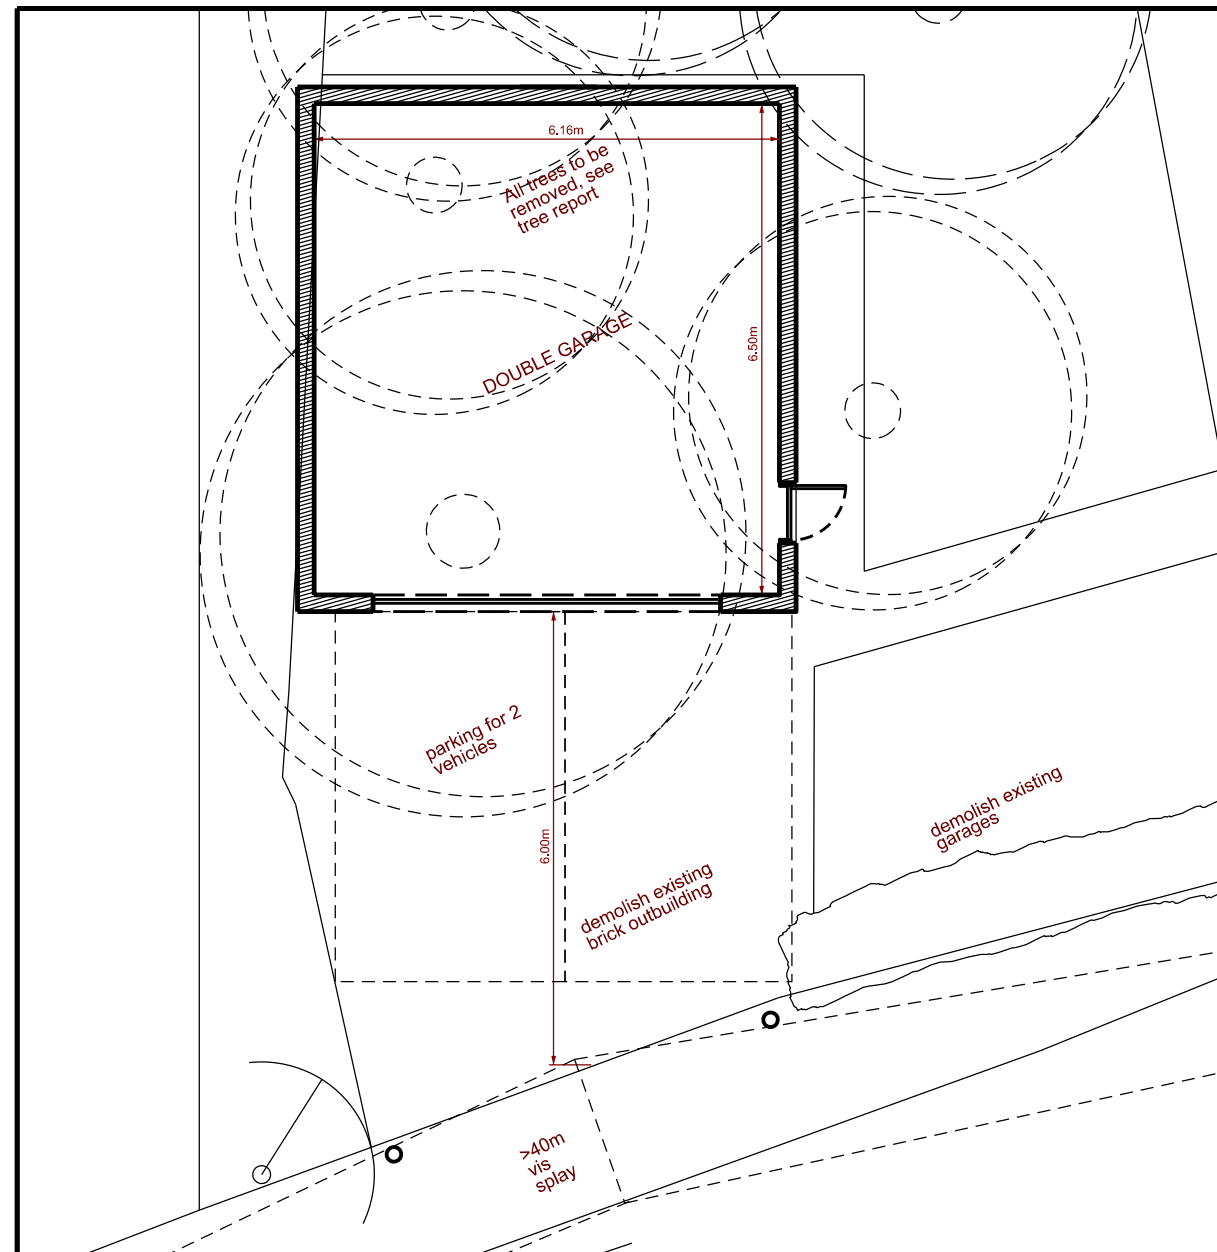


Garage Plan - Proposed

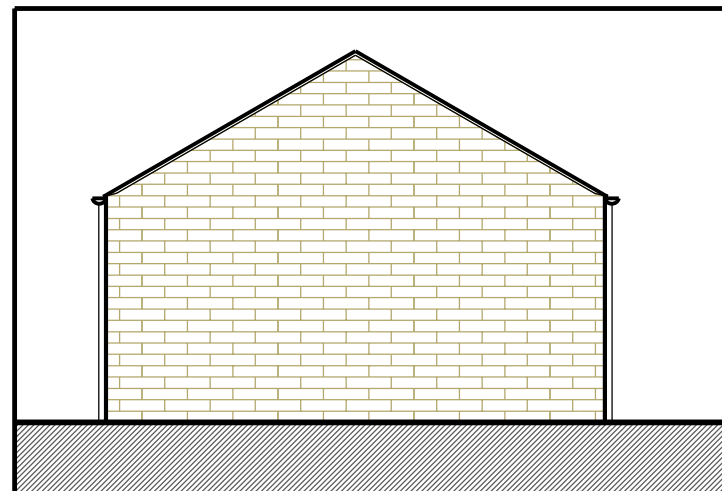


Garage West Elevation - Proposed

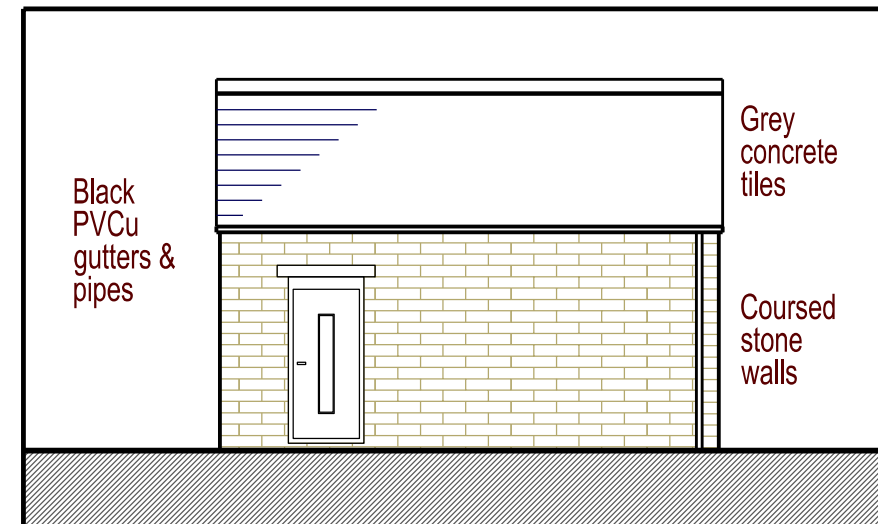

Garage North Elevation - Proposed

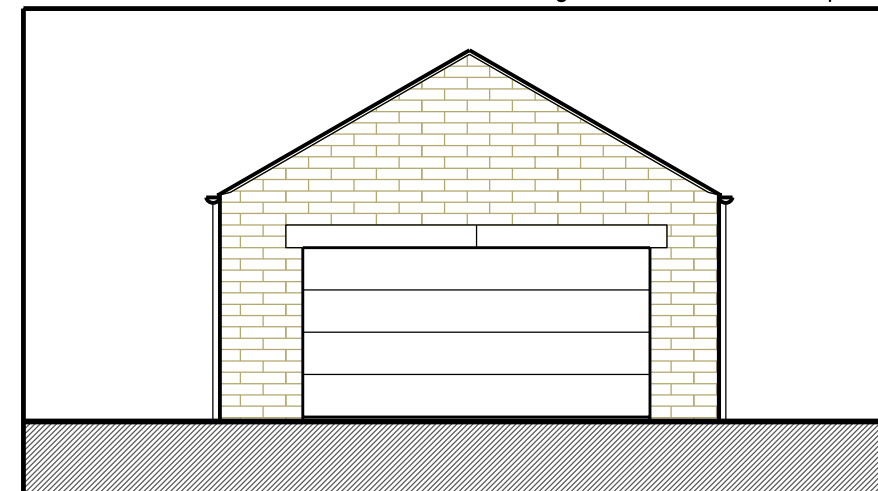

Garage East Elevation - Proposed

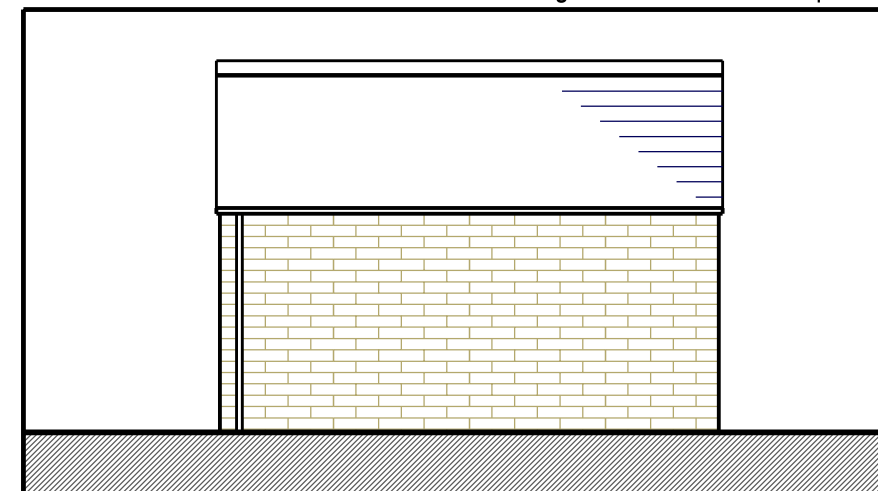

Garage South Elevation - Proposed