


Revision		Date
A	RED LINE BOUNDARY UPDATED TO PLANNERS REQUEST LOCATION PLAN UPDATED TO TREE OFFICERS COMMENTS	16-03-15

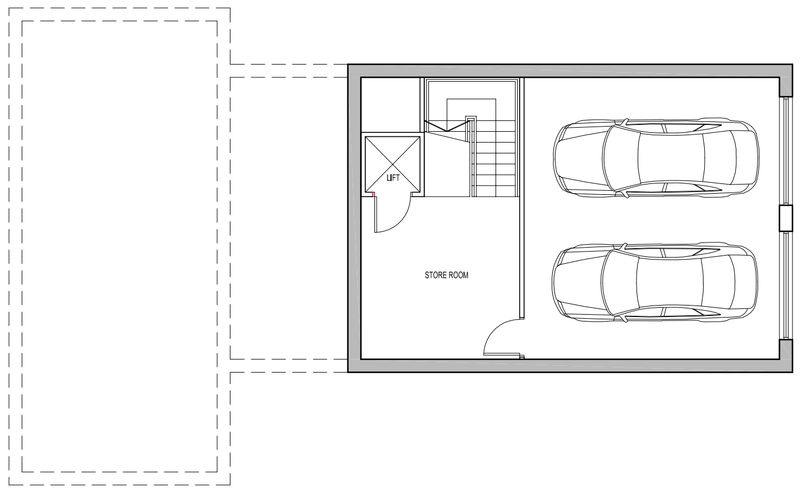


LOWER GROUND FLOOR PLAN

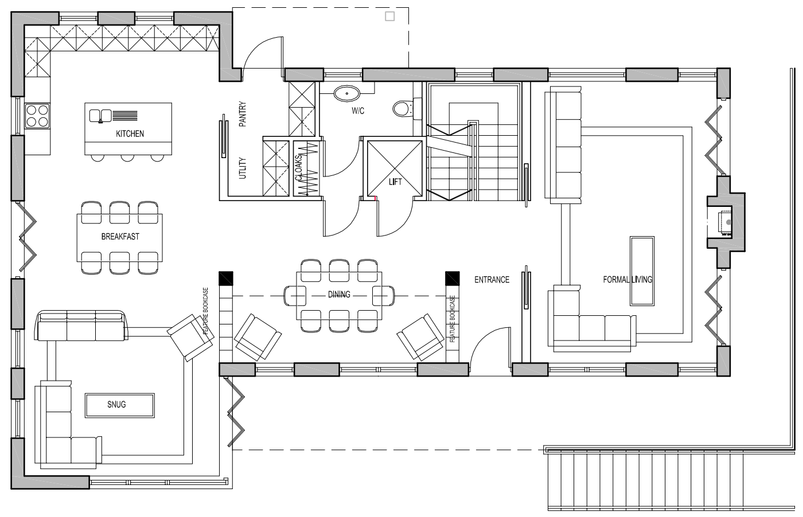

GROUND FLOOR PLAN

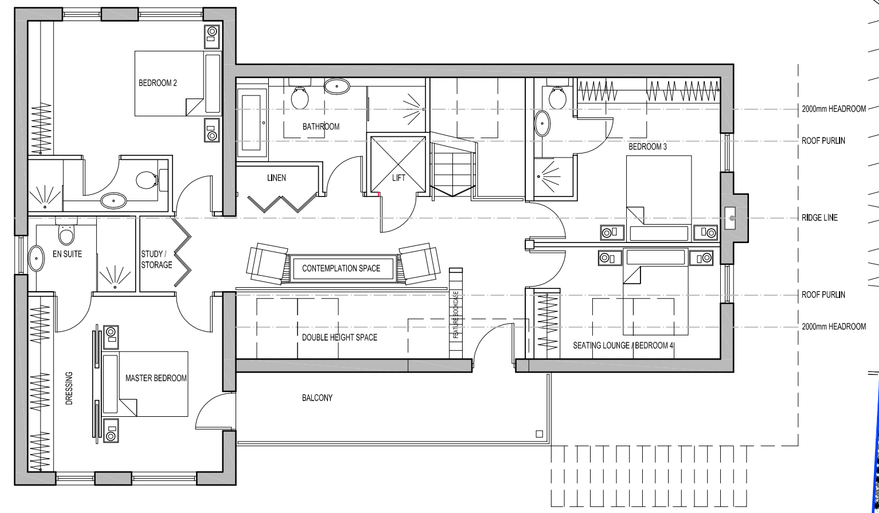


FIRST FLOOR PLAN

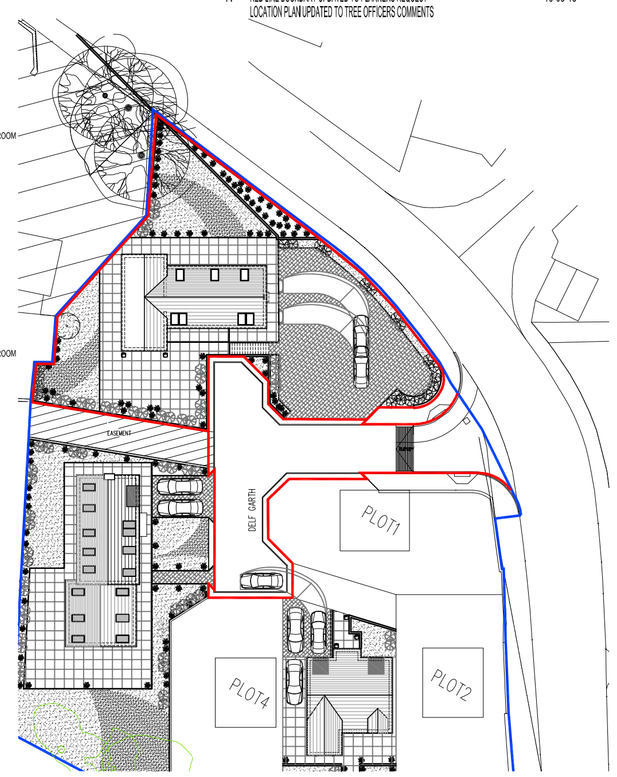


SITE PLAN SCALE 1.500



FRONT ELEVATION

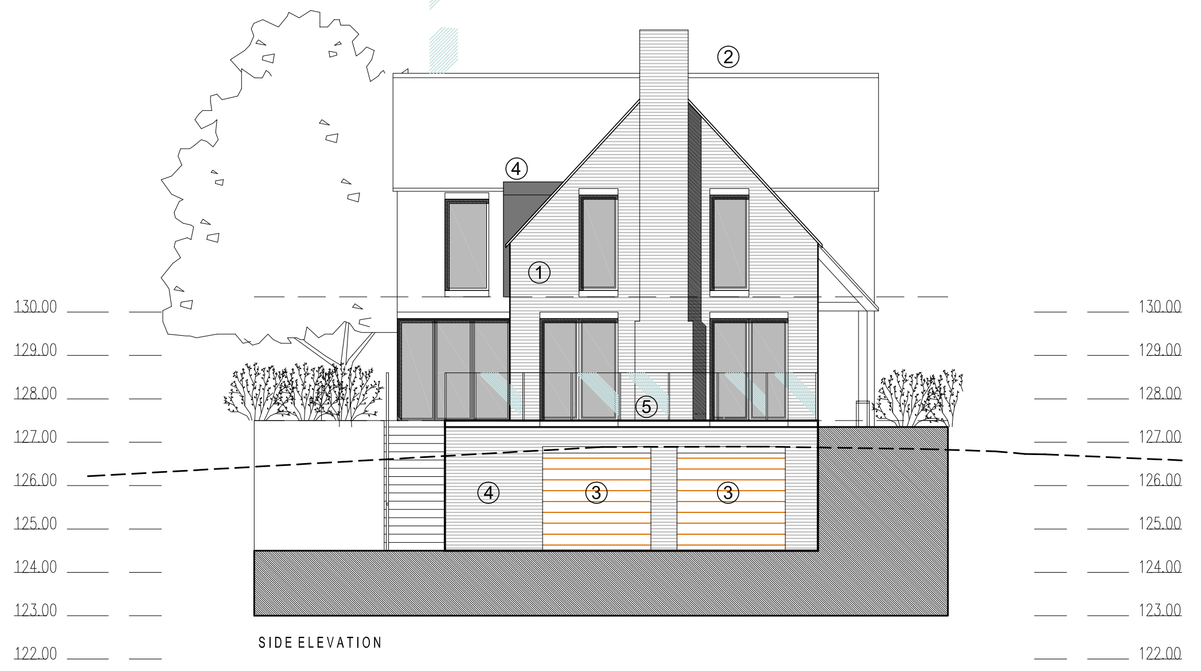

SIDE ELEVATION

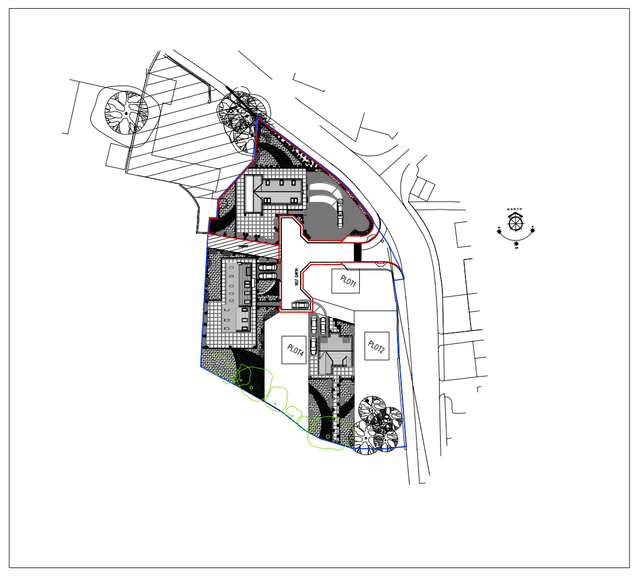


LOCATION PLAN SCALE 1.1250

MATERIALITY PALLETTE

1) NATURAL STONE (COURSED @ 75mm)
2) SLATE ROOF
3) TIMBER DOORS / ALUMINIUM WINDOWS
4) ZINC CLADDING
4) NATURAL STONE RETAINING WALL
5) GLASS / SIMILAR CONTEMPORARY RAILINGS



REAR ELEVATION

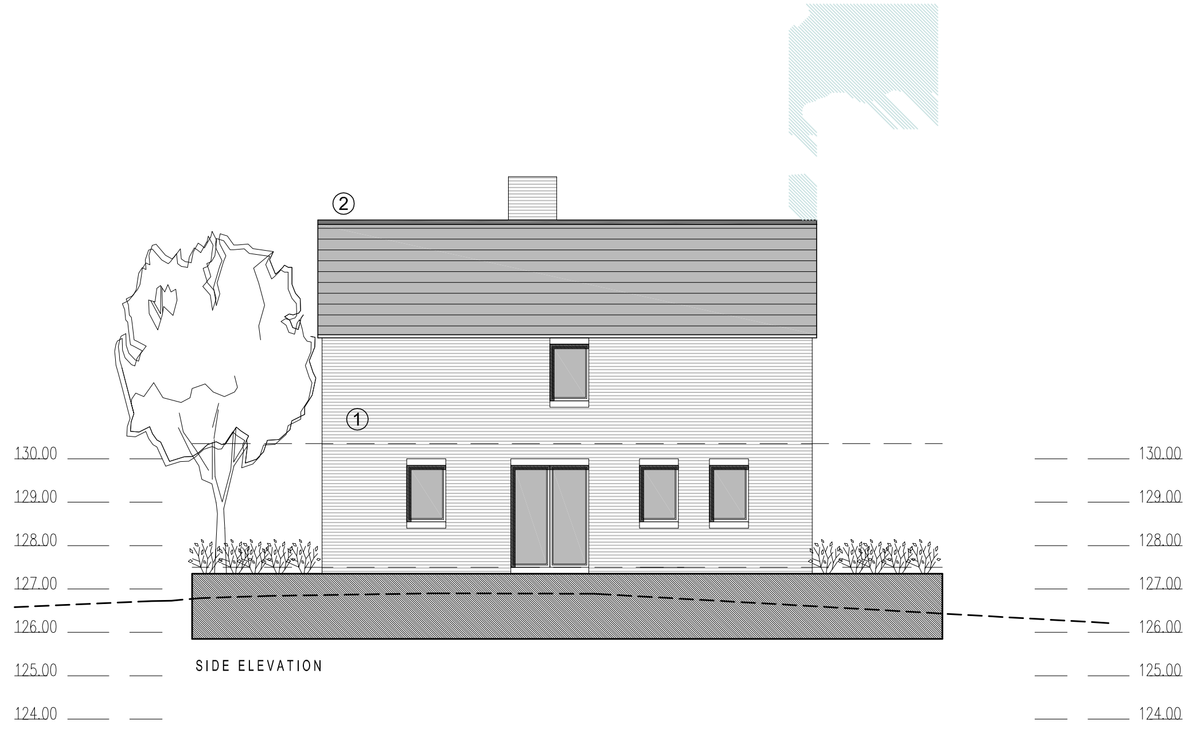

SIDE ELEVATION

coda

Coda Studios Ltd
70-71 Cornish Place, Cornish Street
Sheffield, S6 3AF
t: 0114 279 6003 f: 0114 279 6004
e:information@codastudios.co.uk

MR & MRS ELDRED	Client
PROPOSED DWELLING	Job
DELF GARTH, 88-90 HIGH STREET	
DODWORTH, BARNSLEY	
PROPOSED PLANS & ELEVATIONS	Title

DRAWN	CHECKED	DATE	SCALE	
JaL	-	02-15	A3 ISSUE: -	A1 ISSUE: 1:100

REVISION	DRAWING STATUS	DRAWING NUMBER
A	PLANNING	2296 (6) 001

© COPYRIGHT EXISTS ON THE DESIGNS AND INFORMATION SHOWN ON THIS DRAWING
The Contractor must verify all dimensions on site before making shop drawings or commencing work of any kind. No dimensions to be scaled from this drawing. Architect to be notified of any discrepancies in dimensions immediately.