


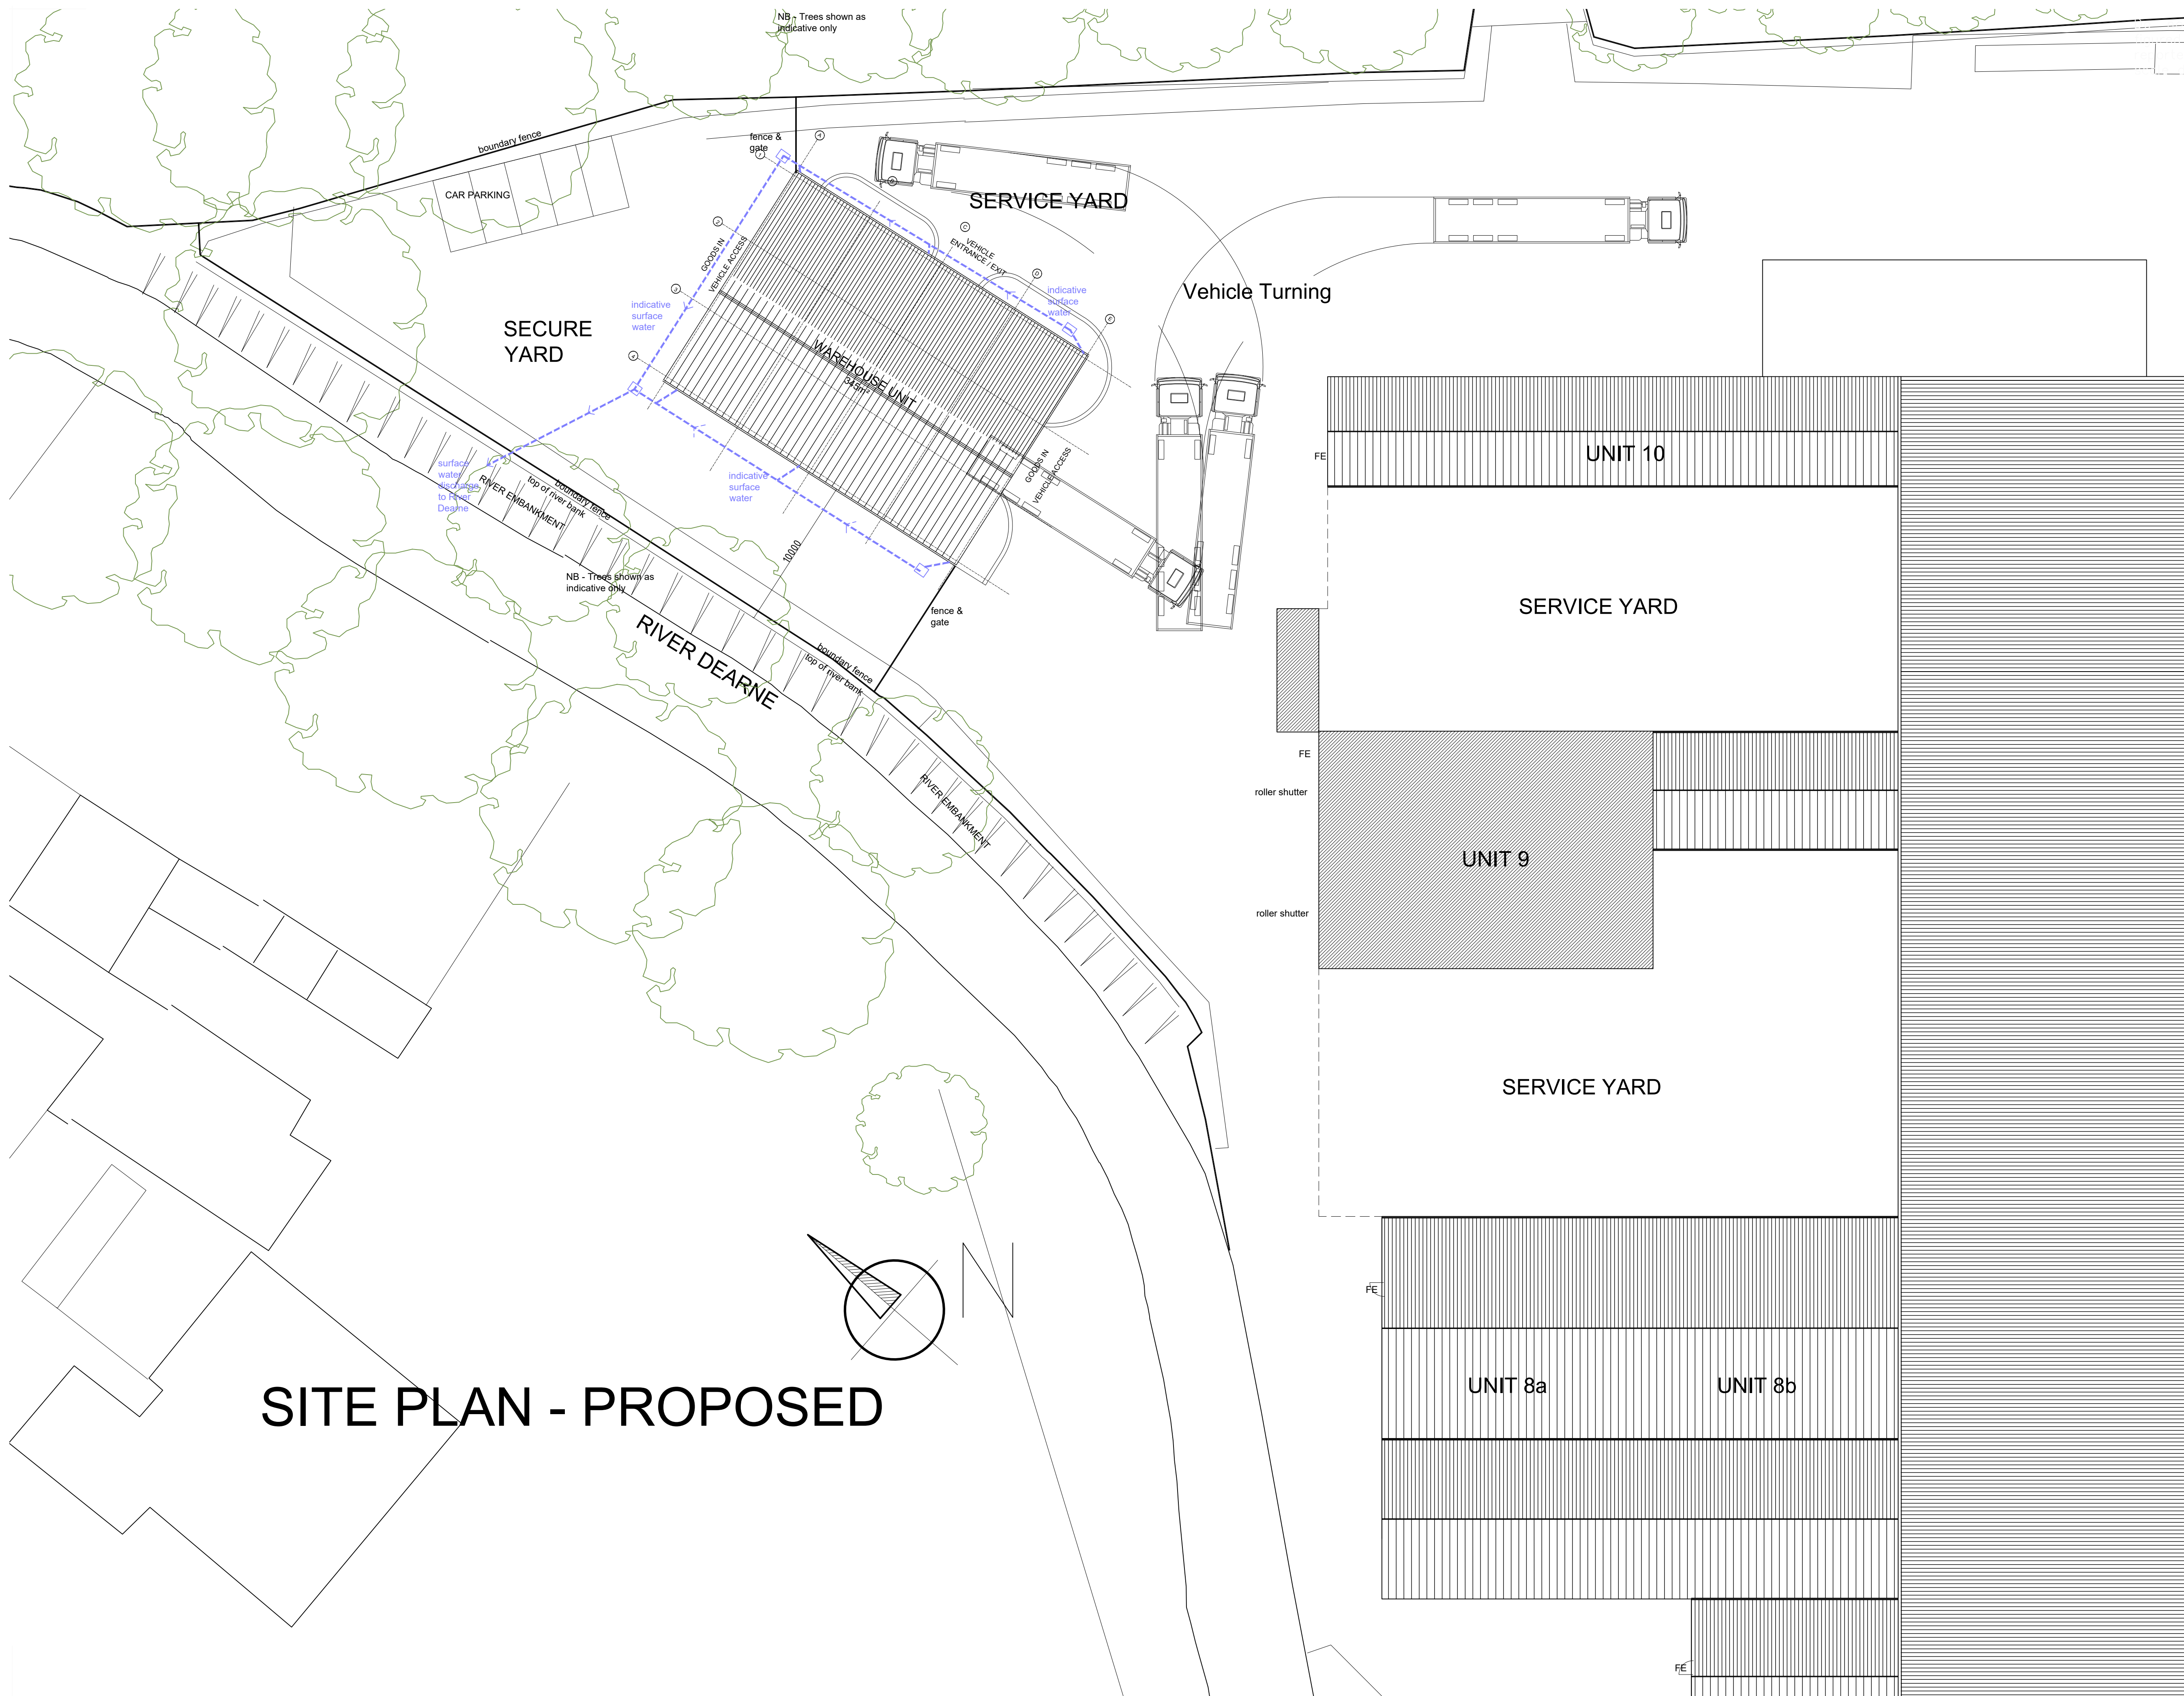

P06	RTA	02/05/25	Surface Water Drainage Notes Added
-----	-----	----------	------------------------------------

P05	RTA 01/10/24	Unit moved to 10m from top of river bank
-----	--------------	--

Pearce Bottomley LLP

T: 0113 281 2000
E: pbp@pbarchitects.co.uk
W: www.pbarchitects.co.uk

