

The general contractor is responsible for the verification all dimensions on site and the architect is to be informed of any discrepancy.

The status of information contained in a computer copy of this drawing shall be limited to that conveyed by the paper copy.

Design Criteria


Site to comply with the following design criteria subject to confirmation of the form of construction and assessment by an external accredited assessor.

- Design and Quality Standards (G)
General needs.
- Code for Sustainable Homes Level (3)
- Building for Life Minimum Score (12)
Standard Development
- Secure By Design - (S)
Buildings and Site


Revisions:			
No.	Description	Date	Issued

Materials Schedule
Red facing brickwork with coloured mortar.
Off white through coloured render. Sto / Weber or similar.
Dark grey thin edged interlocking concrete roof tiles.
Dark grey UPVC windows.
Dark grey entrance doors. Manse Masterdor or similar.
Dark grey UPVC fascias.
Raking eaves detail: Dark grey UPVC T&G soffit.
Black rainwater goods.
Roof overhang at main entrances to form canopy. Exposed timber trusses & timber post to support.

EQUITY HOUSING GROUP	
Drawing Status	
☐ preliminary	☒ planning
☐ information	☐ tender
☐ comment	☐ construction
☐ approval	☐ record/as built
Scale	As indicated
Date	14/01/14
Drawn/Checked	JDK / JRW
Dwg.No	2822.01. 200

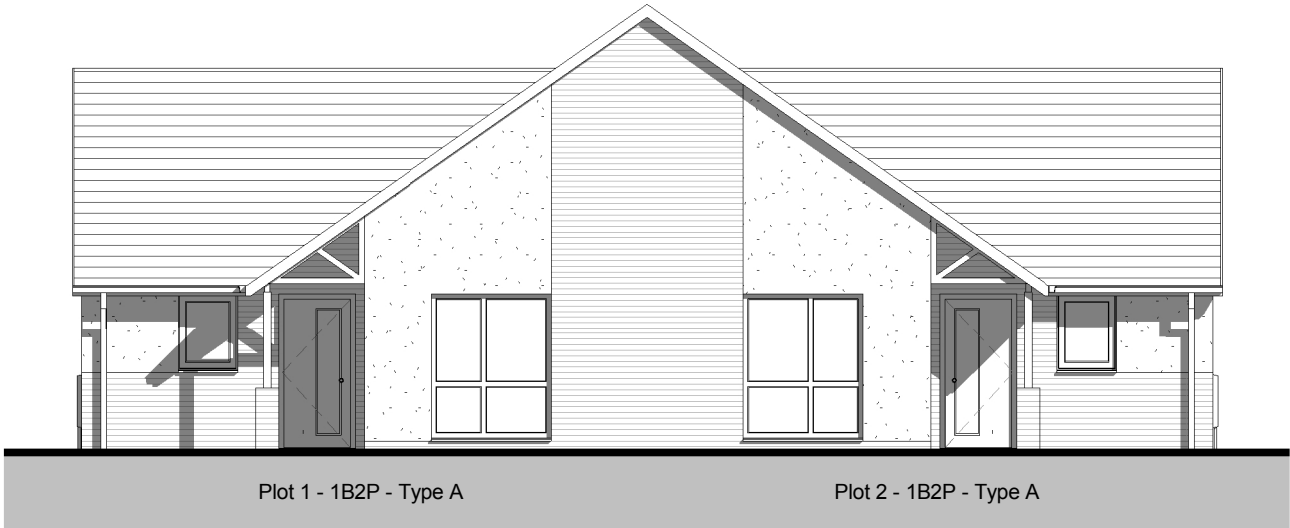


West Elevation
1 : 100

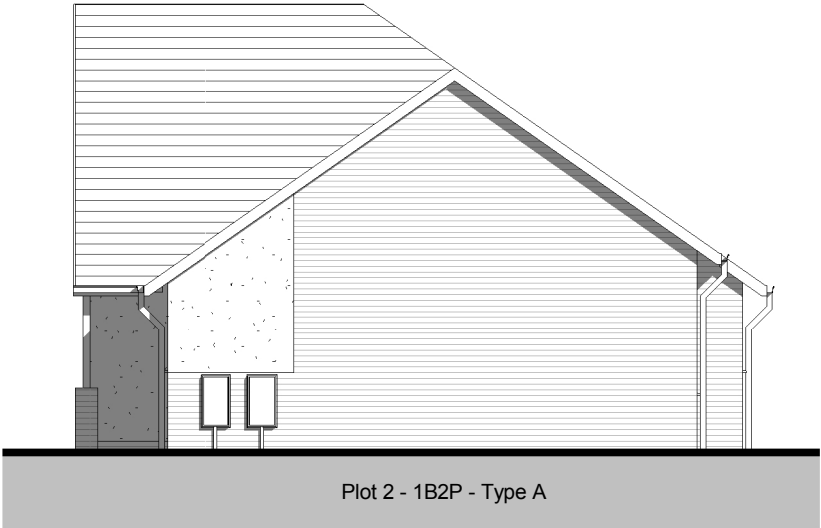

South Elevation
1 : 100



East Elevation
1 : 100

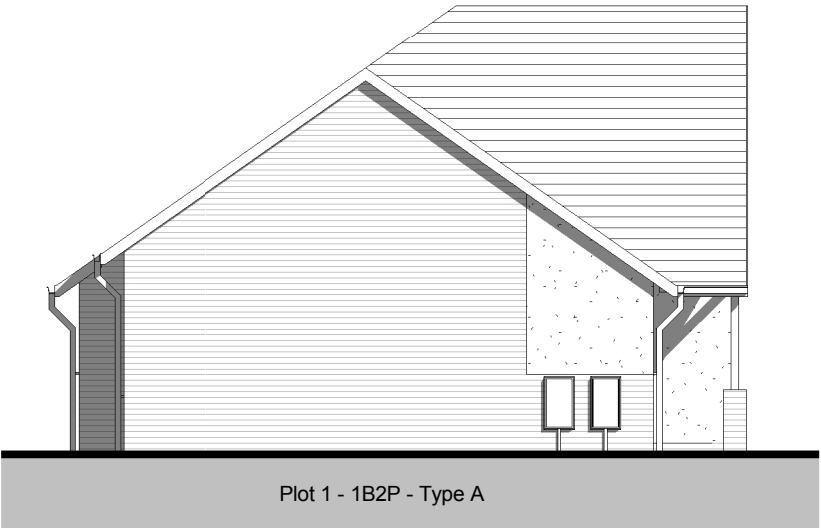

North Elevation
1 : 100

Elevations
Matlock/Bakewell Road,
Athersley, Barnsley
Equity Housing Group

