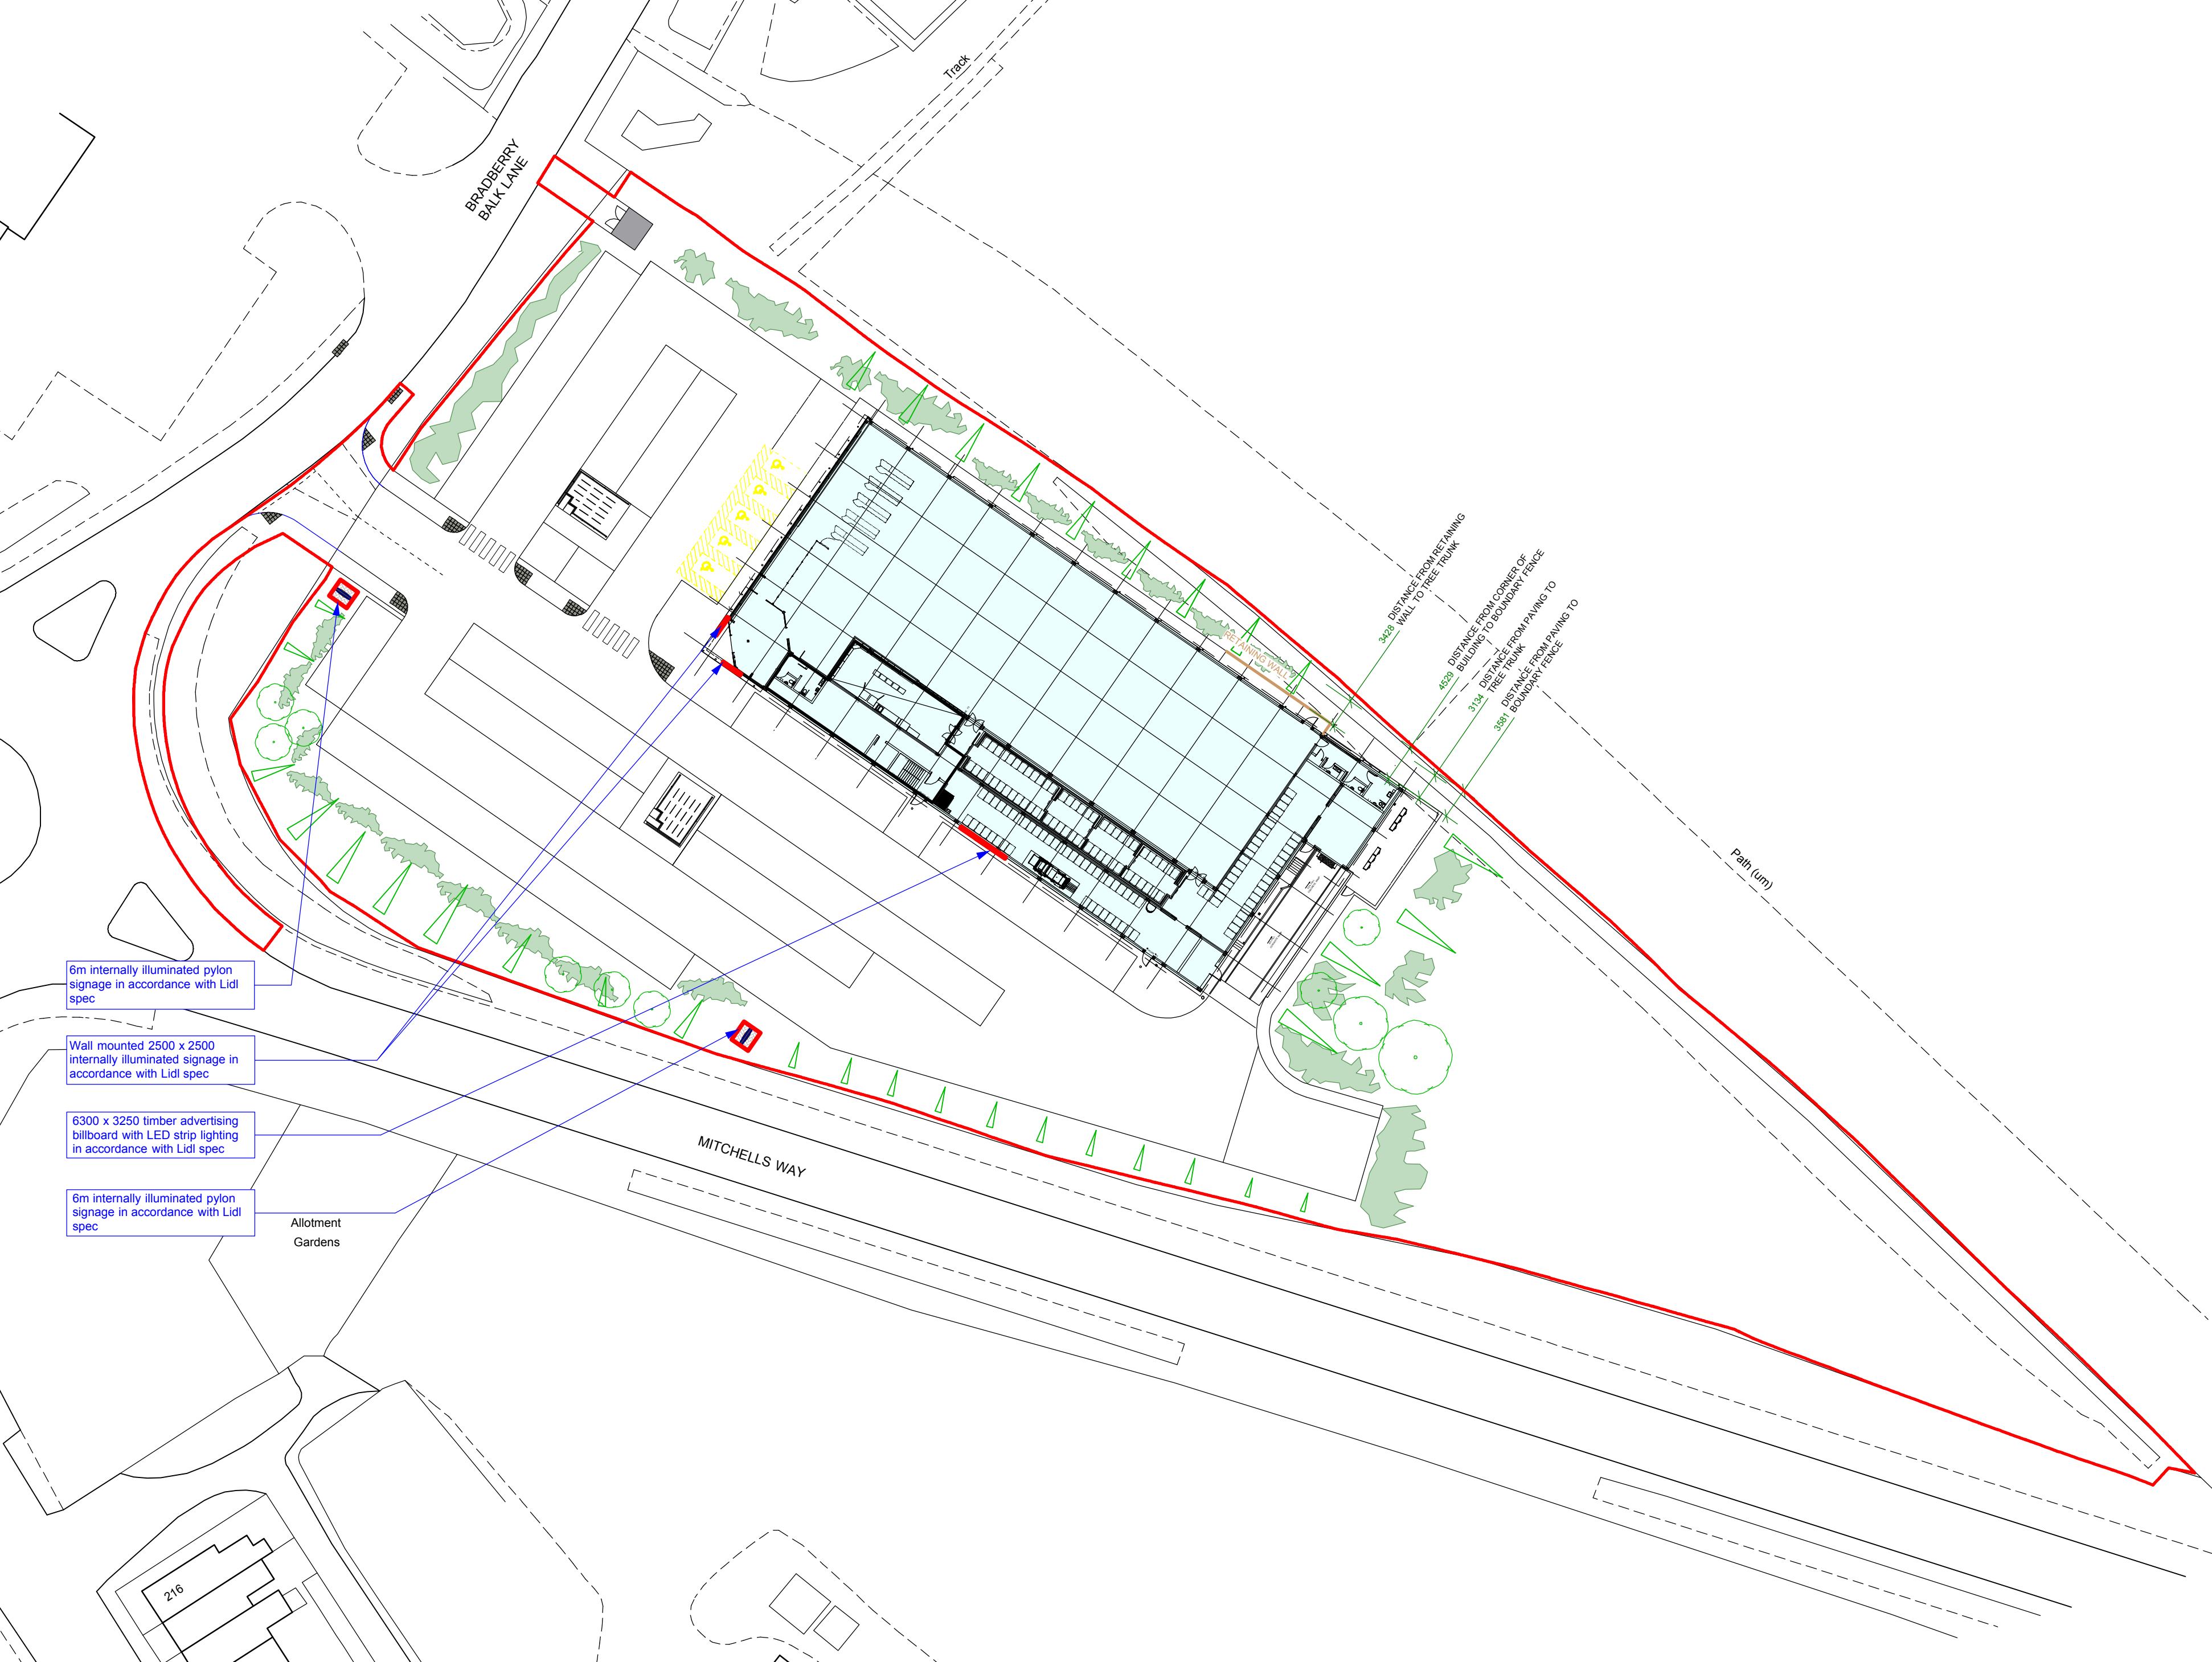


Rev	Date	Description	Drawn

htcarchitects

York Place Studio
8 Britannia Street
Leeds
LS1 2DZ

T: (0113) 244 3457

W: www.htcarchitects.co.uk
E: info@htcarchitects.co.uk

client
Lidl UK GmbH

project
**New Store
Mitchells Way, Wombwell,
Barnsley**

drawing title
Signage Location Plan

date **October 2015**

status **Planning Issue**

scale **1:500 @ A2**

drawn **PC** checked **JH**

job no. **1849** dwg no. **17** rev. **-**