




Front Elevation

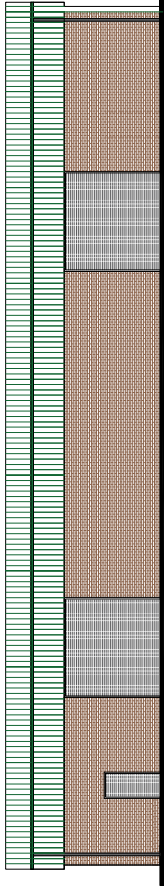


Side Elevation

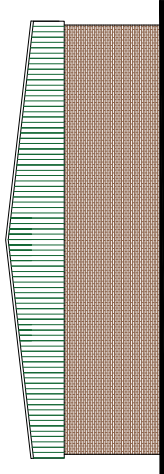


Rear Elevation

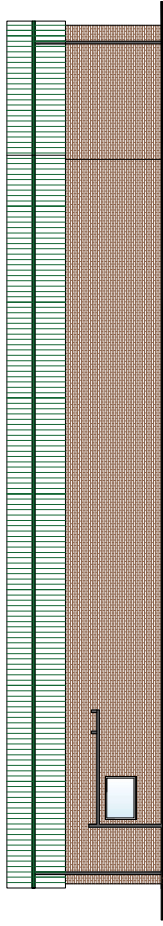

Side Elevation

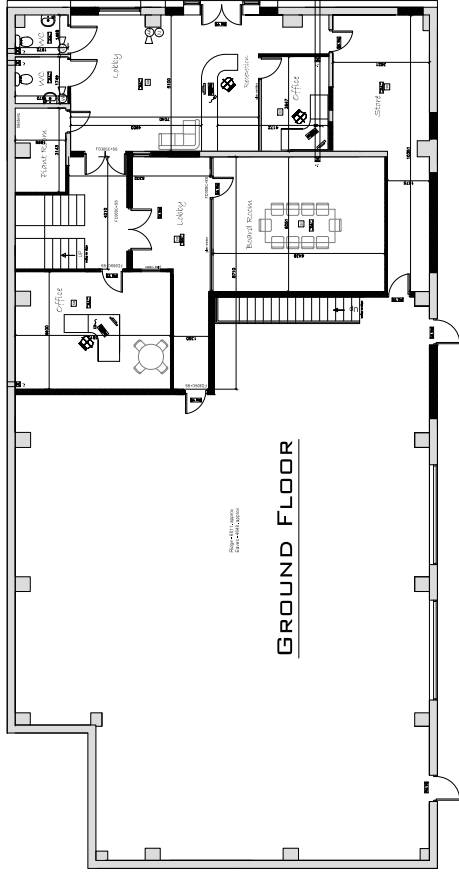

GROUND FLOOR

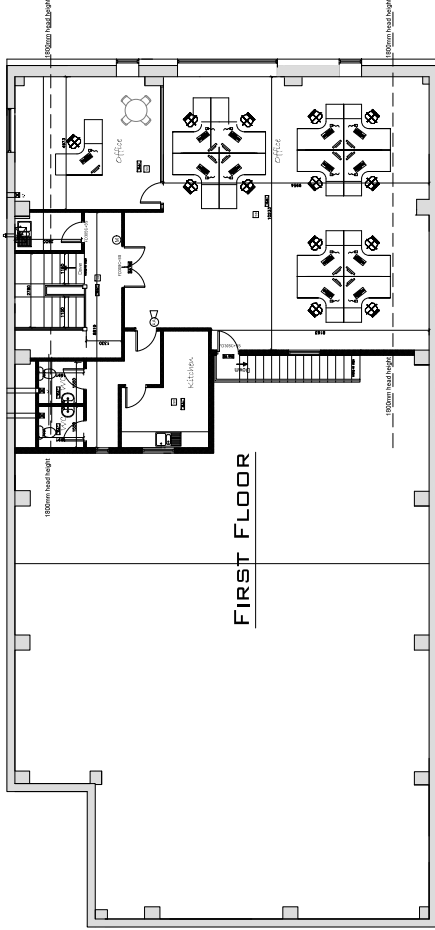

FIRST FLOOR

Wall Key

- 100mm External Wall To Match Existing
- 100mm Cavity Wall Insulation to specification
- 100mm Blockwork
- Stud Walls 150mm Sound Bloc
- Insulated Cavity Chaser

Materials

- Brickwork to Match Existing
- Roof Tiles To Match Existing
- Render To Client Specification
- Stone/Block Stone to match existing

Electrical and Heating

- Present Light
- Spot Light
- External Light
- Shaver (All sockets 1000mm above floor)
- Double 13 Amp sockets, 400mm min. above floor
- TV aerial socket/Unit, sockets 1000mm high
- Trailer position

Emergency Lighting

- Emergency Lighting
- Ext Box
- Manual Call Point

Indicators, which should comply with the Health and Safety (Safety signs and signals) regulations 1996

Audible Alarm

Visual Alarm

ALL DIMENSIONS TO BE CHECKED ON SITE
ALL WORK TO BE DONE IN ACCORDANCE WITH THE BUILDING REGULATIONS
DO NOT SCALE FROM THIS DRAWING
EXCEPT AS SPECIFIED
IF ANY VARIATIONS ARE MADE TO THIS DRAWING, THE CLIENT SHALL BE RESPONSIBLE FOR ANY CONSEQUENCES
THIS DRAWING IS THE PROPERTY OF DK-DESIGNS.CO.UK
NOT BE HELD ACCOUNTABLE FOR NON-COMPLIANCE WITH BUILDING REGULATIONS

STATUS	COMMENTS
DRAFT FOR CLIENTS COMMENTS	-
PLANNING USE DRAWINGS ONLY	-
PLANNING APPROVED	-
BUILDING REGS USE DRAWINGS	-
BUILDING REGULATIONS APPROVED	-

Rev.	Date	Remarks
C	14.05.19	Revised as per client
B	14.05.19	Revised as per client
A	31.01.19	Revised as per building control

DK DESIGNS
FUTURE PROJECTS TODAY

7A HAYWOOD HOUSE, HYDRA BUSINESS PARK
SHEFFIELD
S35 1ZX
TEL: 07591 206852
WEB: WWW.DK-DESIGNS.CO.UK
EMAIL: DESIGNS@DK-DESIGNS.CO.UK

Client:
J. Anderson & Son Ltd

UNIT 5, ACORN HOUSE, WOMBWELL
PROPOSED PLAN

Rev. 150 11:00 @ A1
Drawing Number: 2018-109
Date: DEC 18
Drawn By: DCK/KLU
Reviewed: C