



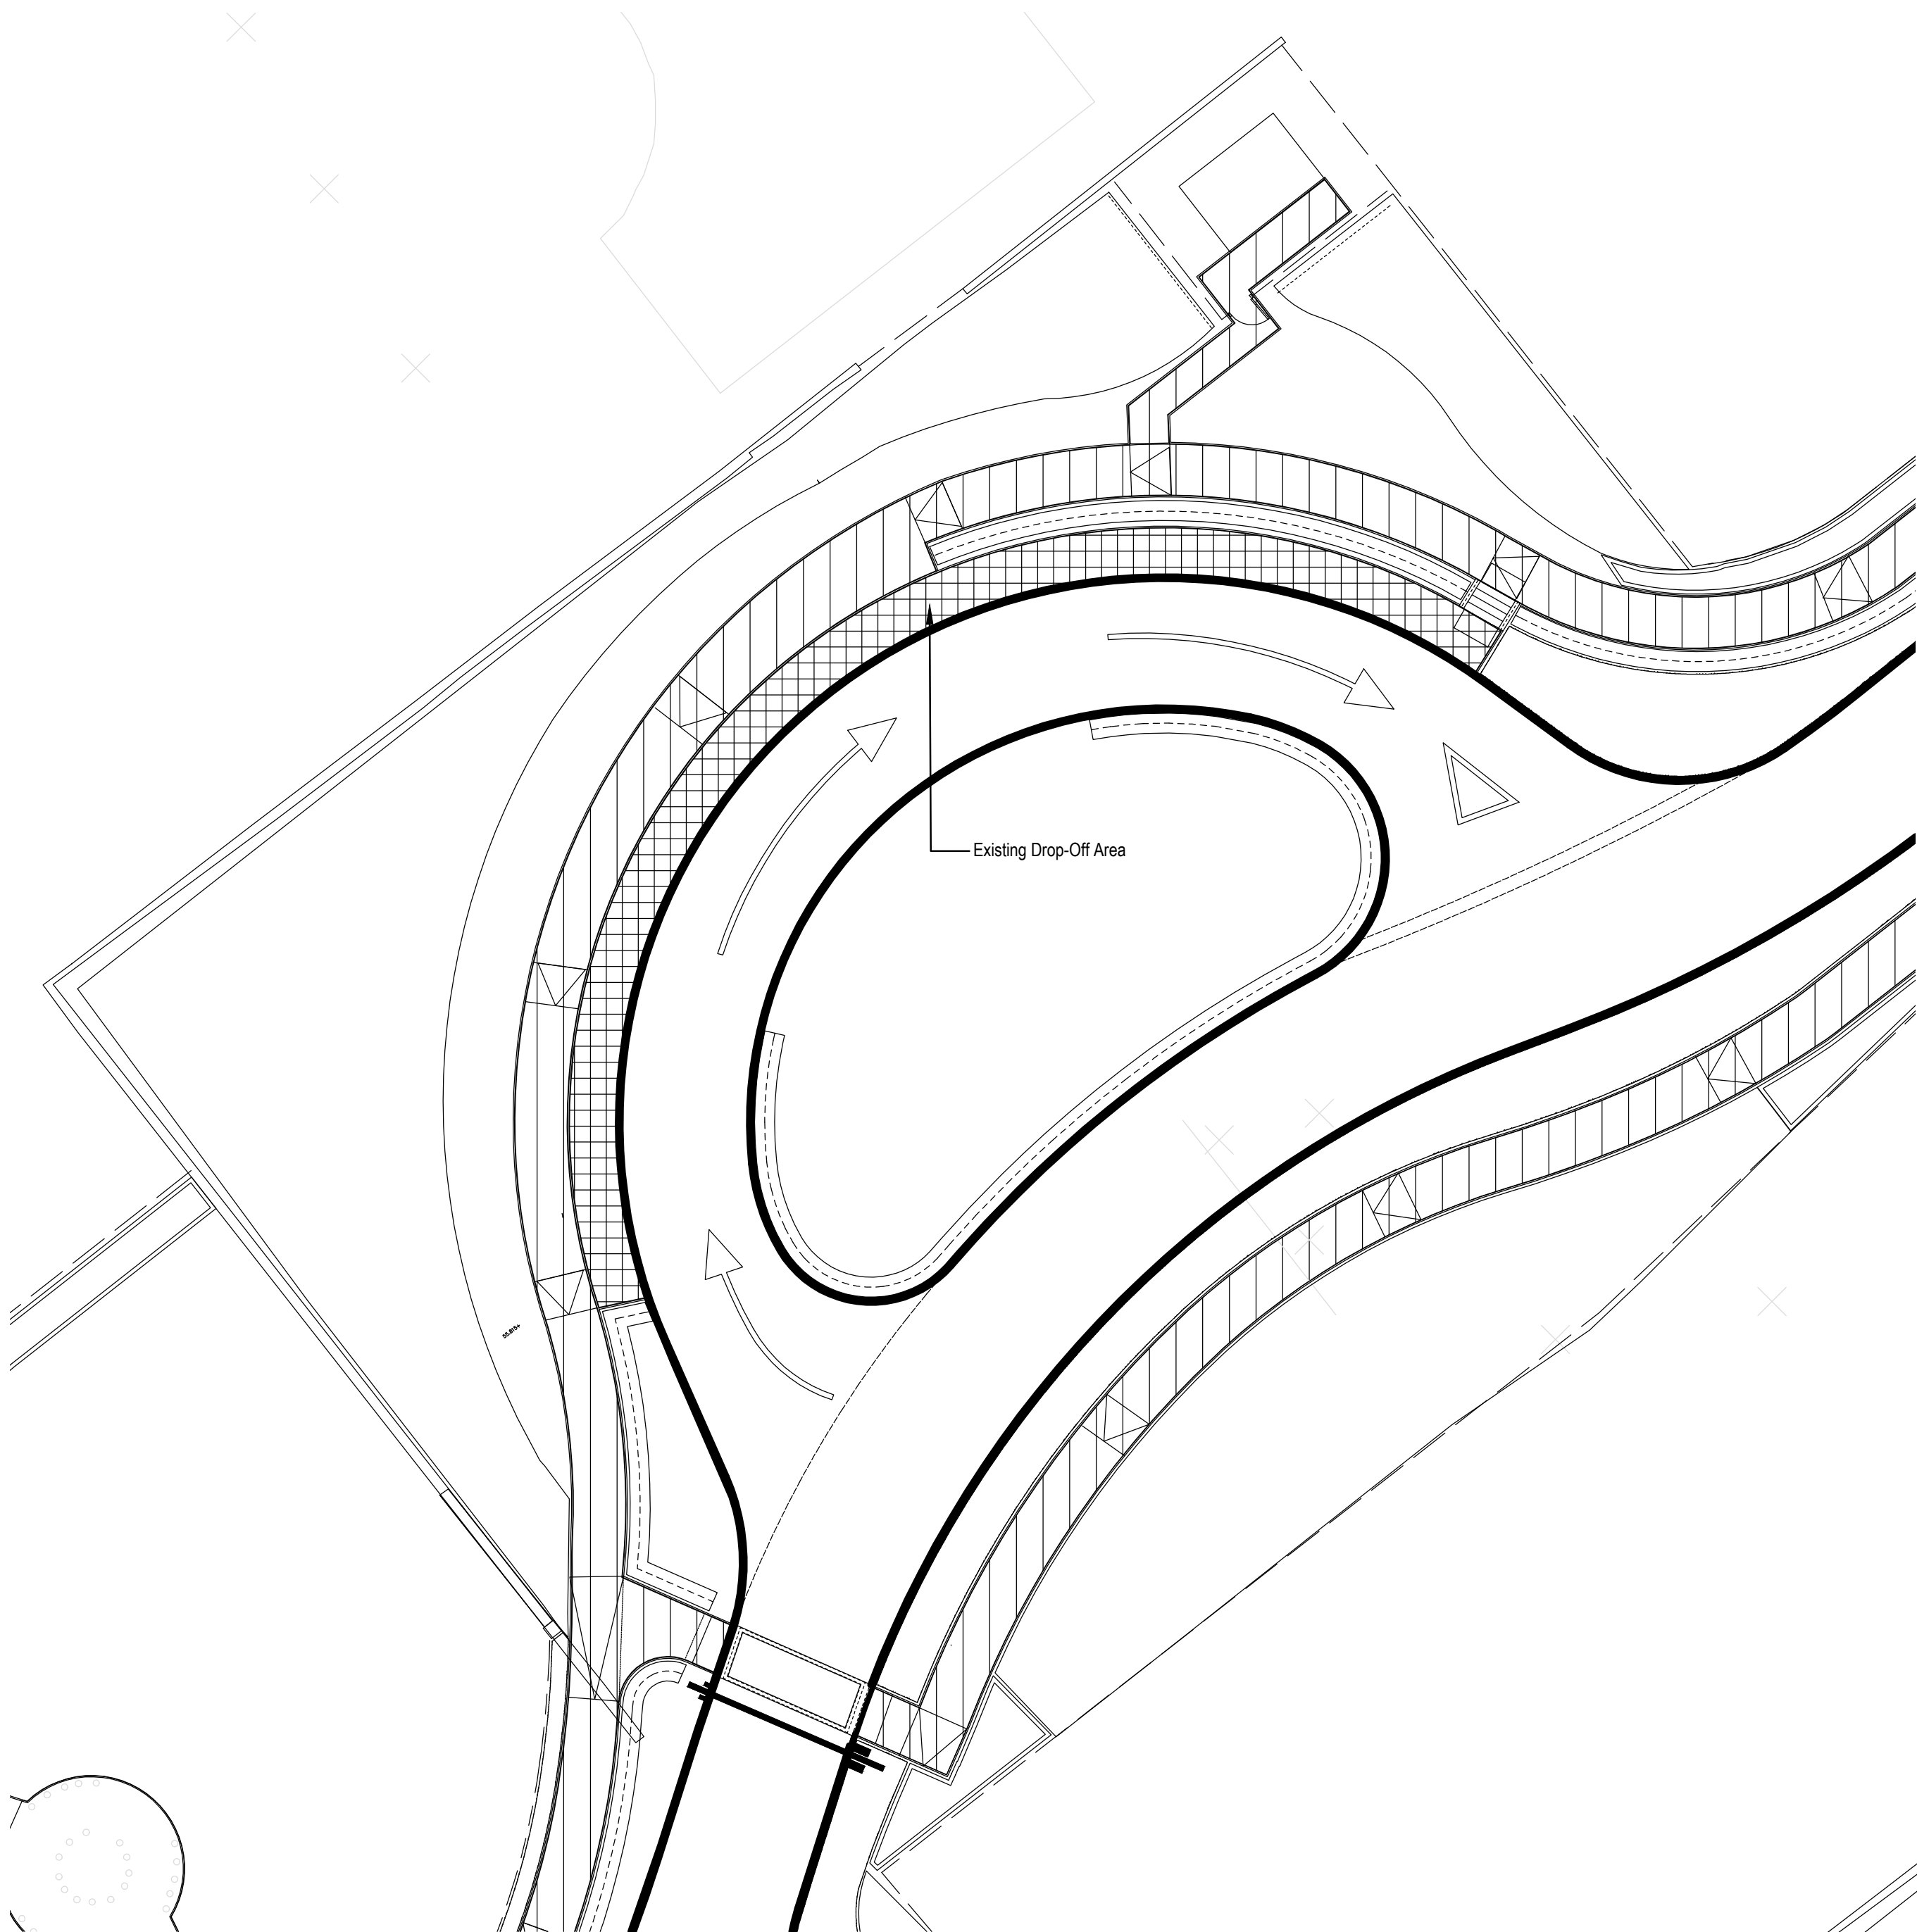

Existing Car Parking Layout

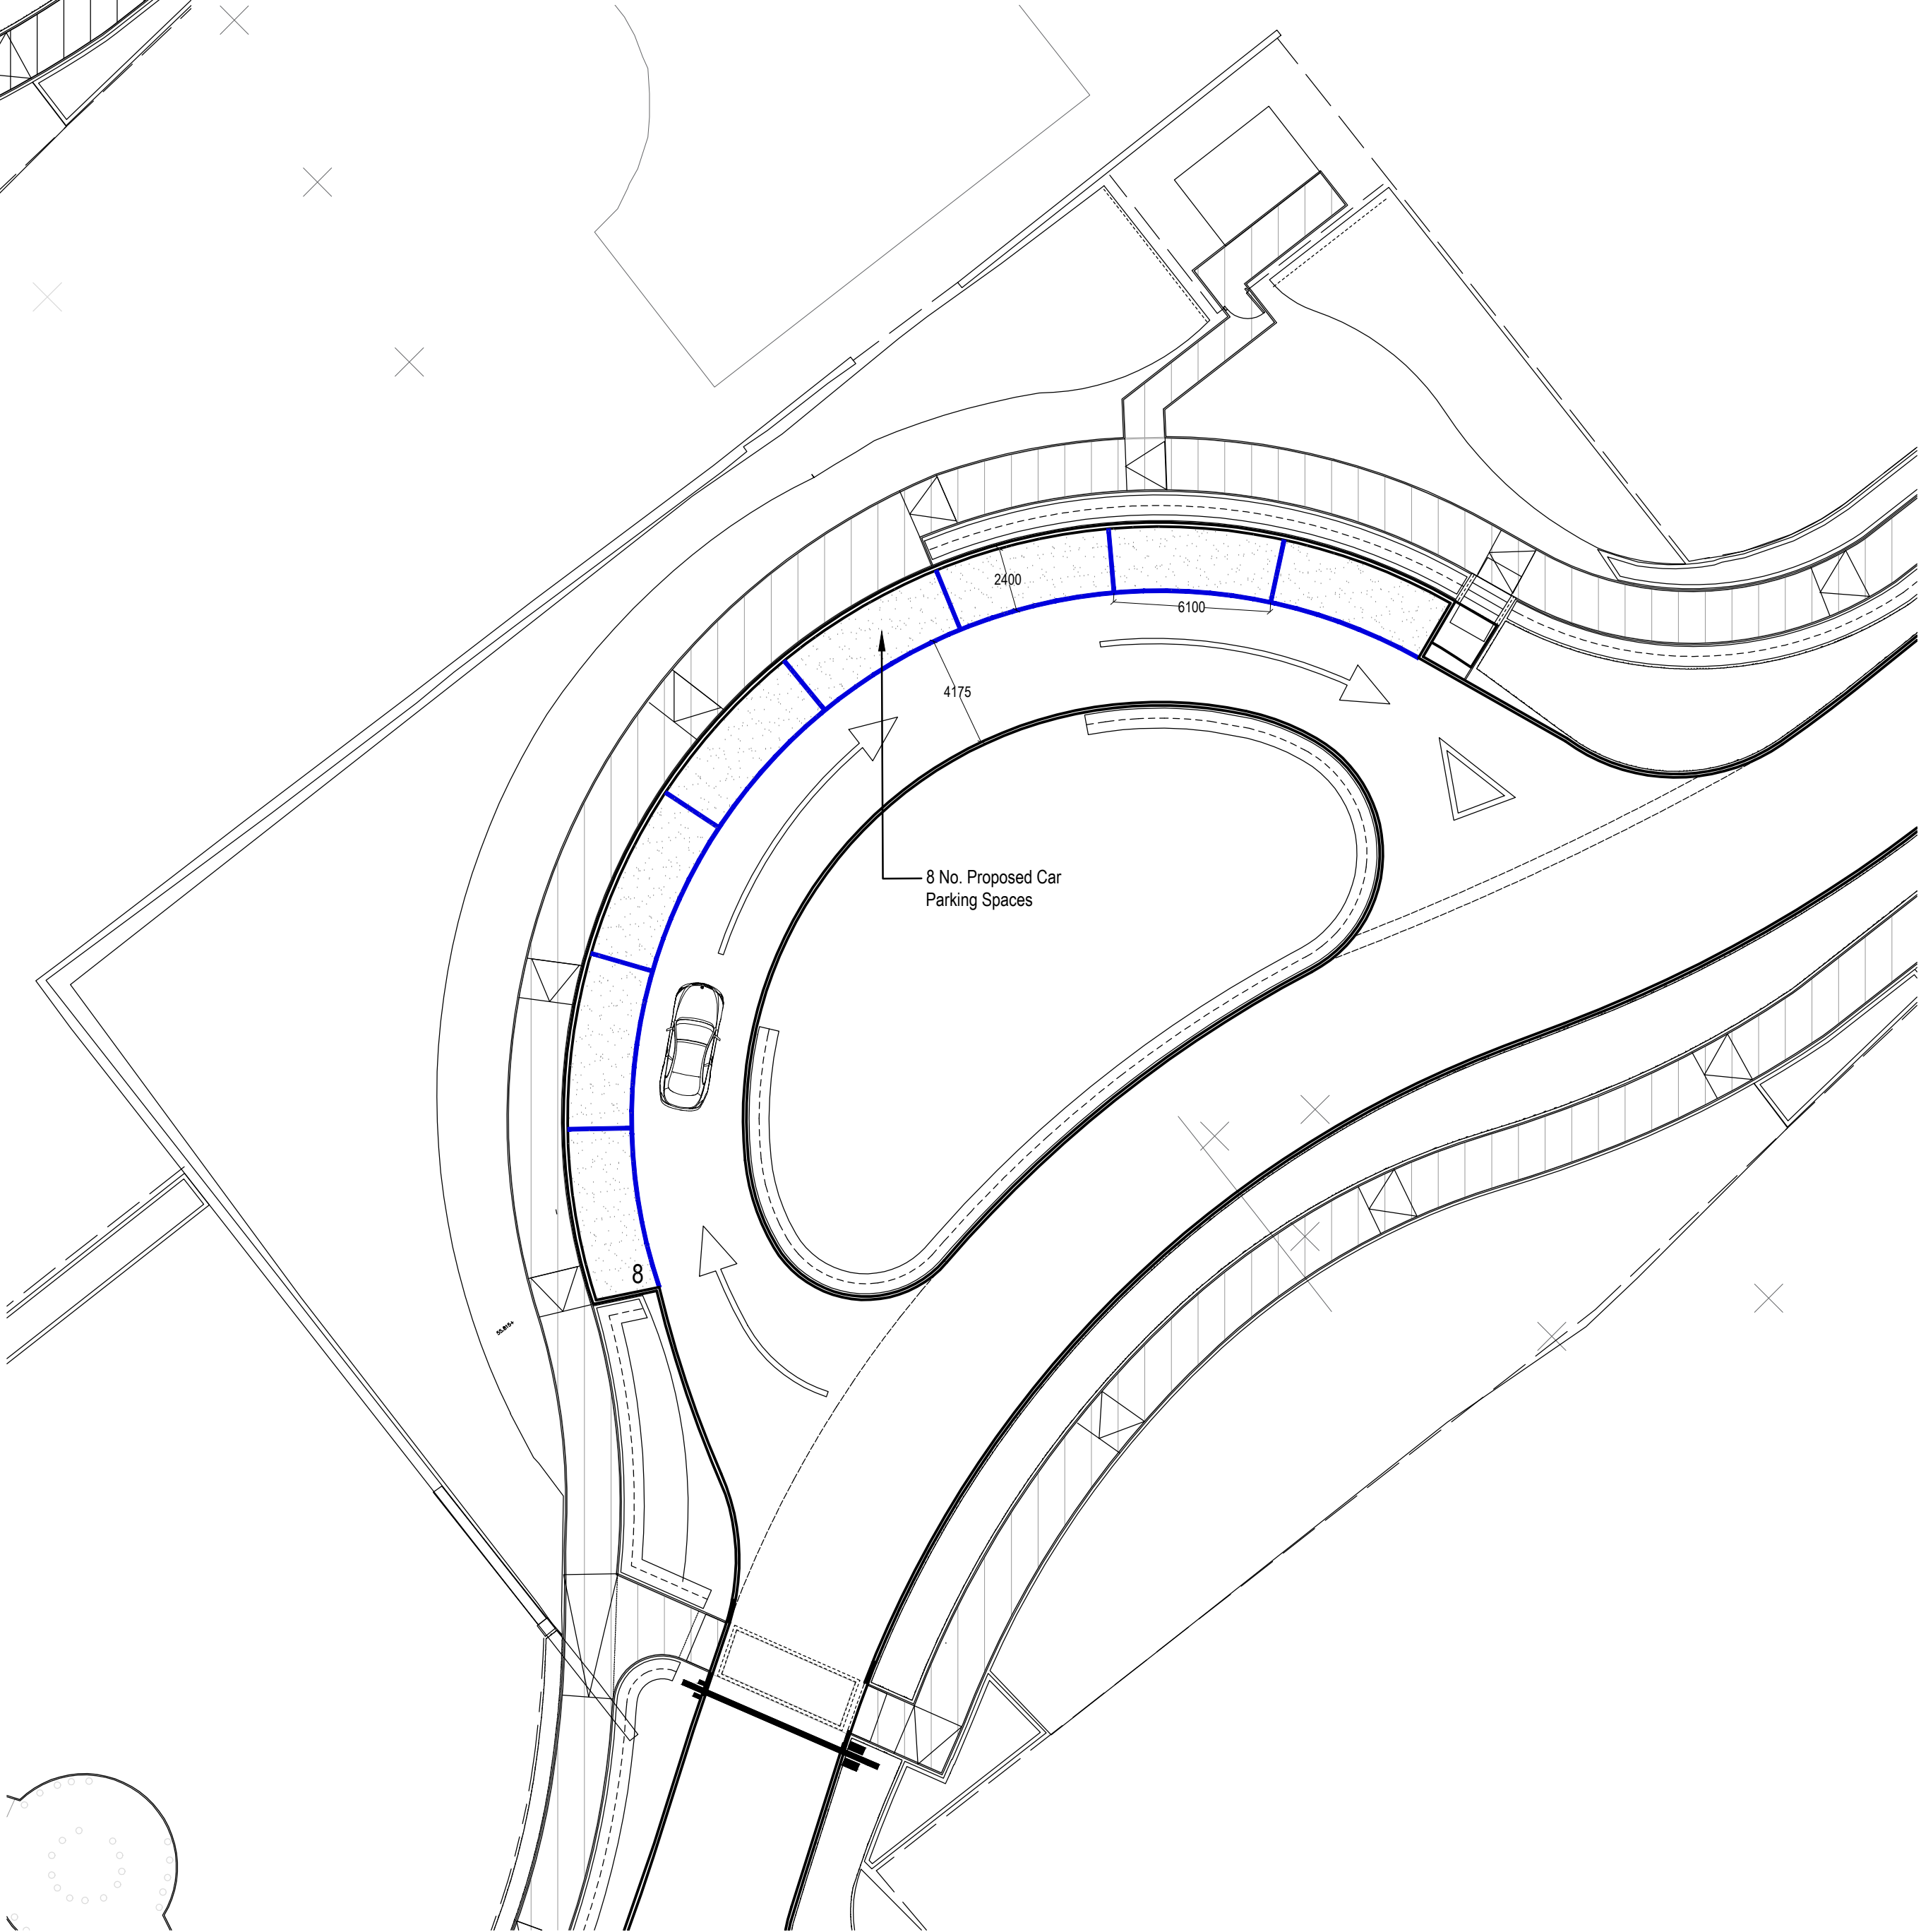

Proposed Car Parking Layout

Revision:	Date:	Drawn:	Checked:
.			
PLANNING ISSUE			
Wombwell Park Street Primary			
Car Parking Layout			
Location: Park Street, Wombwell Barnsley, S73 0HS			
Client: PINNACLE			
Job No: 3916-009	Drawing No: PL11	Revision:	Scale: 1:200 @ A1
Date: 07.08.15	Drawn: MJ	Checked: S. Lonie	
CAD Ref: 3916-009/CAD PROJECT DRAWINGS/3/1 DRAWING ISSUES/3/1 PLANNING			

WATSON BATTY
ARCHITECTS

Shires House, Shires Road
Guiseley, Leeds LS20 8EU
Leeds | Loughborough

T: 01943 876 665
E: enquiries@watsonbatty.com
W: www.watsonbatty.com

FUTURE BUILT

Note: Do not Scale from this drawing. All dimensions to be checked on site