



PLAN VIEW.

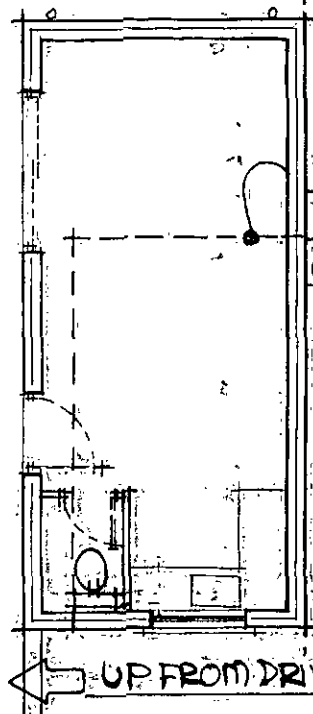


FOOTPRINT OF
DEMOLISHED
OUTBUILDING.

SITE PLAN @ 1:500M.

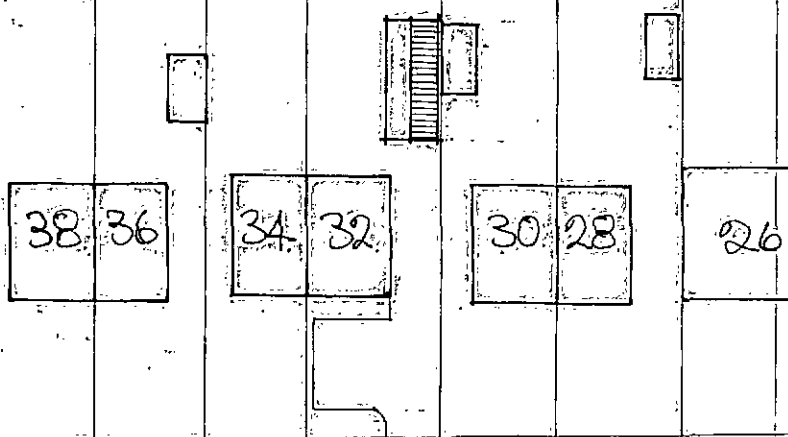

WOOD WALK.

FRONT VIEW FROM DRIVE.

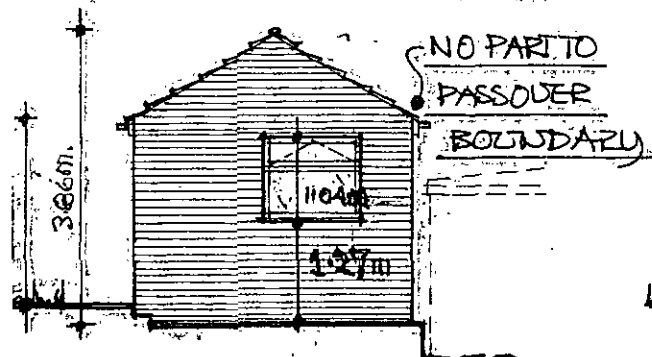


SCALE 1:100M.

SIDE VIEW FROM NO. 34.




MATCHING UPVC FRAMES TO CLIENTS CHOICE

REAR VIEW FROM GARDEN.

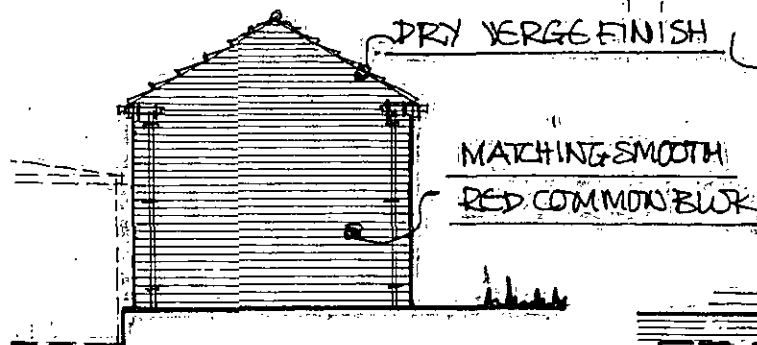

SIDE VIEW FROM NO. 30.

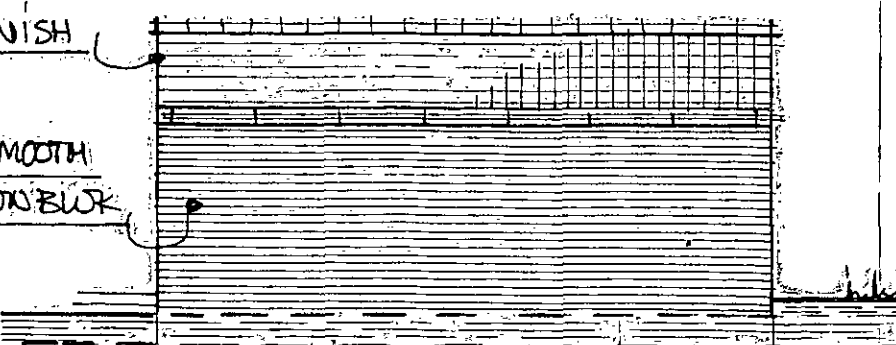

* REVISED 28RD NOV 15 FOR MR. K. DUNN-PAINTING SERVICES *