




FRONT ELEVATION


SIDE ELEVATION

REAR ELEVATION


SIDE ELEVATION

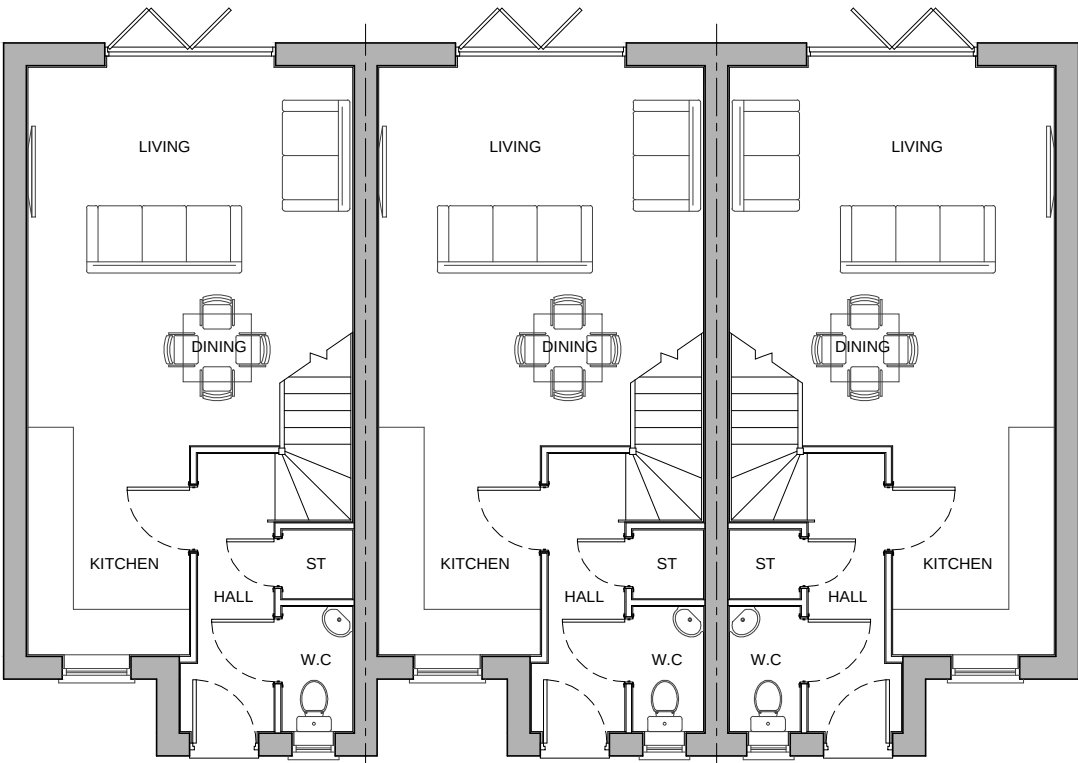

GROUND FLOOR PLAN

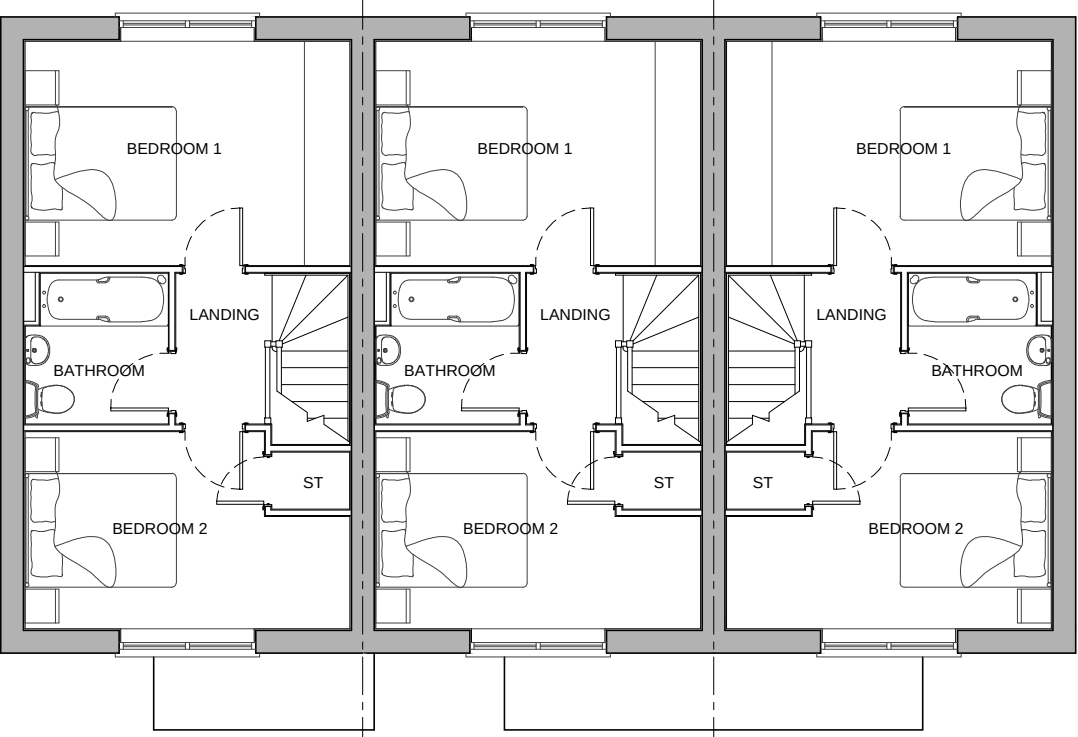

FIRST FLOOR PLAN

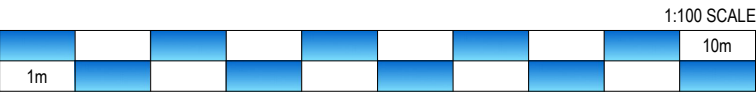

A	15.08.18	THE BLOCK HAS BEEN AMENDED TO SHOW A TERRACE OF A6's WHICH NOW REFLECTS THE UPDATED SITE LAYOUT	RAN	VS
---	----------	---	-----	----

REV	DATE	DESCRIPTION	BY	CHECK
-----	------	-------------	----	-------



CLIENT: BERKELEY DEVEER	DRAWING NUMBER: P17:5149:26 - A
PROJECT: PROPOSED RESIDENTIAL DEVELOPMENT COTE LANE, THURGOLAND	SCALE @ A2: 1:100
DRAWING: A6 - PLOTS 4-6 PLANS & ELEVATIONS	DRAWN: RAN CHECKED: VS DATE: JUNE 18 DATE: JUNE 18