


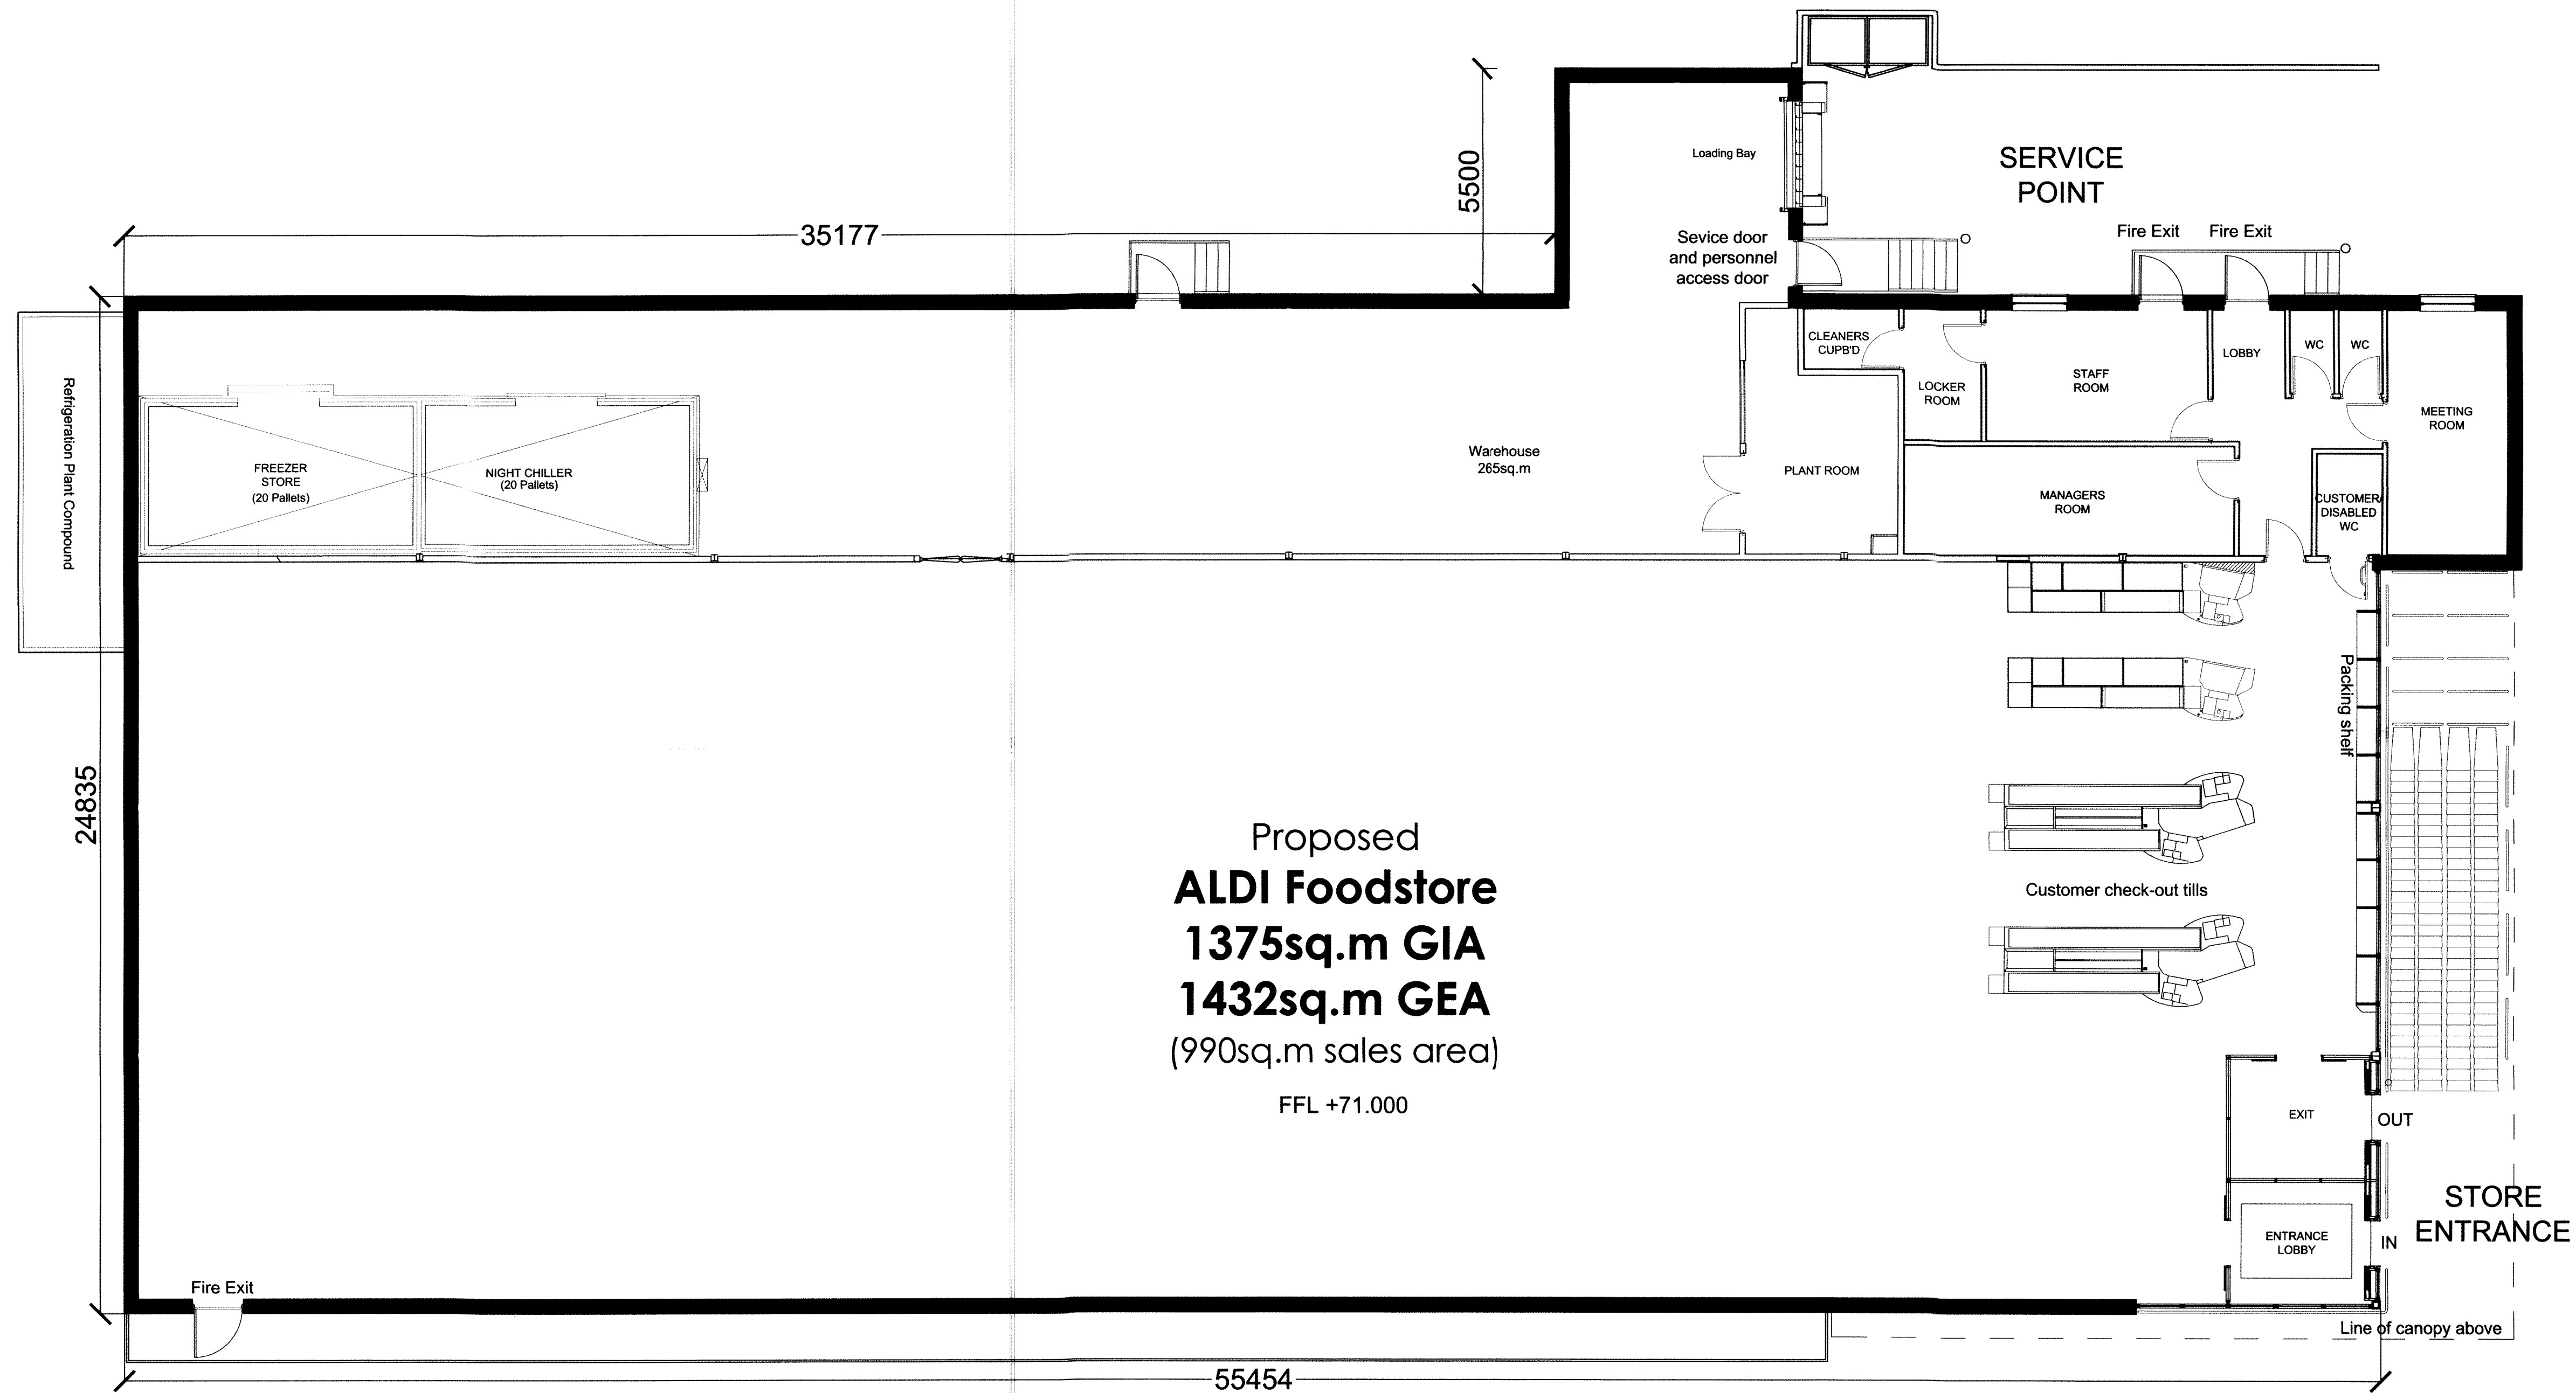

Proposed
ALDI Foodstore
1375sq.m GIA
1432sq.m GEA
(990sq.m sales area)
FFL +71.000

Rev	Date	Description	Rev By	Chk'd By
1	20/04/15	Nib added to staff welfare area; Arrangement altered		
2	06/13			
Project Title		Proposed Foodstore Development		
		Barnsley Road Cudworth		
Client		ALDI Stores Ltd		
Status		Planning		
Scale	1:100		Drawing Size A1	
Drawn By	SJB	Checked By	JDB	Date 06/13
Drawing Title		Proposed GA Plan		
Job-Draw No		0738-101		Rev A

THE HARRIS PARTNERSHIP WAKEFIELD
231, 301ms North, Wakefield, WF1 3QA
t. 01924 291 800 f. 01924 290 072

THE HARRIS PARTNERSHIP MANCHESTER
2nd Floor, Carvers Warehouse,
77 Dale Street, Manchester, M1 2HG
t. 0161 238 8555 f. 0161 244 5809

THE HARRIS PARTNERSHIP MILTON KEYNES
The Old Rectory, 79 High Street,
Newport Pagnell, MK15 8AB
t. 01908 211 577 f. 01908 211 722

THE HARRIS PARTNERSHIP READING
101 London Road, Reading, RG1 5BY
t. 0118 950 7700 f. 0118 956 8642

THE
HARRIS
PARTNERSHIP
ARCHITECTS
www.harrispartnership.com