




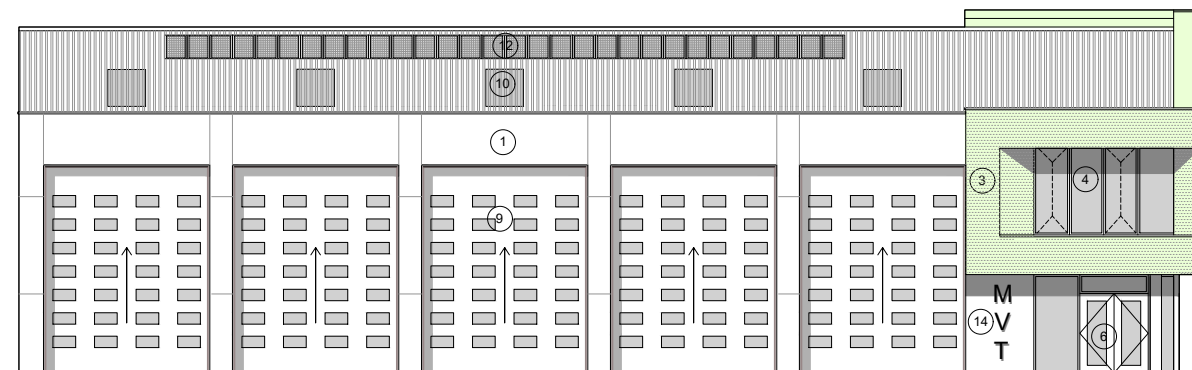


Proposed West Elevation
1:200 @ A3

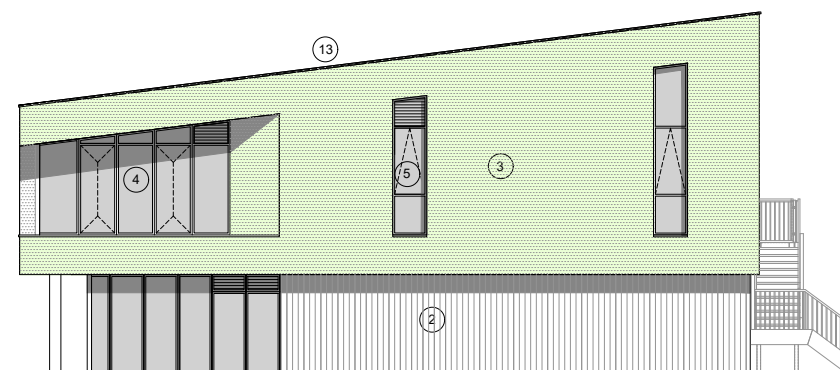

Proposed South Elevation
1:200 @ A3

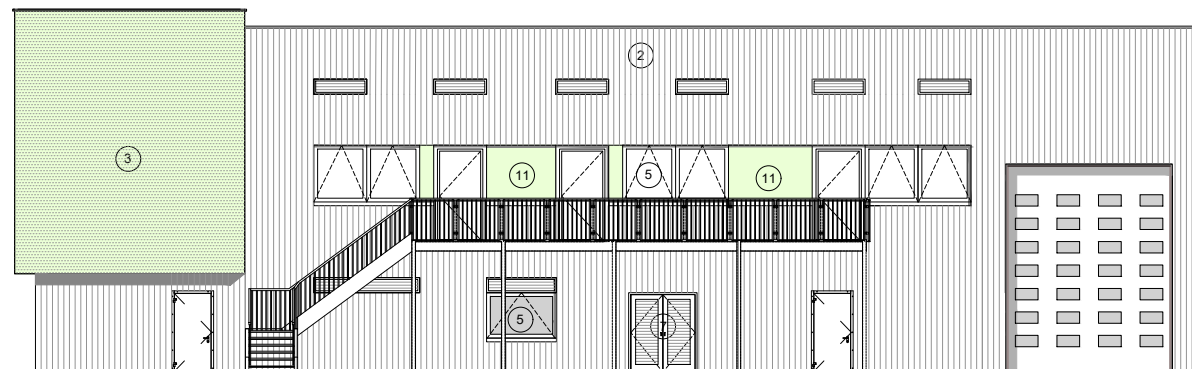

Proposed East Elevation
1:200 @ A3

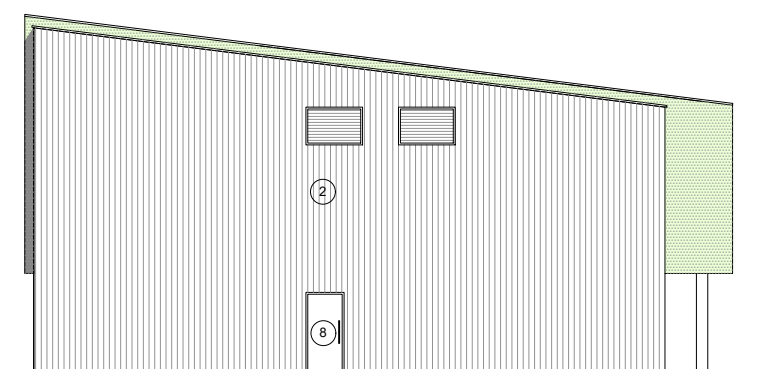

Proposed North Elevation
1:200 @ A3

- ① Kingspan KS1000EV Evolution Axis Wall Panel Spectrum Coated 'Black RAL 9005'
- ② Kingspan KS1000RW Wall Panel 115mm Thick Vertically Laid XL Forte Coated 'Black RAL 9005'
- ③ Render - WBS Heck Silicone 'K' 1.5mm Textured Finish RAL 6018
- ④ Glazed Curtain Walling with Parallel Push Windows
- ⑤ Black Framed Aluminium Windows
- ⑥ Black Framed Glass Double Doors
- ⑦ Black Framed Louvered Double Doors
- ⑧ Black Framed Solid Doors
- ⑨ Aluminum High Thermal Insulated Sectional Doors with glazing
- ⑩ Black insulated corrugated metal roof sheets with translucent sheets for roof lights
- ⑪ Green Press Metal Panels
- ⑫ Solar Panels
- ⑬ Roof - Kingspan KS1000RW Roof Cladding 0.5mm Thick External Skin XL Forte Coated 'Black RAL9005'
- ⑭ Fret-cut Building Signage



22 Brayford Wharf North
Lincoln
LN1 1BN

E info@stemarchitects.co.uk
T +44 (0)1522 515900

stemarchitects.co.uk

PROJECT. **MVT New Build**

DWG TITLE. **Proposed Elevations**

DWG No. **2001_G**

SCALE. A3@ 1:200