


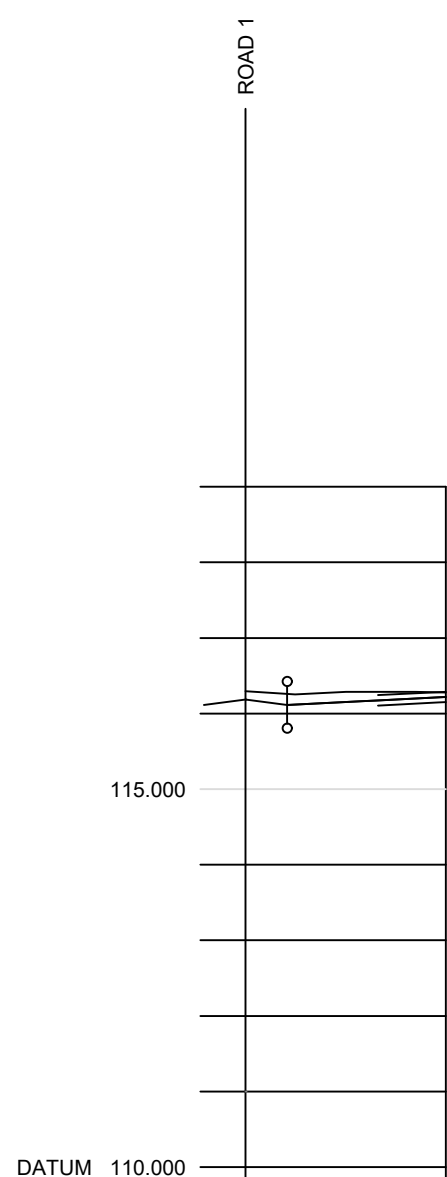

ROAD 2		
CHAINAGE	-2,750	0.000
		6.000
EXISTING GROUND LEVEL	116.295	116.280
	116.261	116.280
		10.000
ALIGNMENT LEVEL	116.114	116.214
		116.219
		116.278
		10.500
VERTICAL ALIGNMENT		G= 1.000%
		1: 100.0
HORIZONTAL ALIGNMENT		
LEFT HAND CHANNEL		116.243
		116.283
		116.159
RIGHT HAND CHANNEL		116.105
		116.145
		116.159

PIPE STRENGTHS
CLAY :- 100mm - 40KN/m; 150mm - 40KN/m; 225mm - 45KN/m
CONCRETE :- 300mm - 36 KN/m

SCALE = 1:500H / 1:100V @ A1

The logo for H&M Design is centered in the middle of the page. It features the letters 'H' and 'M' in a bold, sans-serif font. The 'H' is red, and the 'M' is dark grey. Below these letters is a thin horizontal line, and underneath that line, the word 'DESIGN' is written in a smaller, dark grey, sans-serif font.

HM Design
10 The Green
York
YO26 5LR

Client
RICHARD BELL

Site Address
Woodview Farm
Paddock Road
Staincross
Barnsley S75 6LG

Drawn HM	Checked HM		
Drg.No. YH753/11B		Date 20/01/2021	