



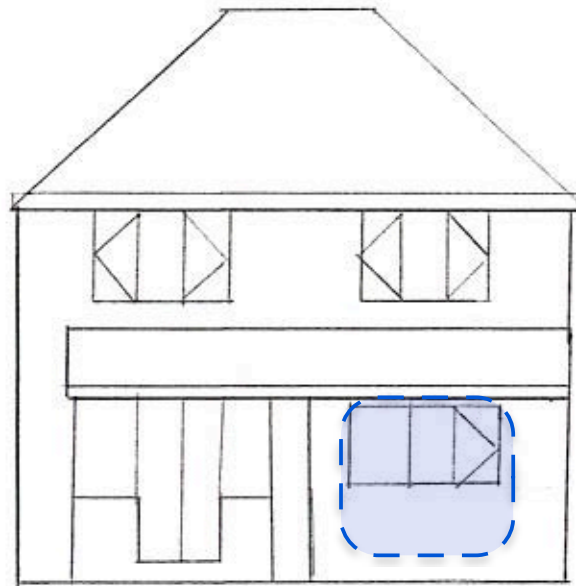


single door to be removed
& bricked up, replaced with
window/ 300mm cavity
brick/block wall bricks to
be good match to existing.

rear elevation

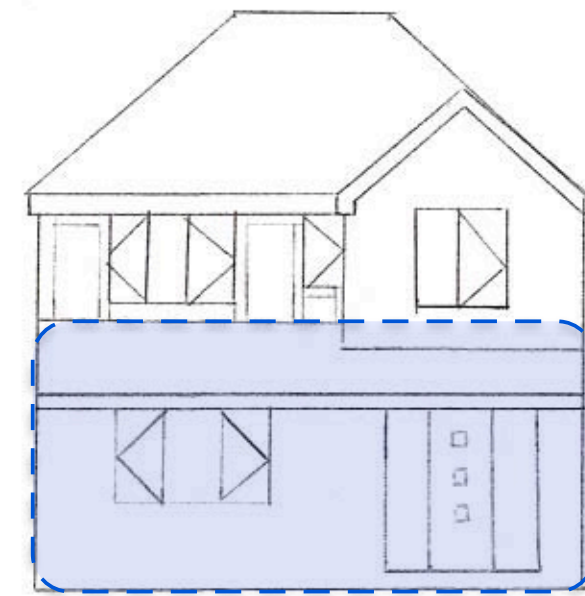


roof tiles to match existing
(grey concrete roman)
New larger window to front
room
New front door to be up-
keeping with neighboring
properties with toughened
safely glass fitted to low level
panels
New brickwork to be a good
match to existing toothed into
existing to help the transition.

Front elevation

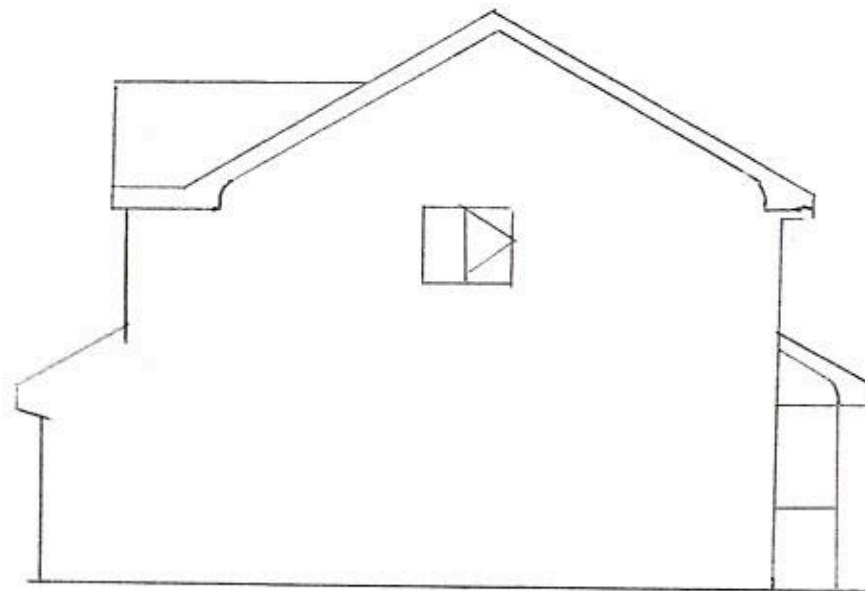

right side elevation

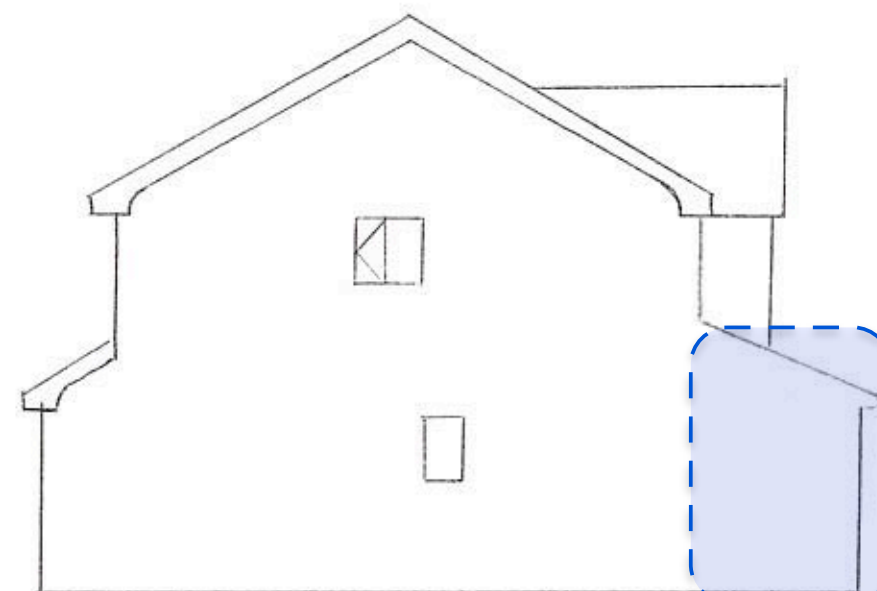

New wall to be 100mm block/
100mm insulation/100mm brick
Soffit & fascia to be consistent
throughout the property

left side elevation