


NAME RYAN WEST

ADDRESS

TEL


START DATE

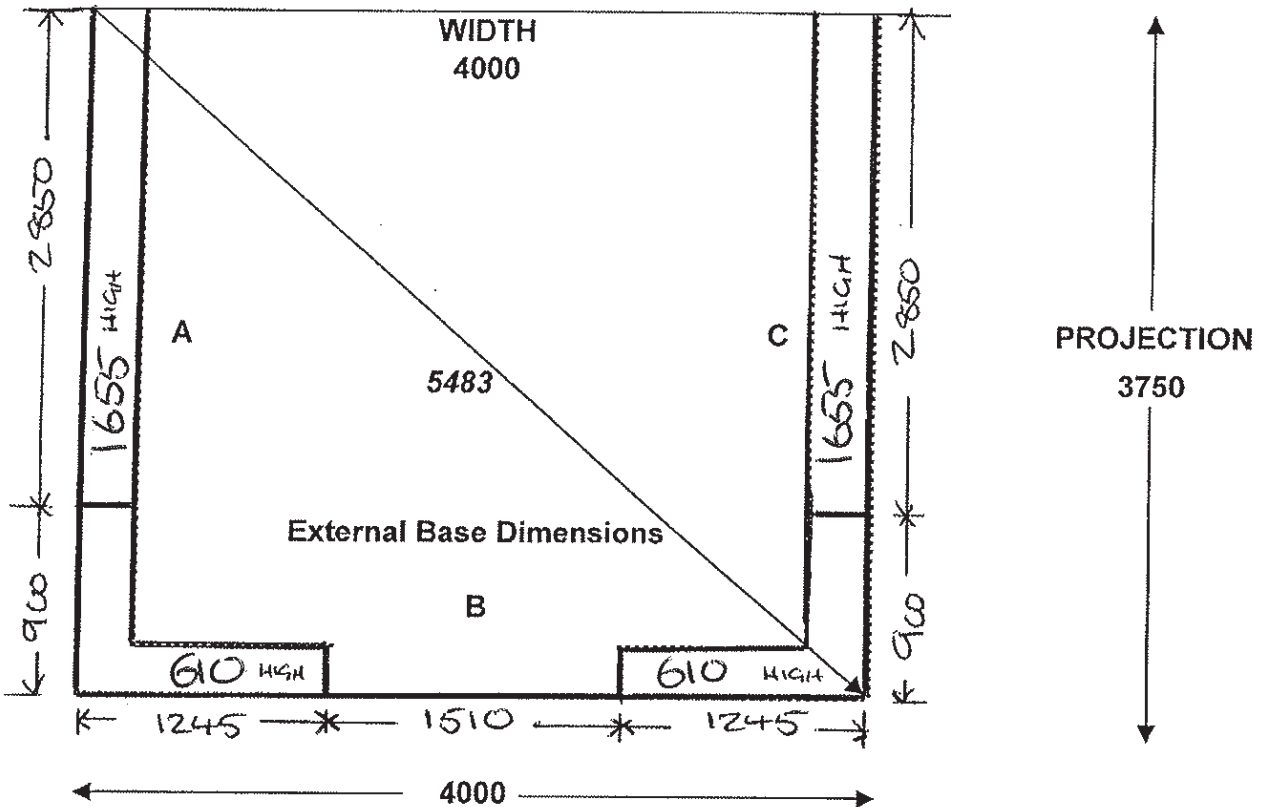

Notes WALL HEIGHTS = DWARF - 610 - SIDES 1655

RING BEAM HEIGHT = 2130 ROOF PITCH 27°
(+115)

Wall Heights (viewed from left to right from outside).

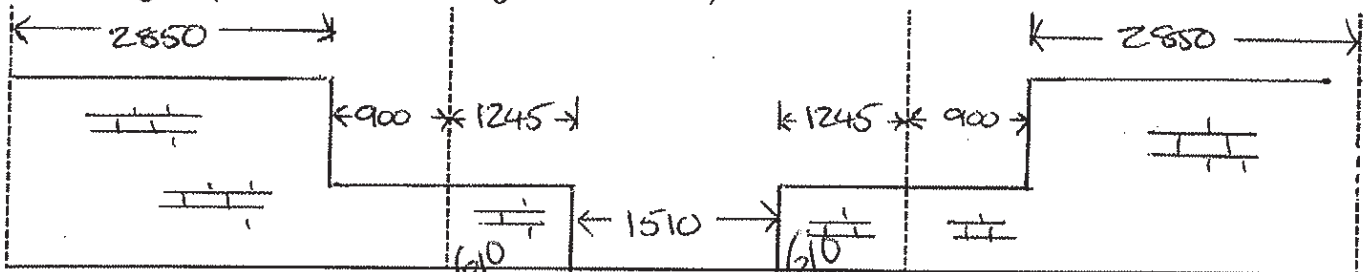

A

B

C

FINISHED INTERNAL CILL DIMENSIONS (Factory use ONLY)