

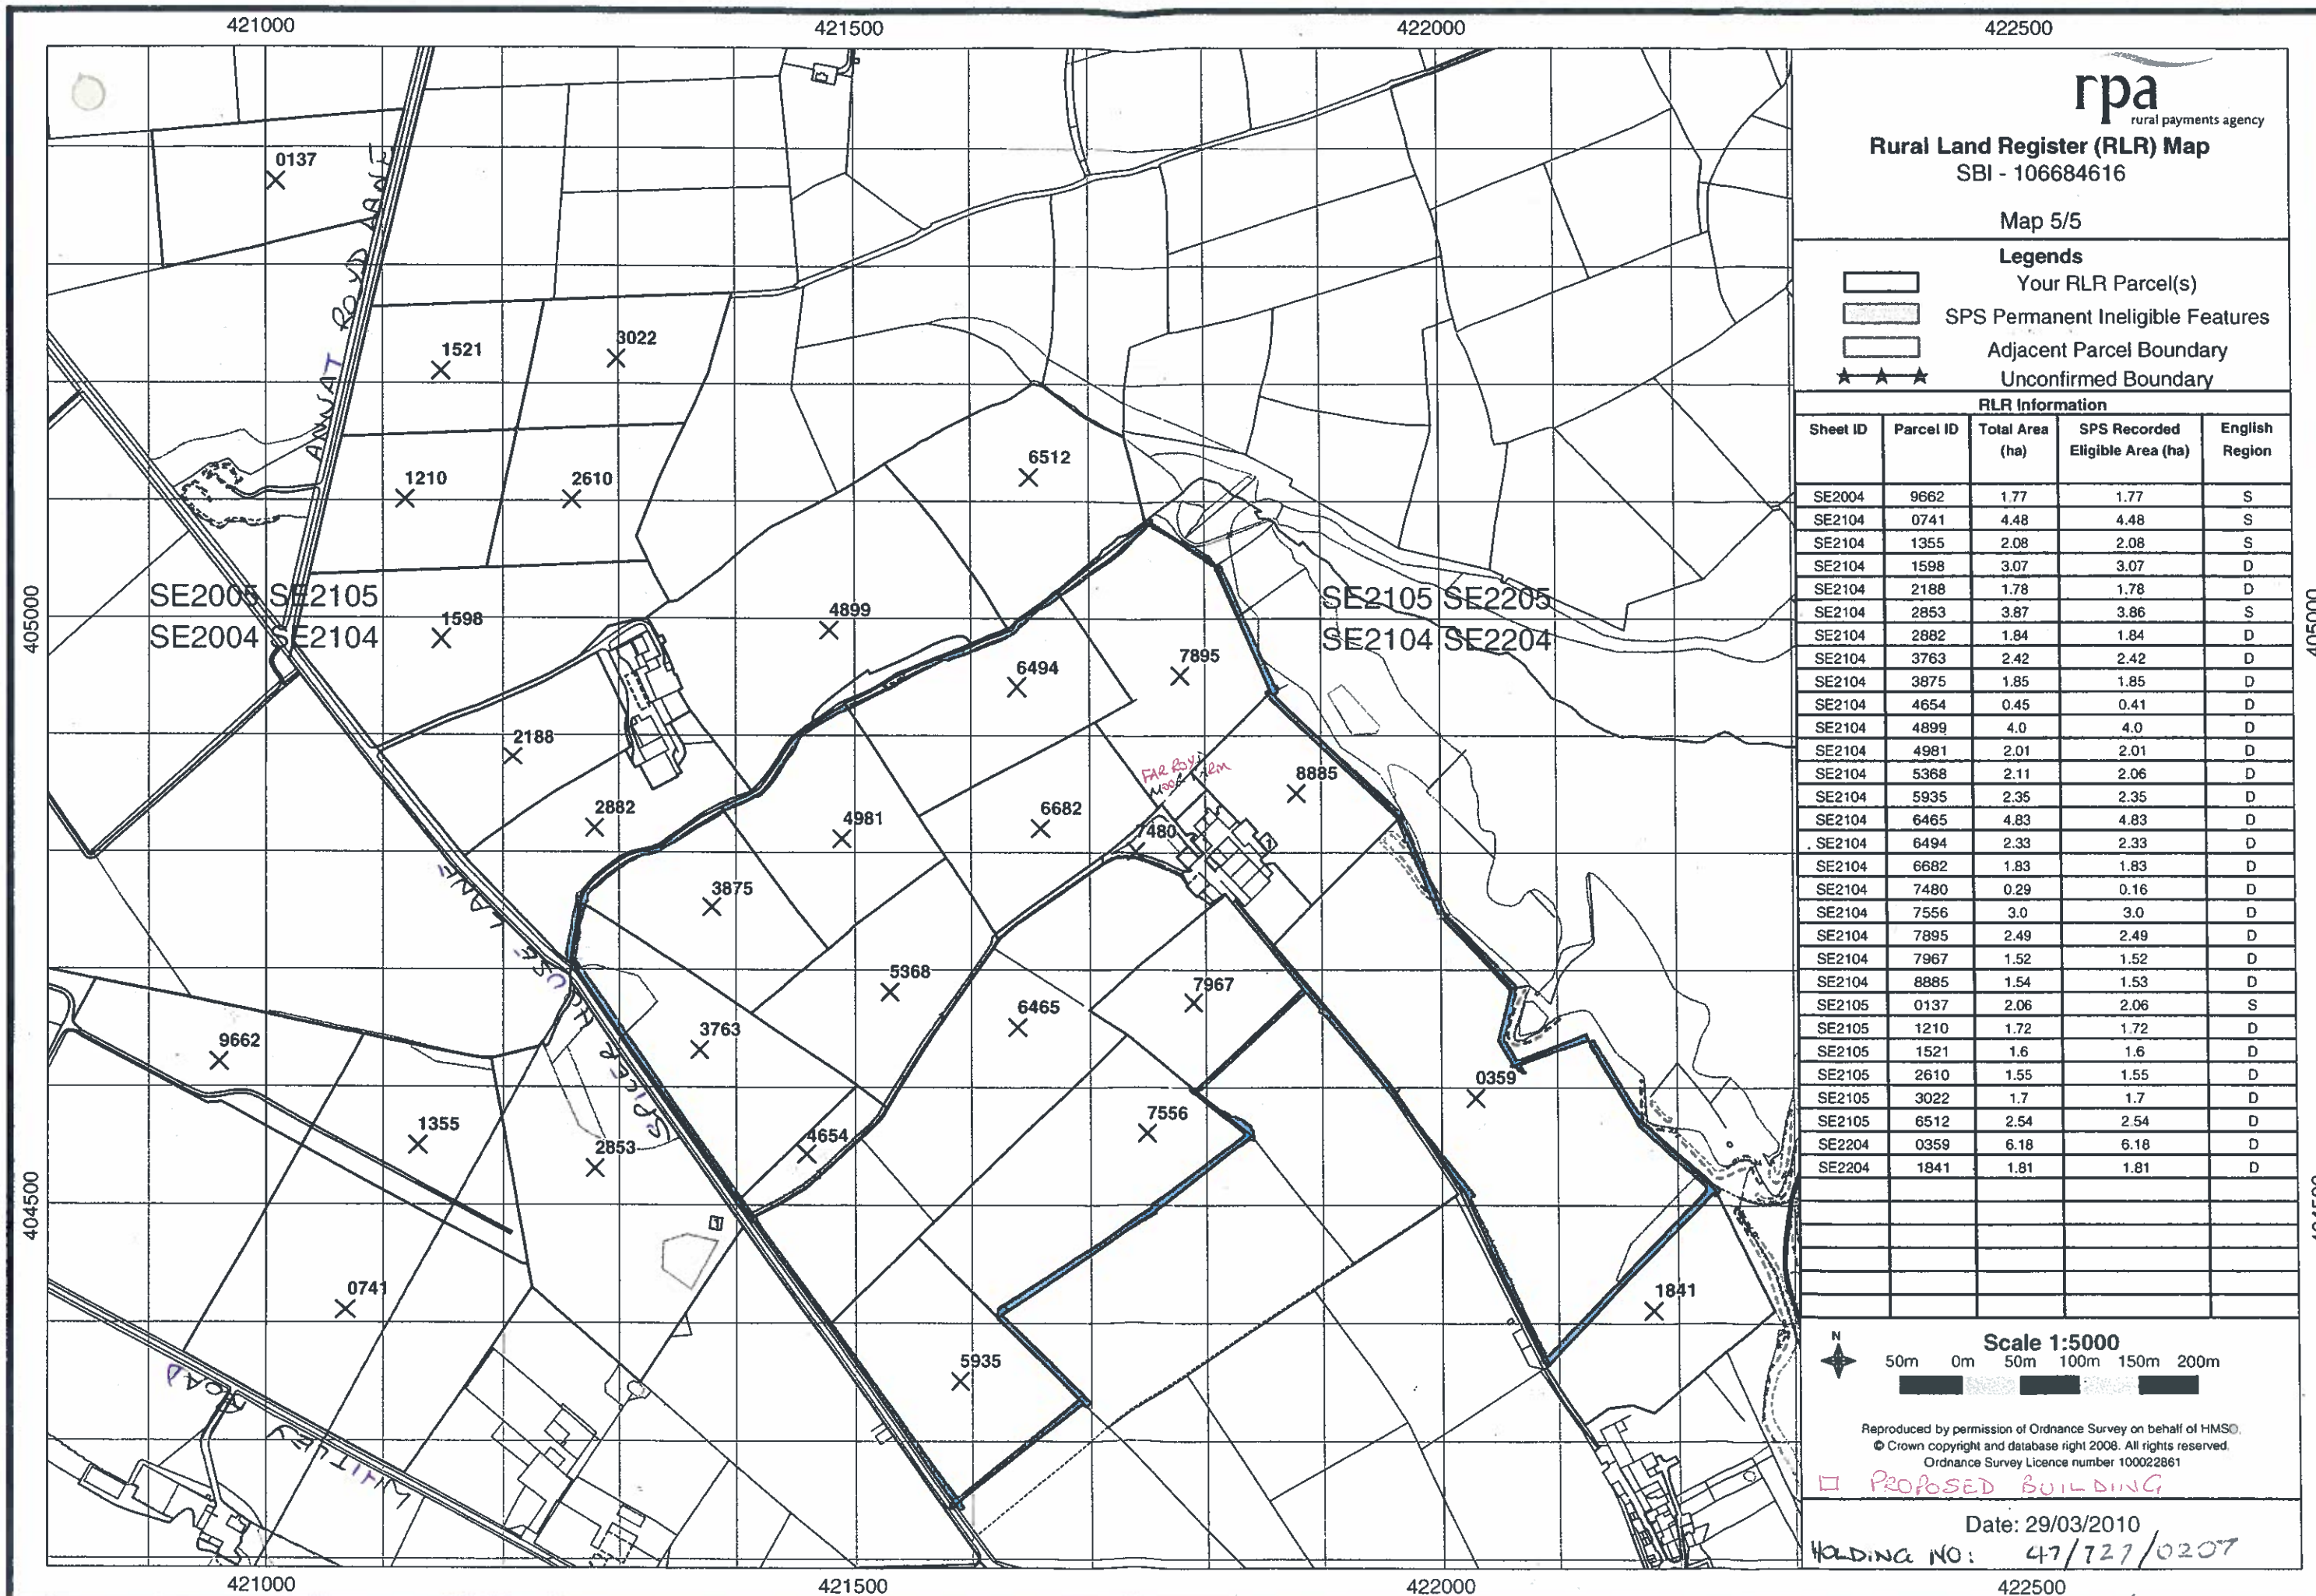


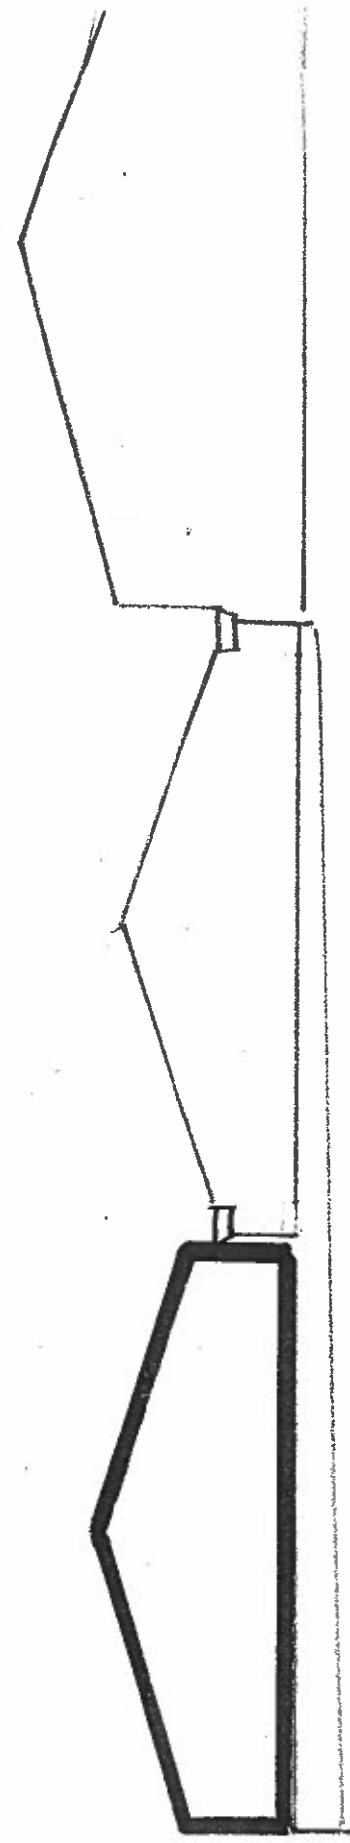

PROPOSED BUILDING

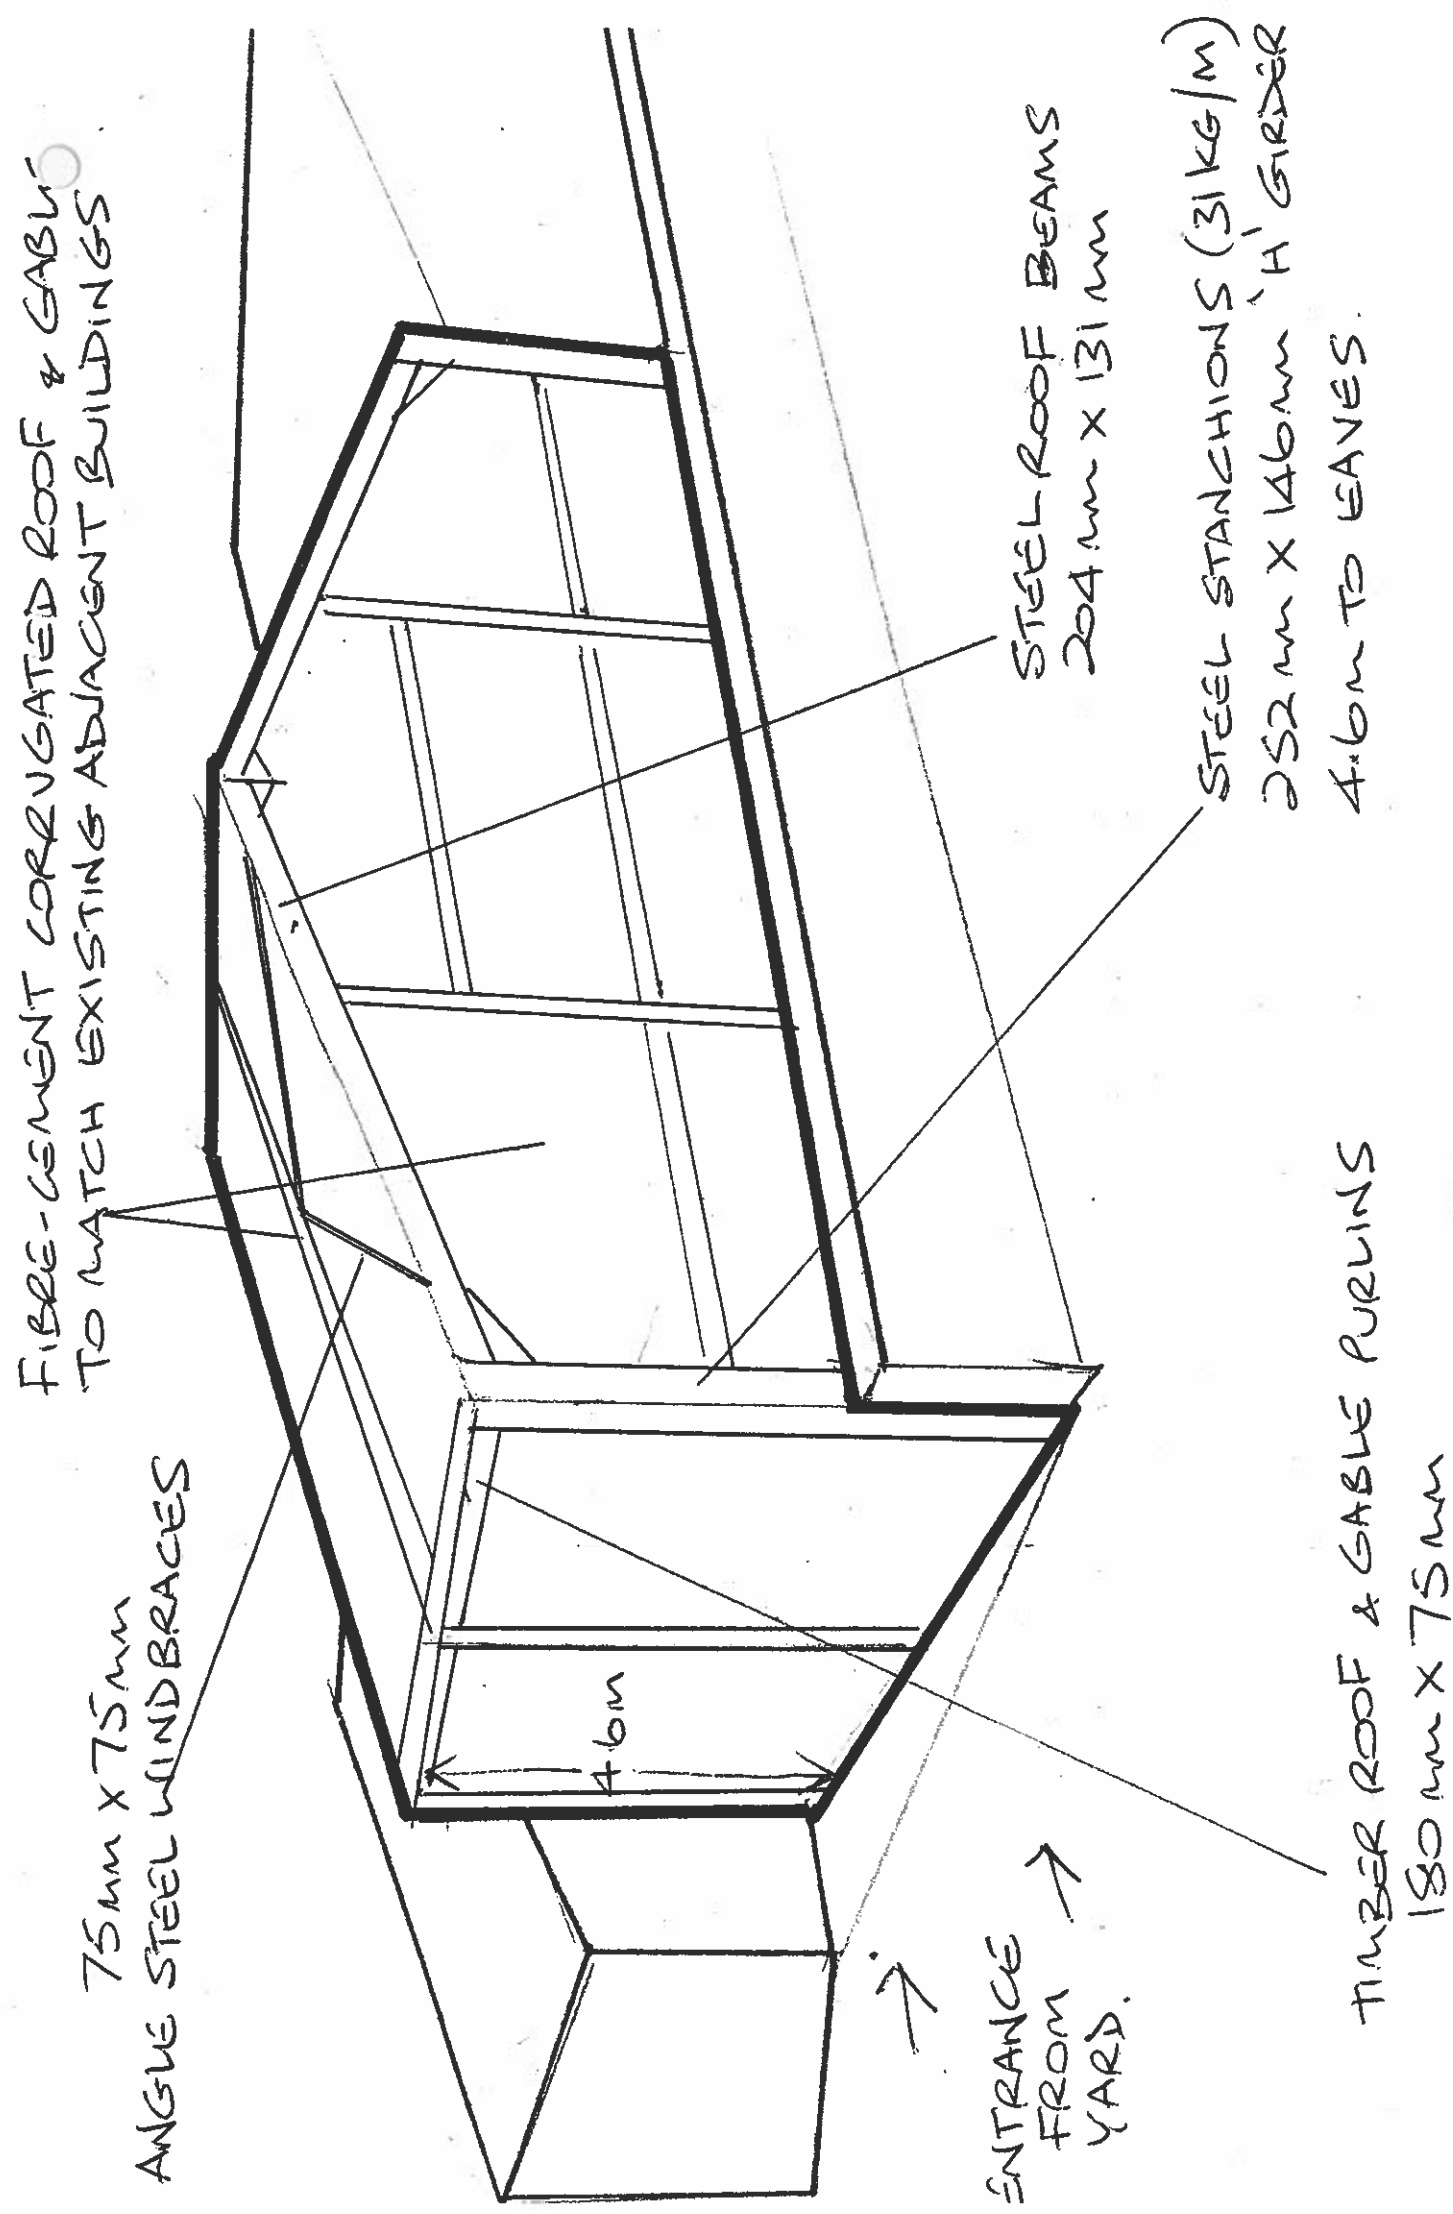

A. DICKINSON & SONS
FAR ROAD MOOR FARM
THURLESTONE
S36 7RD

AGRICULTURAL.
HOLDING No. 47/727/0207.
OWNER ALAN DICKINSON
SINCE 1967.