



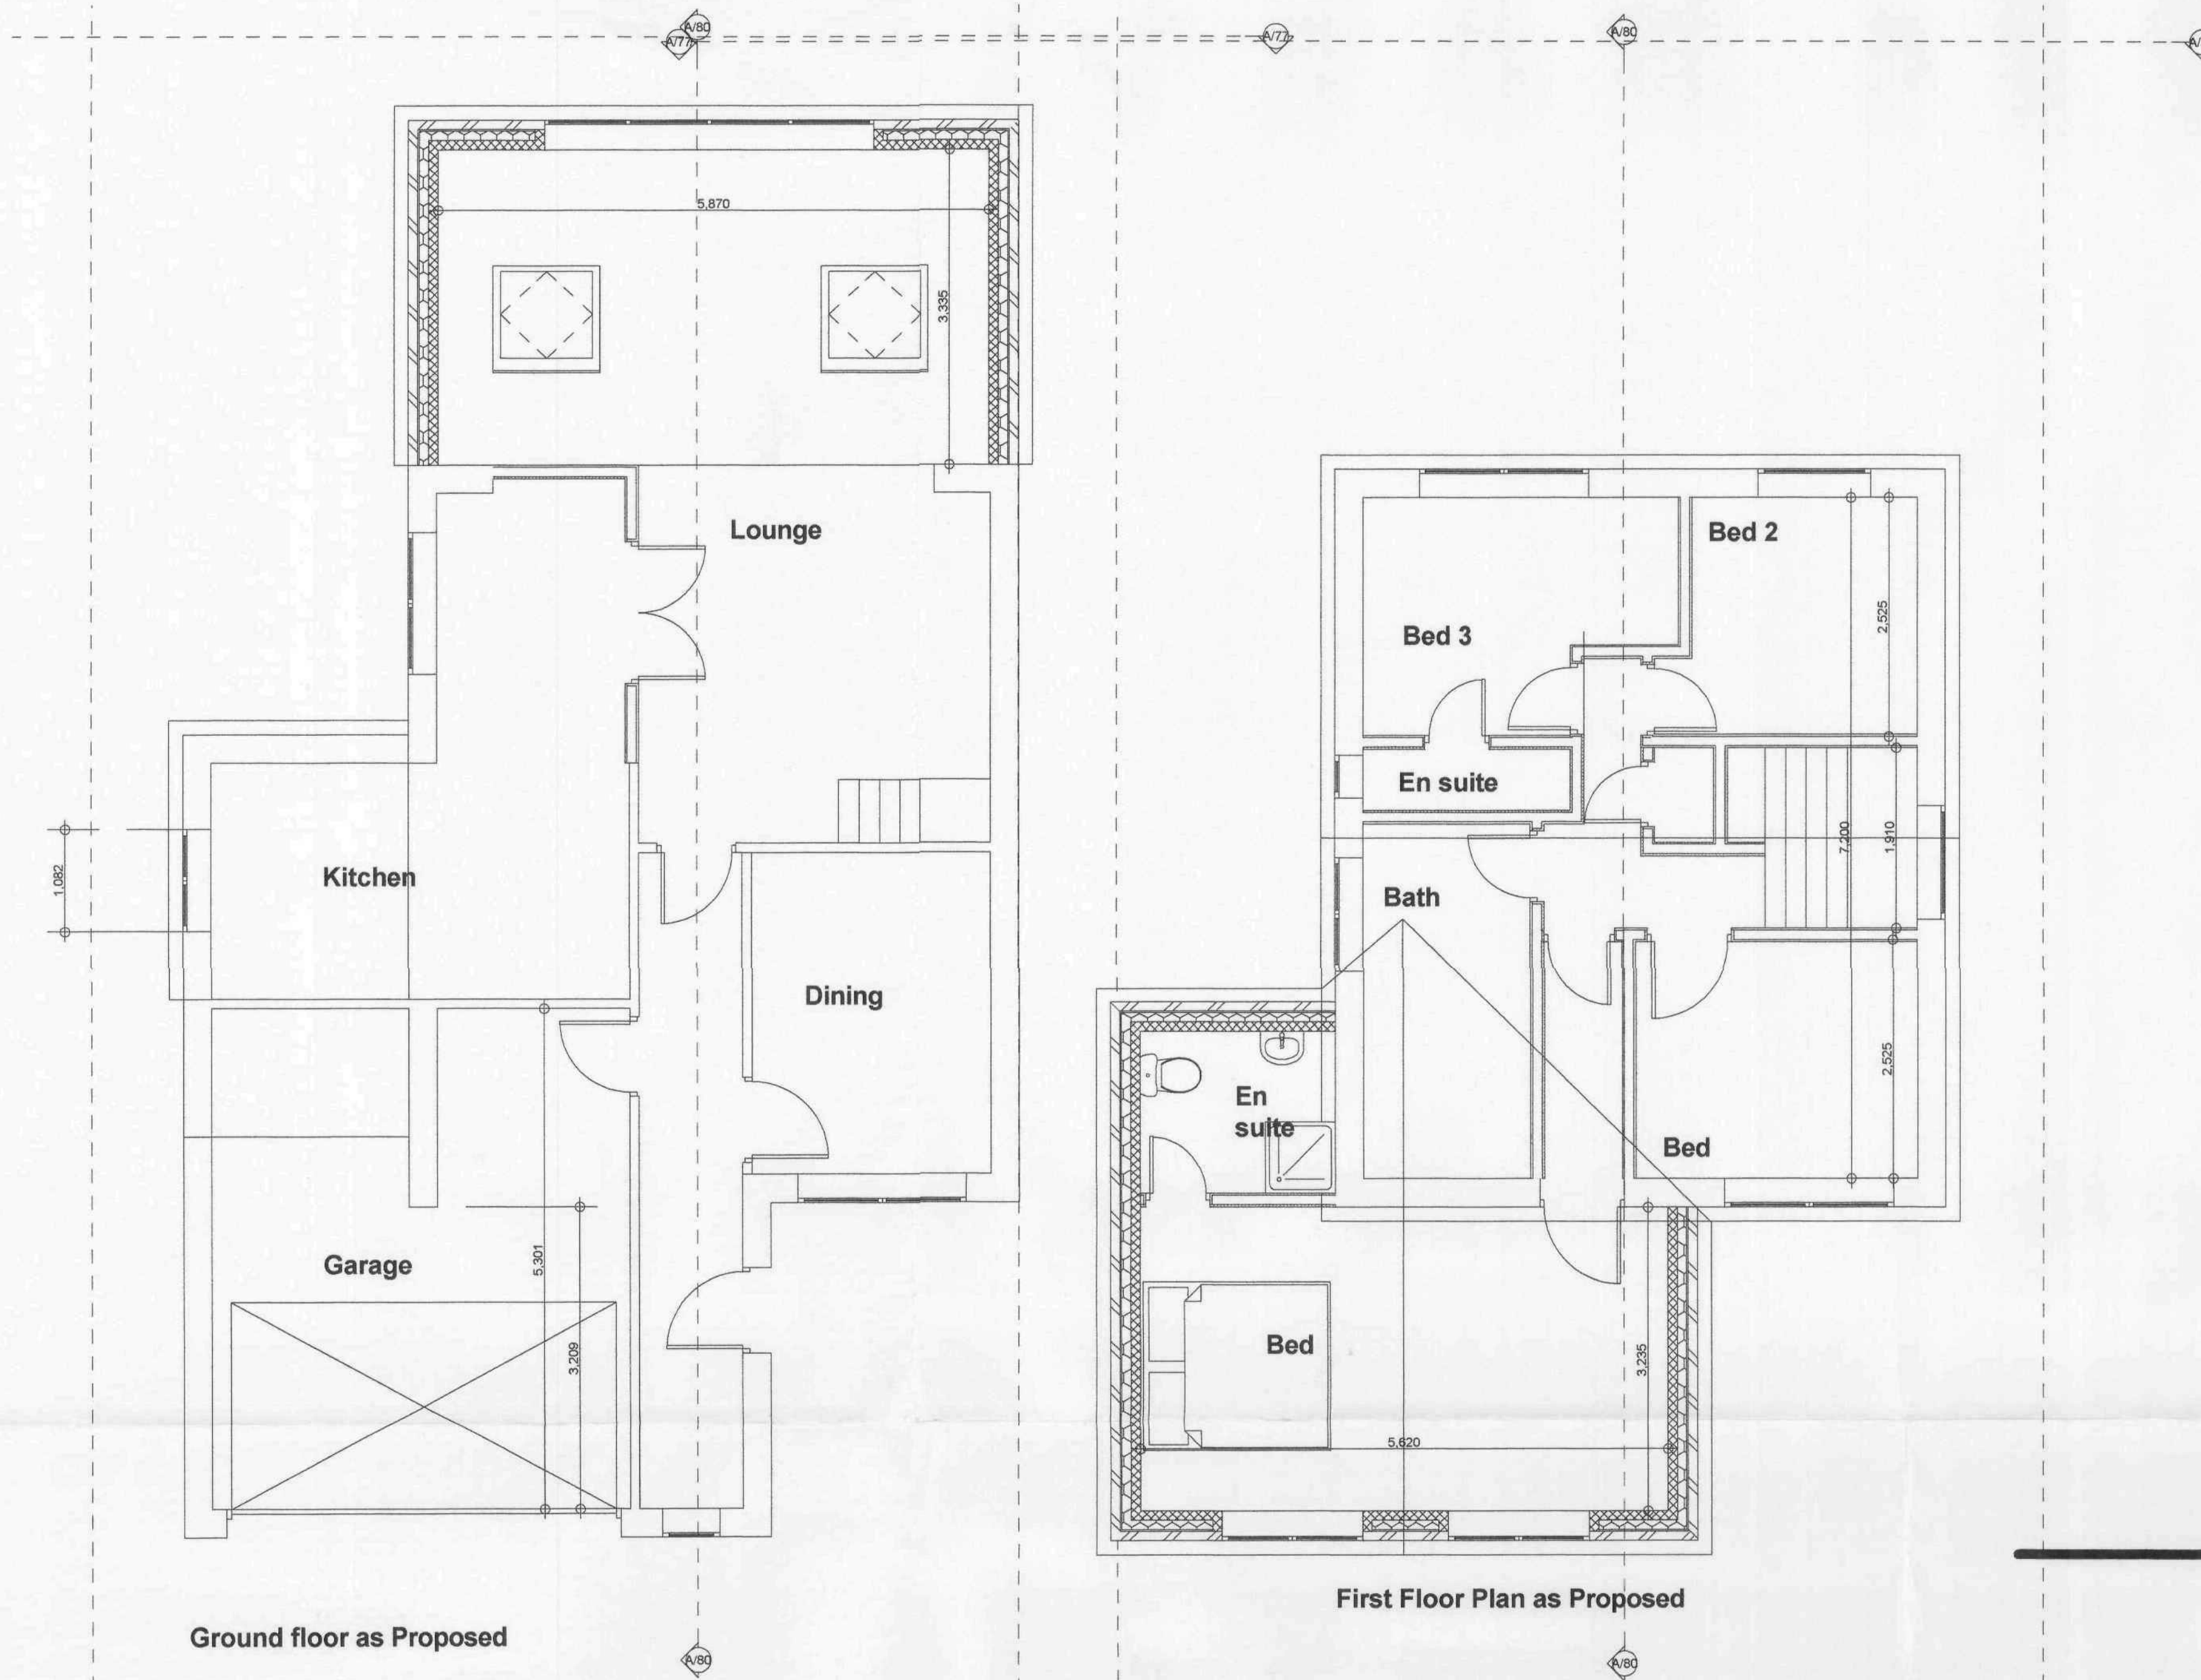

Elevation A/76

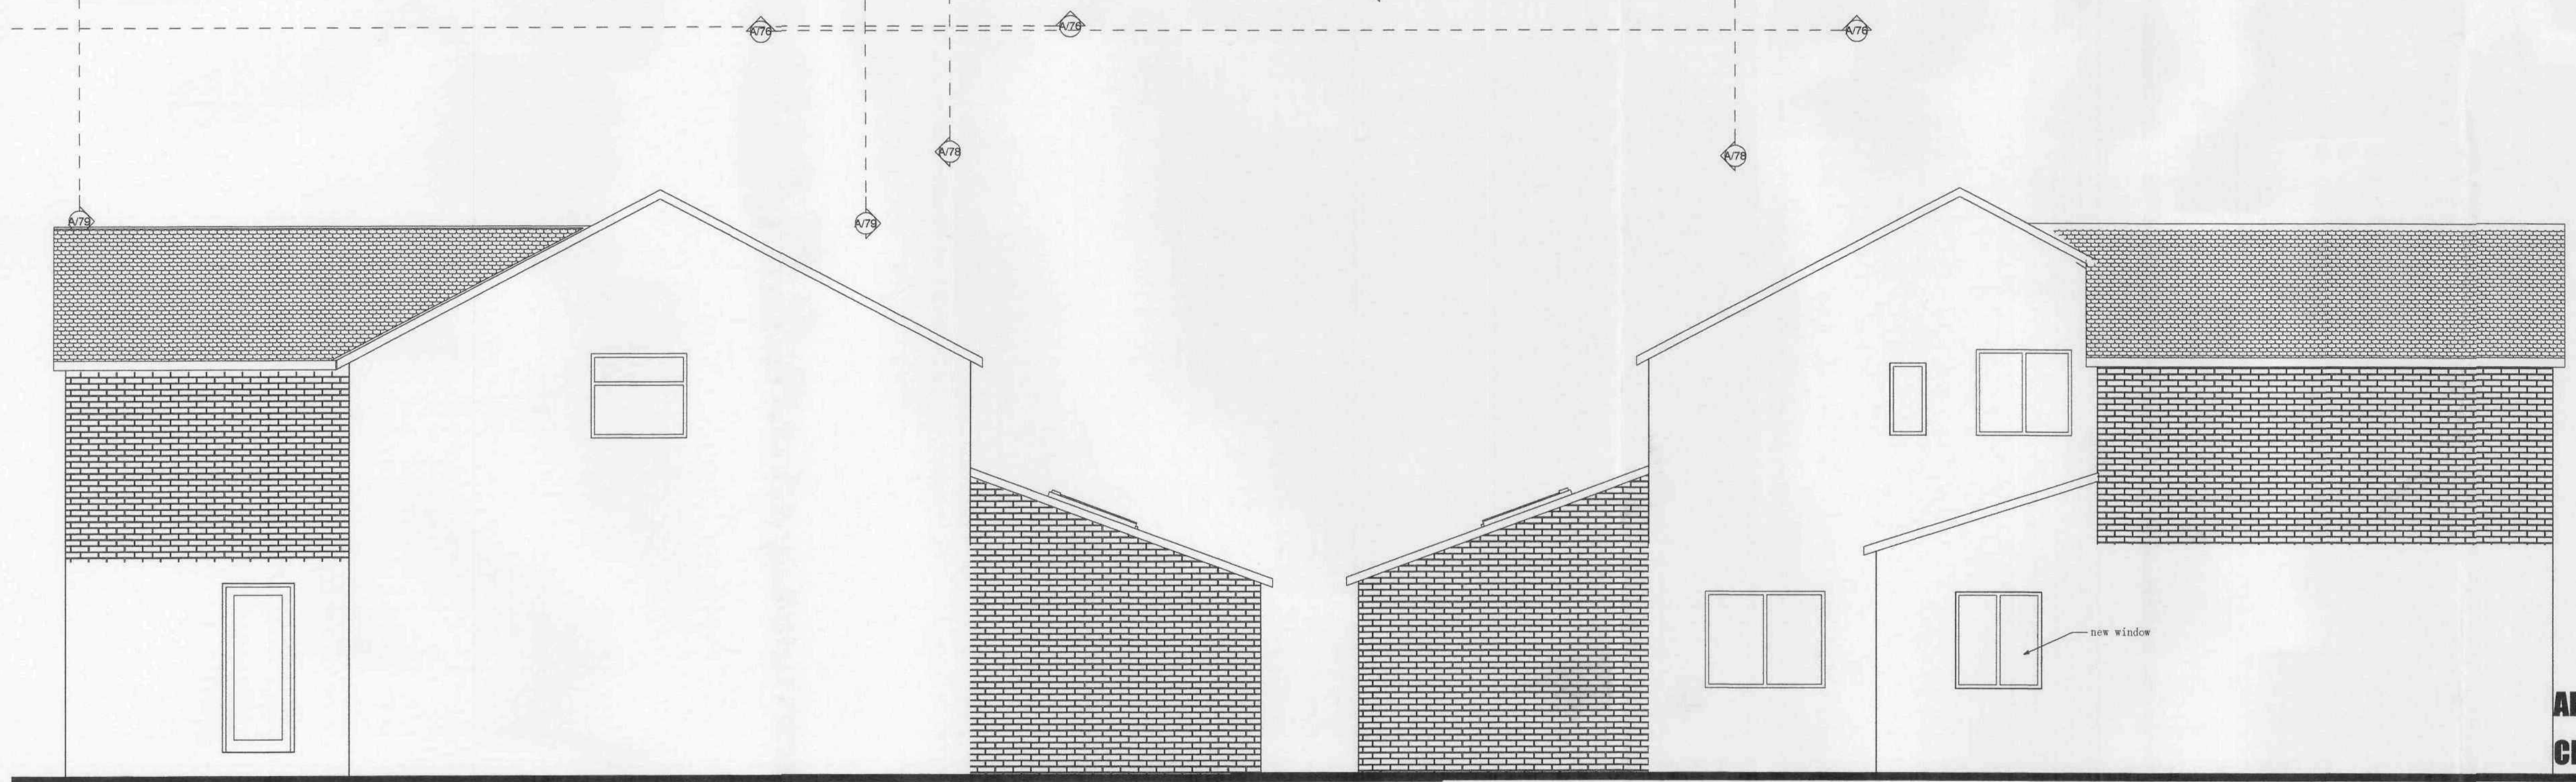

Elevation A/77



Elevation A/78


Elevation A/79

The contractor is to check all dimensions before commencing work. He is to ensure that he has received all the necessary information and drawings before commencing work.

Any discrepancies found on site with regards to structural items are to be reported back to the architect.

All contractors must ensure that they calculate the finished floor level to finished floor level from first floor to second floor. Ensure that the staircase can be constructed in accordance with current building regulations, including all necessary head rooms required under the regulations.

Rev:	Date:	Revisions:
Client:	Feast	
Project:	Proposed Front & Rear Extension to 8 Mickleden Way, Pogmoor	
Drawing Title:	As Proposed Plans & Elevations	
Scale: 1/50	Date:	Oct 2008
Drawn By: AR	Drawing Nr: 2	Rev:


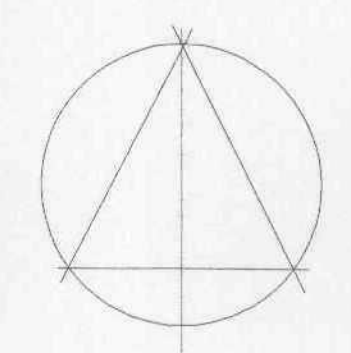


Alan Robinson
Chartered Architect BA Dip Arch RIBA BSc (Hons) PM
2 Gawber Road, Barnsley S75 2AF
Tel/Fax 01226 286066

The contractor is to check all dimensions before commencing work. He is to ensure that he has recieved all the necessary information and drawings before commencing work.

Any discrepancies found on site with regards to structural items are to be reported back to the architect.


All contractors must ensure that they calculate the finished floor level to finished floor level from first floor to second floor. Ensure that the staircase can be constructed in accordance with current building regulations, including all necessary head rooms required under the regulations.

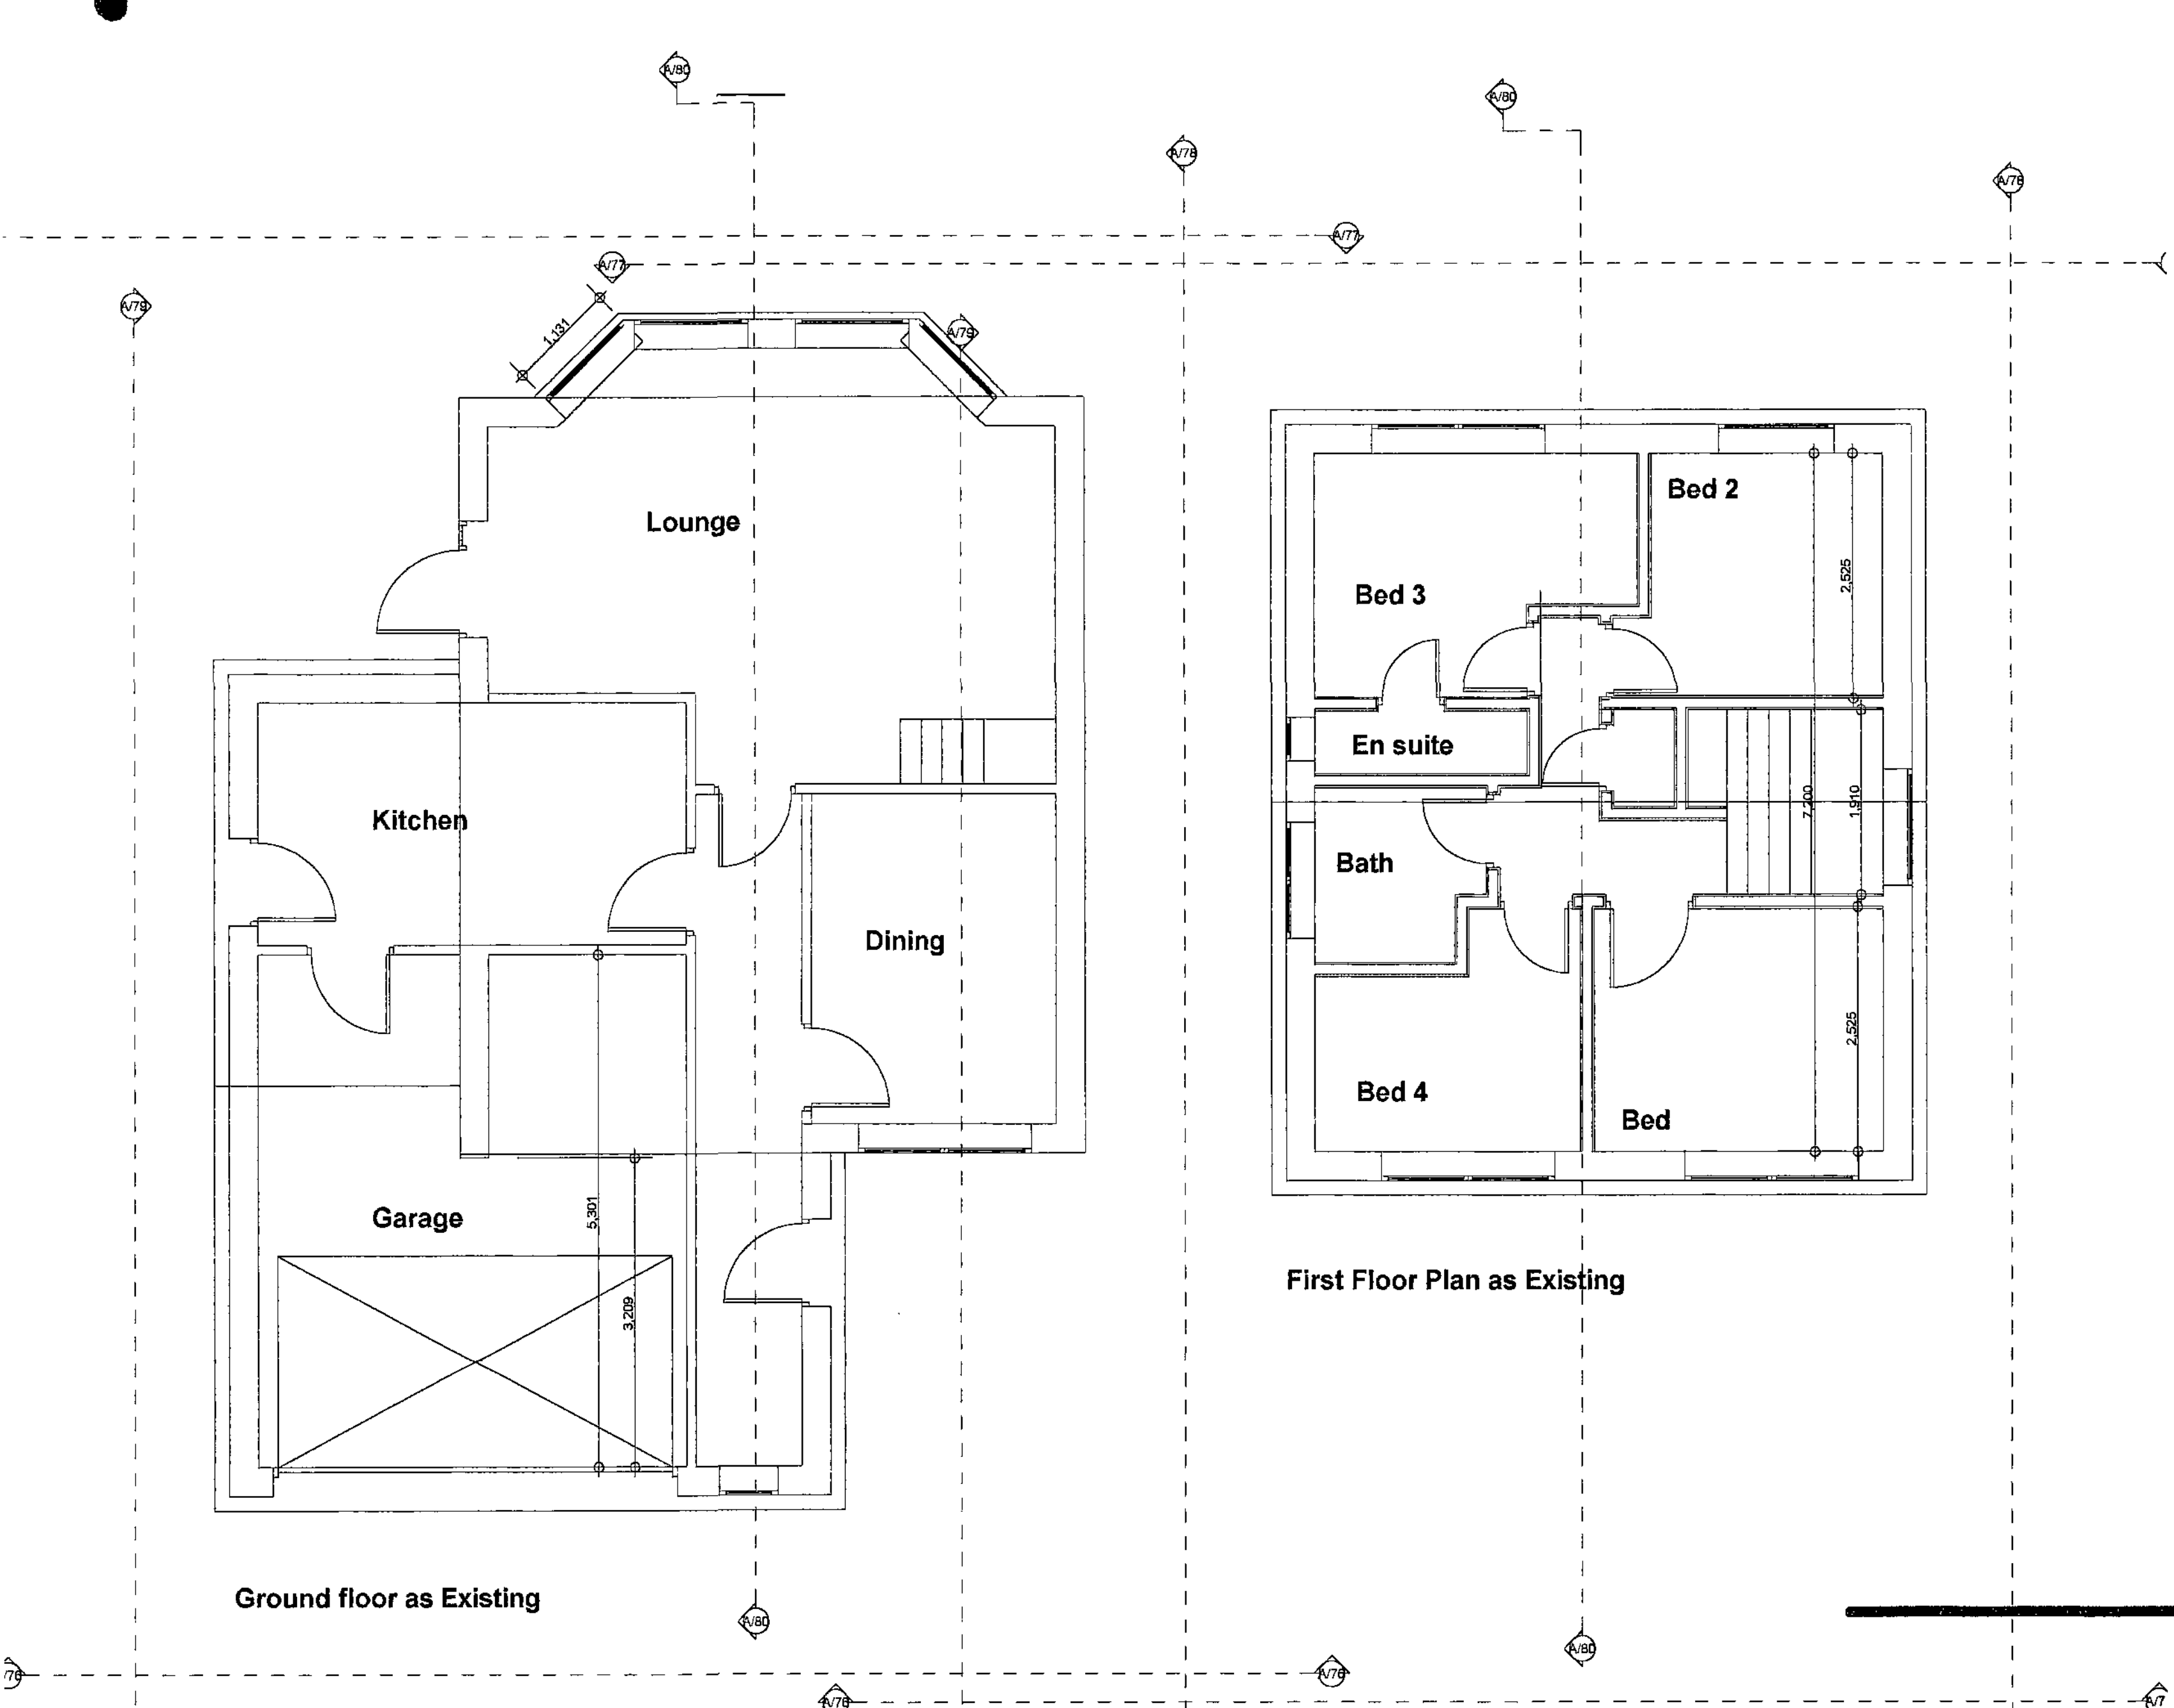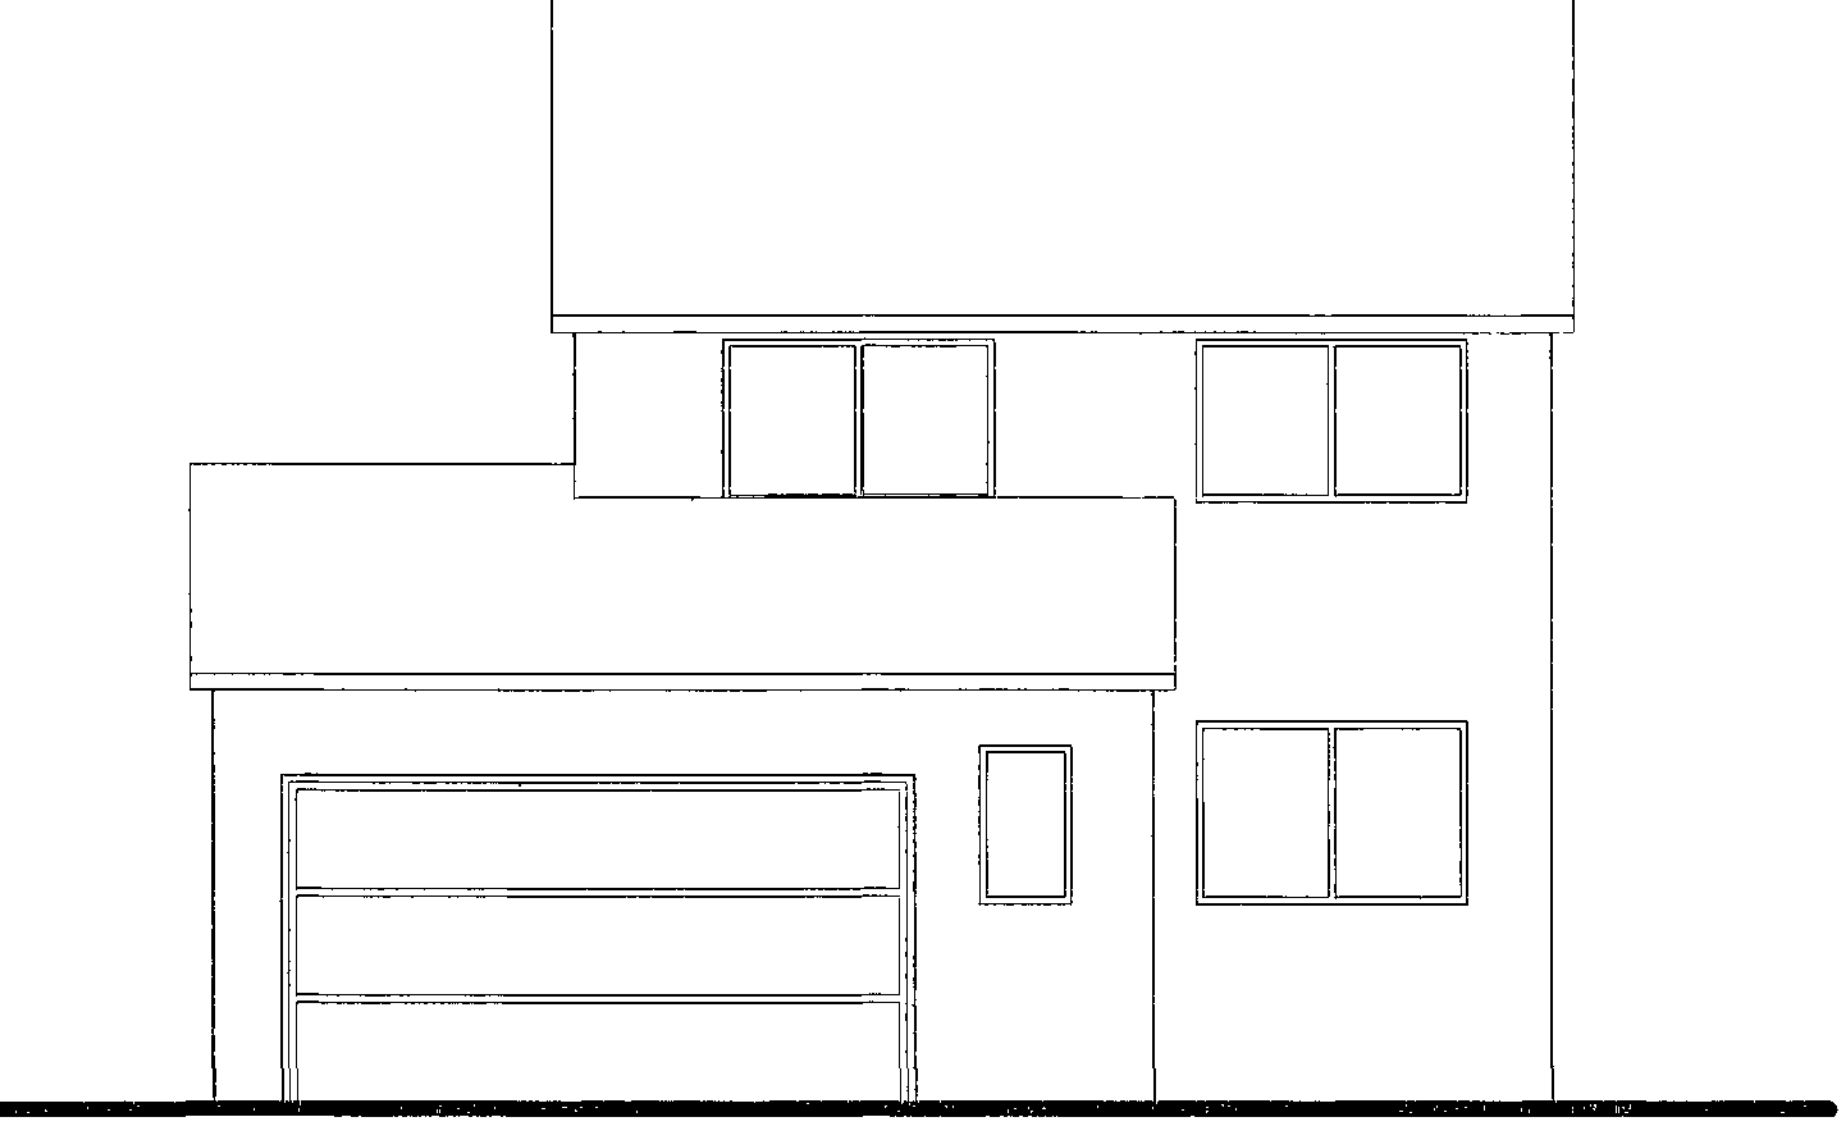

Elevation A/76



Elevation A/77

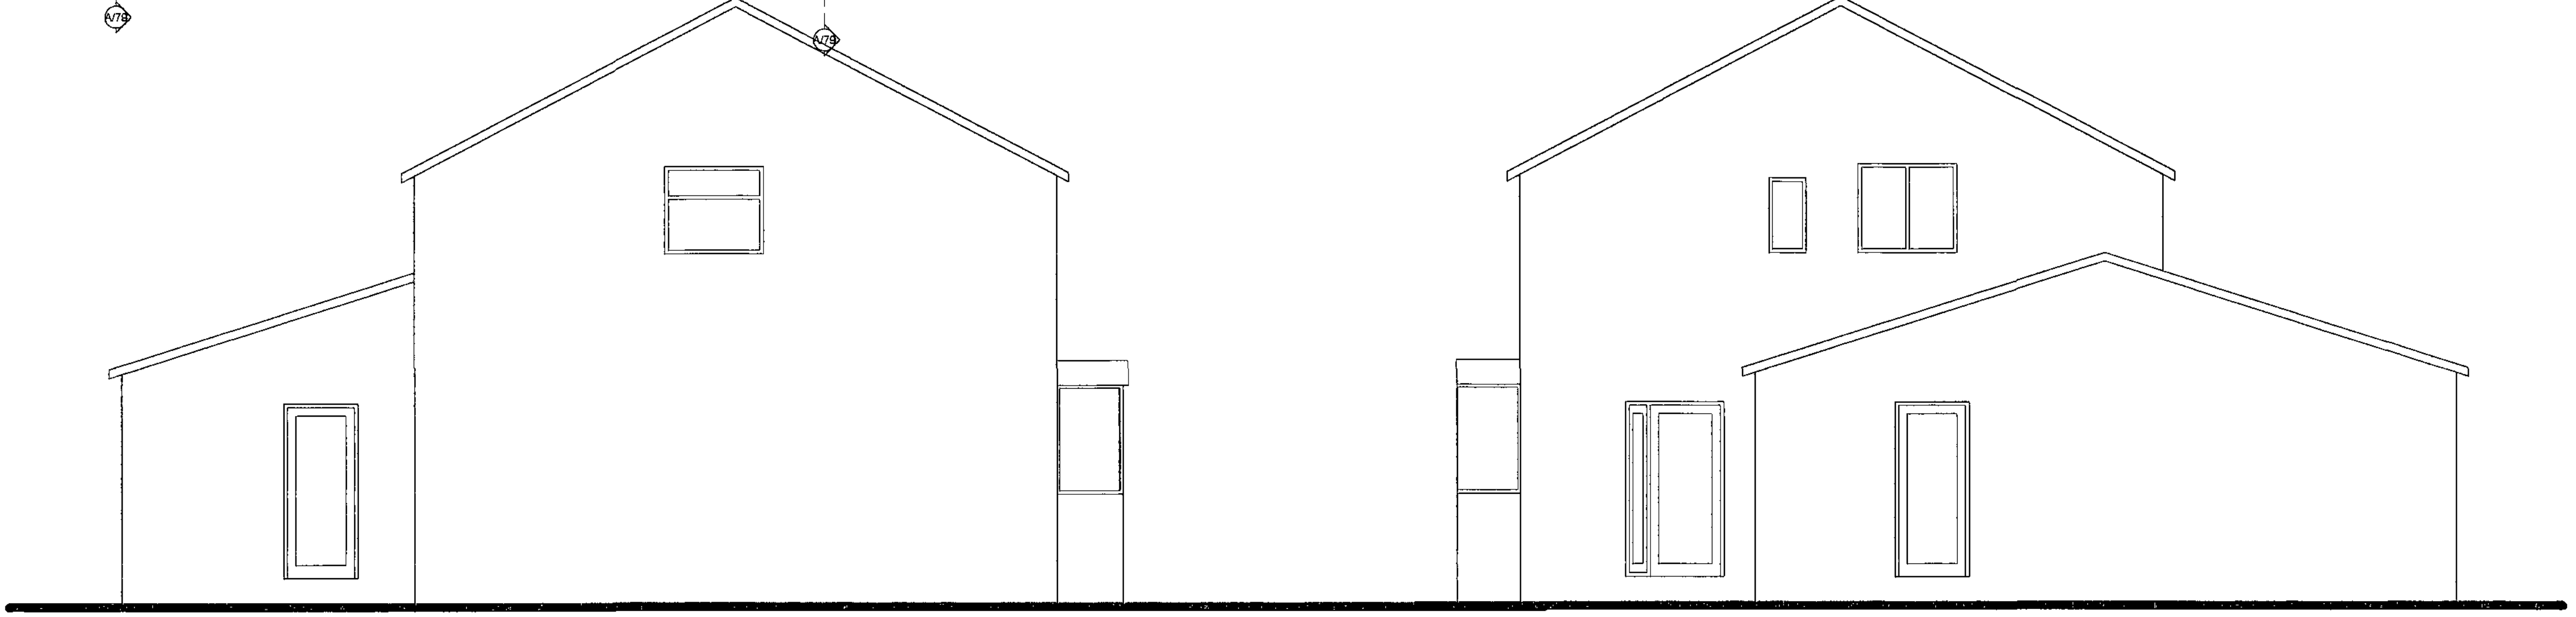

Elevation A/78

Elevation A/79

Rev: Date: Revisions:


Client: Feast

Project: Proposed Front & Rear Extension to
8 Mickleden Way, Pogmoor

Drawing Title: As Existing Plans & Elevations

Scale: 1/50 Date: Oct 2008

Drawn By: AR Drawing Nr: 1 Rev:

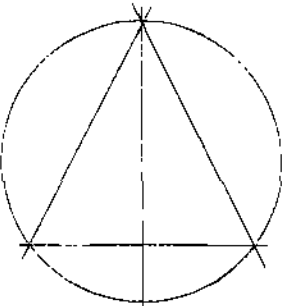

Alan Robinson
Chartered Architect BA Dip Arch RIBA BSc (Hons)PM
2 Gawber Road, Barnsley S75 2AF
Tel/Fax 01226 286066