


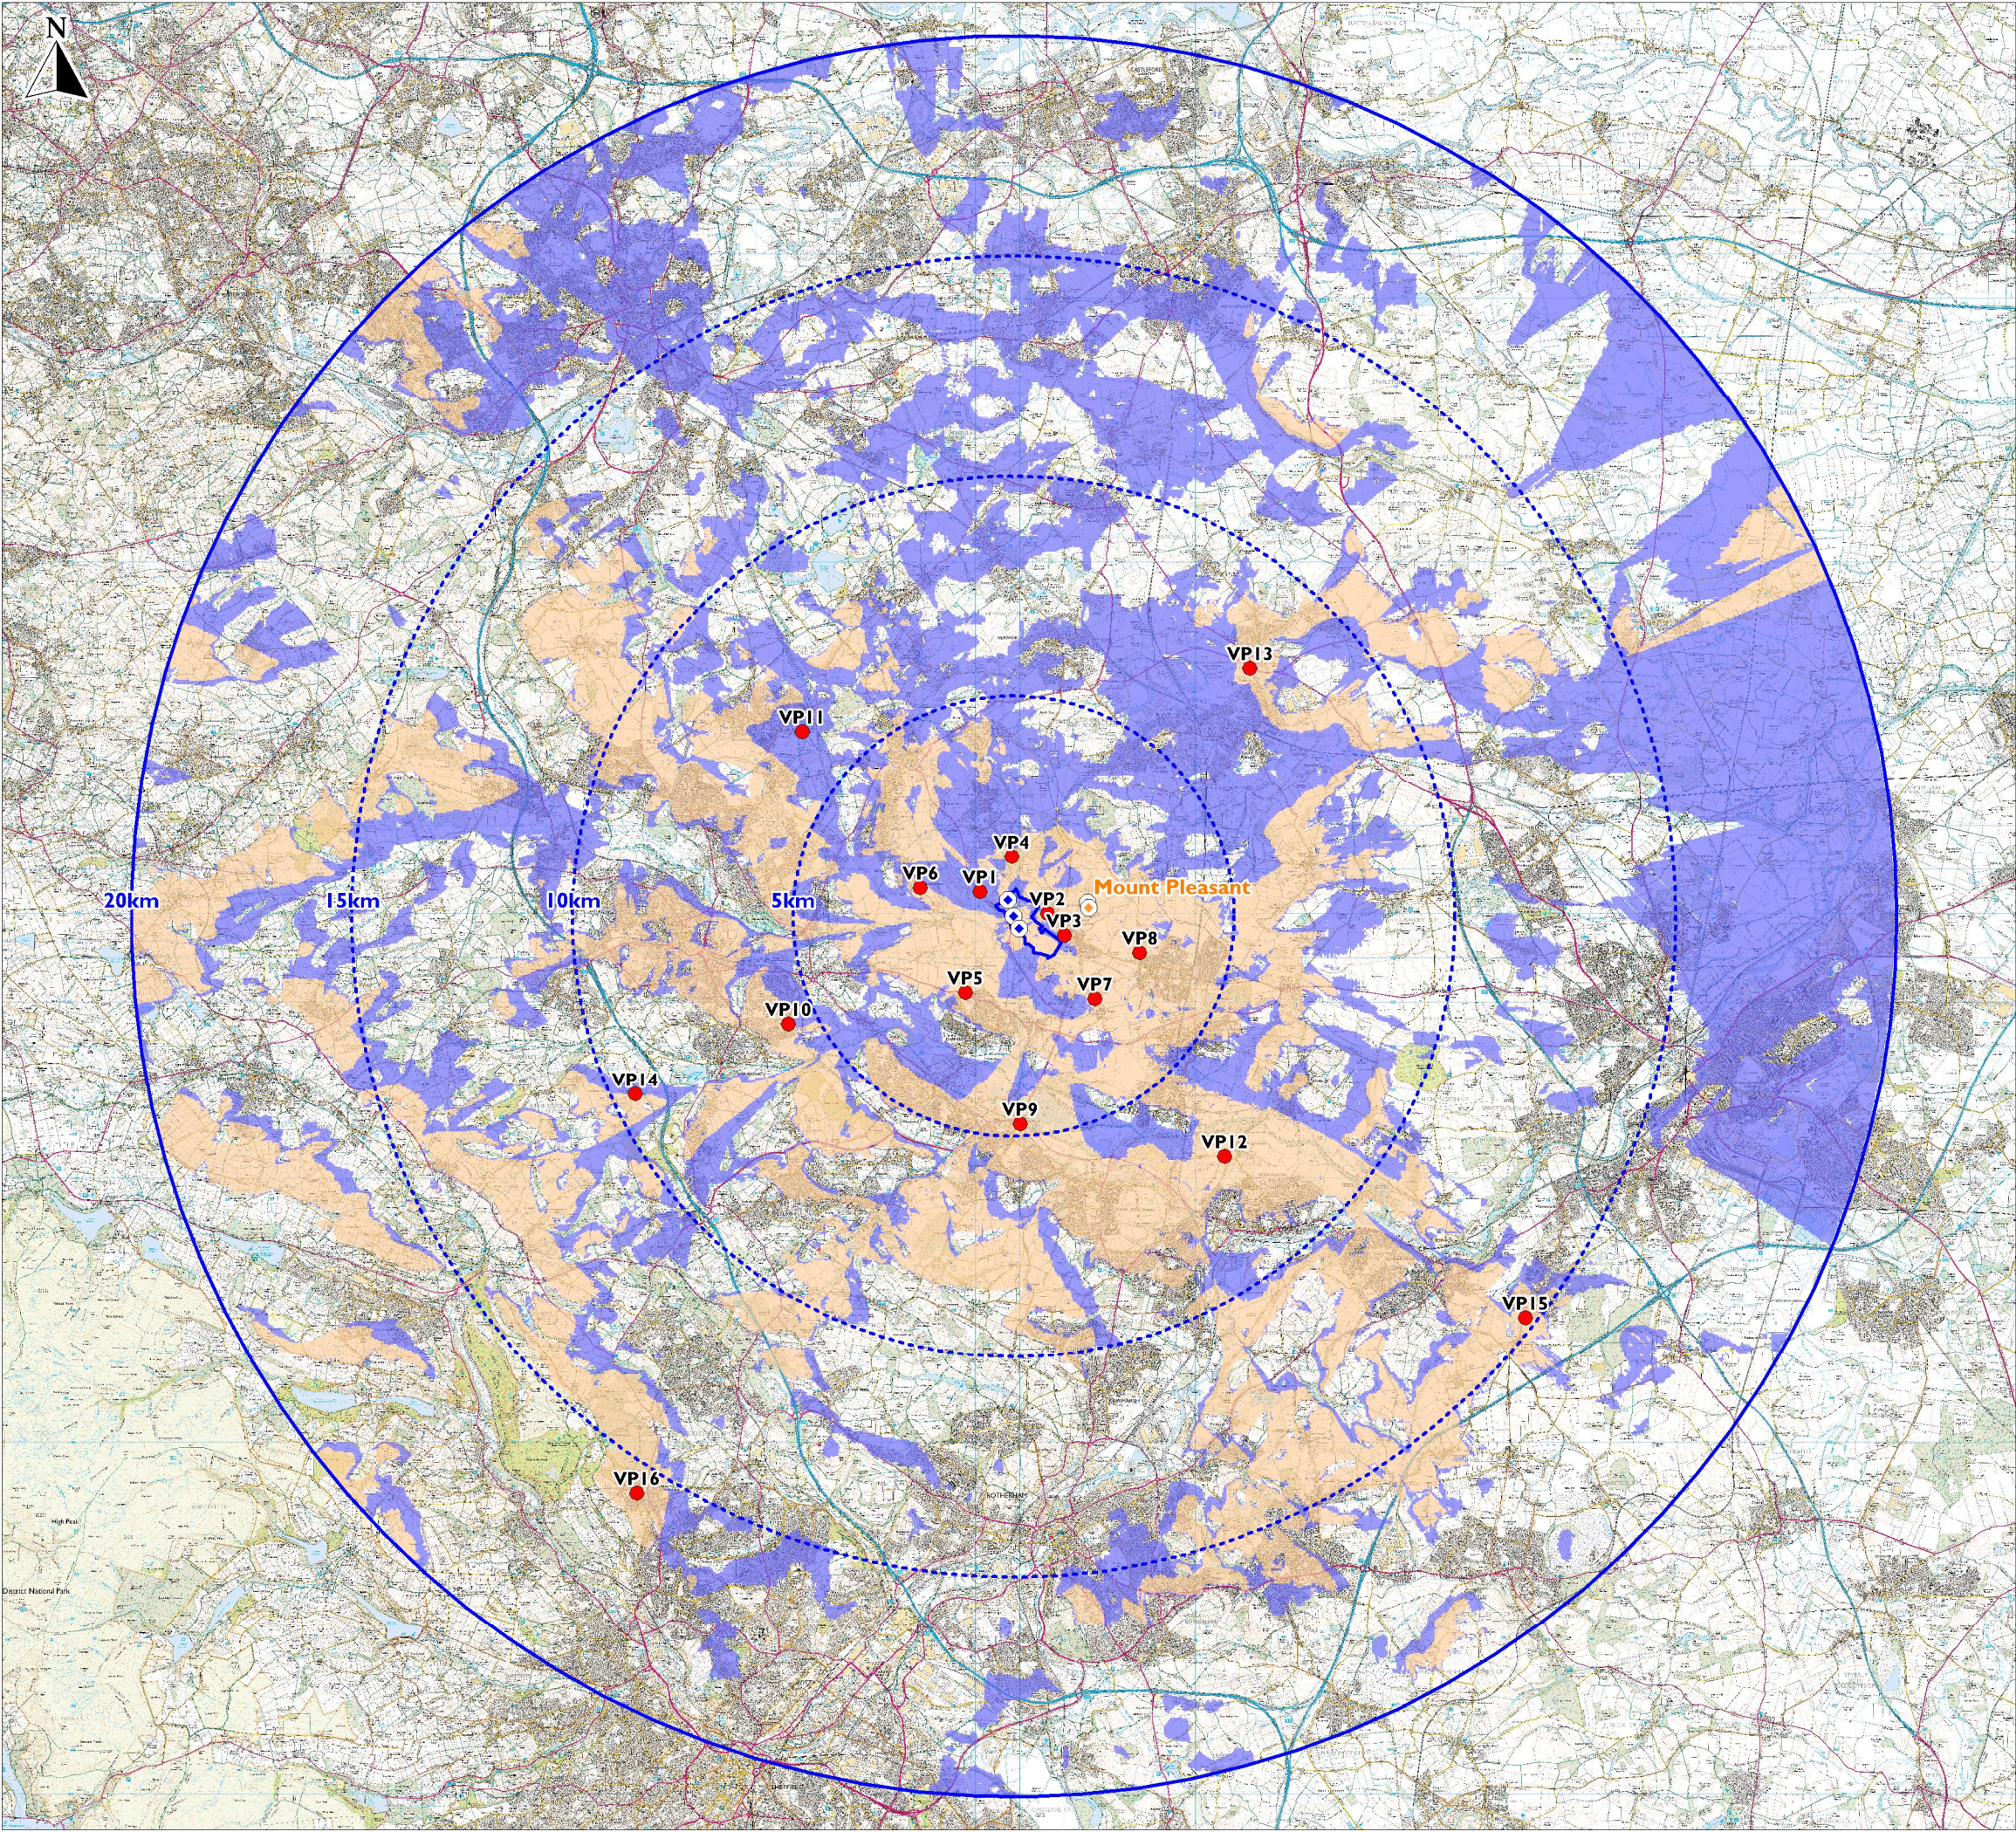

LEGEND

- Site boundary
- Site radii
- Study area
- Zone of theoretical visibility
- Park Spring
- Park Spring + Mount Pleasant
- Park Spring turbine
- Mount Pleasant turbine

Hampole wind farm
18m Rotor diameter, 35m tip

Status: At appeal

Viewpoint

- VP1

Park Spring Road (A6195)
- VP2

Park Lane, Great Houghton
- VP3

Church St and Rodes Ave, Great Houghton
- VP4

Chestnut St, Grimethorpe
- VP5

A635 and B6096 junction, Darfield
- VP6

Cudworth Common
- VP7

High Street, Billingley
- VP8

Clayton Lane, Thurnscoe
- VP9

Trans Pennine Way, Brampton
- VP10

B6100, Barnsley
- VP11

Pools Lane, Royston near National Cycle Route
- VP12

Adwick Rd, Adwick-upon-Dearne
- VP13

North Elmsall
- VP14

Wentworth Castle, Obelisk in Eastern Parkland
- VP15

B6376, New Edlington
- VP16

Grenoside recreational ground

Reproduced from Ordnance Survey digital map data.
© Crown Copyright 2013. All rights reserved. Licence number 0100031673.

PARK SPRING WIND FARM

Cumulative Zone of Theoretical Visibility Including Mount Pleasant & Viewpoint Locations

DOCUMENT REFERENCE		LAST REVISION DATE	
PSR138		May 2013	
SITE DESIGN VERSION		SCALE	
V5		1:150,000 @ A3	
DRAWN		CHECKED	APPROVED
RH		LM	KL




FIGURE 6.33


WIREFRAME

3

2

1

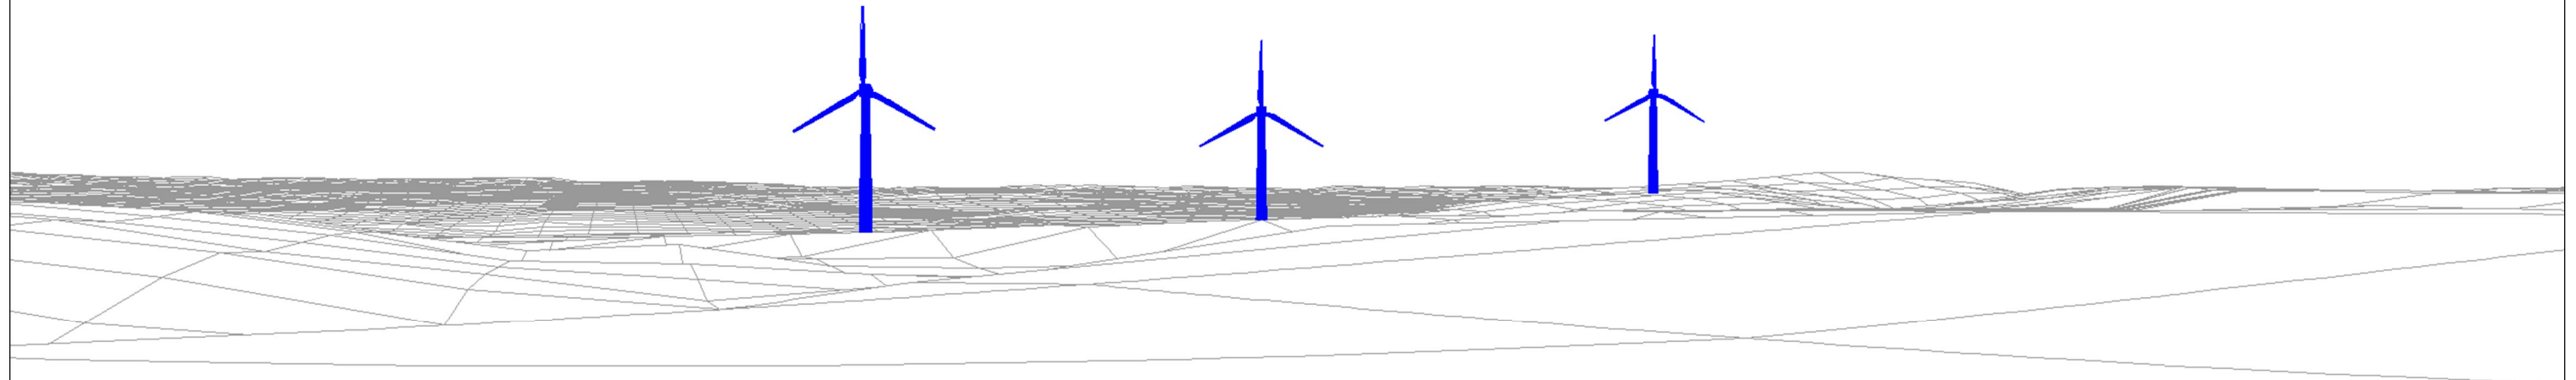

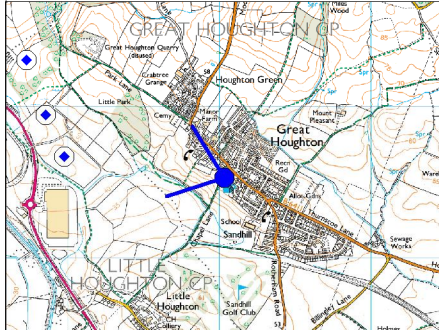
					PARK SPRING WIND FARM						
					Viewpoint 1: St Michaels and All Angels Church						
	VIEWPOINT INFORMATION		PHOTOGRAPHY INFORMATION		WIND FARM INFORMATION		DOCUMENT REFERENCE PSR170		LAST REVISION DATE June 2013		
	Grid Reference: 443030, 406530 Ground Height: 62 AOD Bearing: 290 Viewing Distance: 300mm		Viewer Height: 2m Date: N/A Time: N/A		Turbine Tip Height: 126.5m Turbine Hub Height: 80m Tip Visibility: 3 Hub Visibility: 3 Distance to nearest turbine: 1.06km		SITE DESIGN VERSION V5		SCALE OS map 1:50,000 @ A3		
							DRAWN RH		CHECKED LM		
											
					FIGURE 7.1						

WIREFRAME


3

2

1

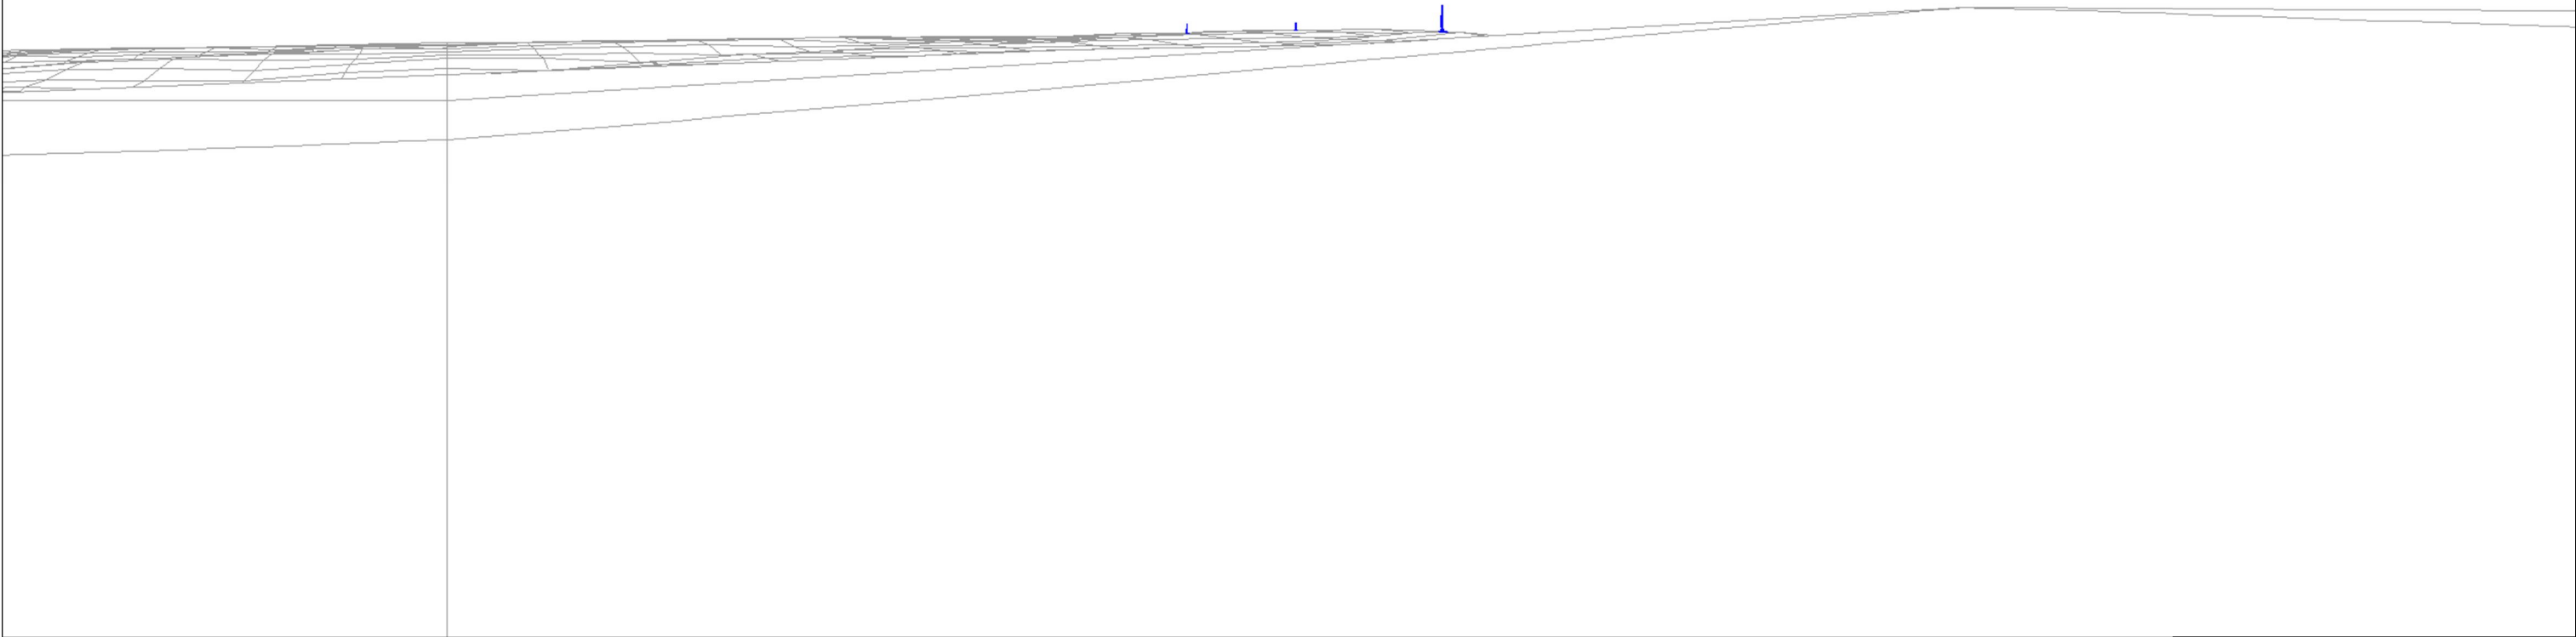

				PARK SPRING WIND FARM		
				Viewpoint 2: South Kirkby Camp		
	VIEWPOINT INFORMATION		PHOTOGRAPHY INFORMATION	WIND FARM INFORMATION	DOCUMENT REFERENCE	LAST REVISION DATE
	Grid Reference: 443500, 410450		Viewer Height: 2m	Turbine Tip Height: 126.5m	SITE DESIGN VERSION	SCALE
	Ground Height: 67		Date: N/A	Turbine Hub Height: 80m	V5	OS map 1:50,000 @ A3
	Bearing: 205		Time: N/A	Tip Visibility: 3	DRAWN	CHECKED
Viewing Distance: 300mm				Hub Visibility: 1	RH	LM
				Distance to nearest turbine: 3.60km	APPROVED	
					LM	
					PARSONS BRINCKERHOFF	EDF ENERGY RESOURCES
					FIGURE 7.2	

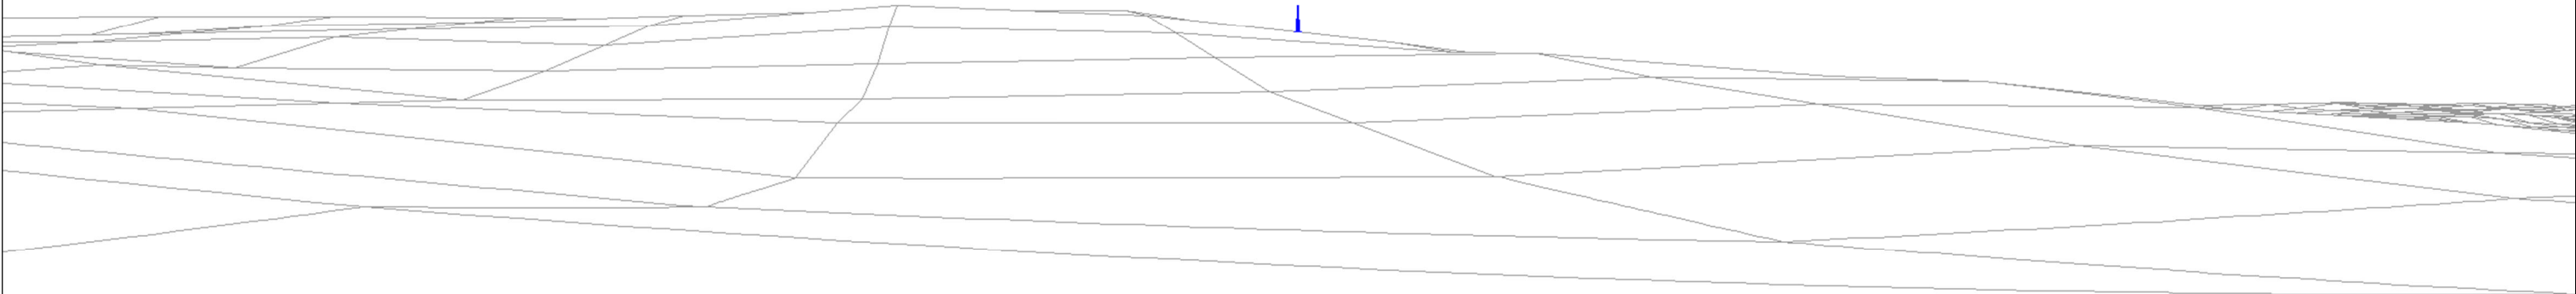


					PARK SPRING WIND FARM						
					Viewpoint 3: Hallsteads						
	VIEWPOINT INFORMATION		PHOTOGRAPHY INFORMATION		WIND FARM INFORMATION		DOCUMENT REFERENCE		LAST REVISION DATE		
							PSR172		June 2013		
	Grid Reference: 442089, 409335		Viewer Height: 2m		Turbine Tip Height: 126.5m		SITE DESIGN VERSION		SCALE		
	Ground Height: 62 AOD		Date: N/A		Turbine Hub Height: 80m		V5		OS map 1:50,000 @ A3		
	Bearing: 190		Time: N/A		Tip Visibility: 1		DRAWN		CHECKED		
Viewing Distance: 300mm				Hub Visibility: 0		RH		LM		APPROVED	
				Distance to nearest turbine: 2.05km							
										FIGURE 7.3	

WIREFRAME

1

2

3

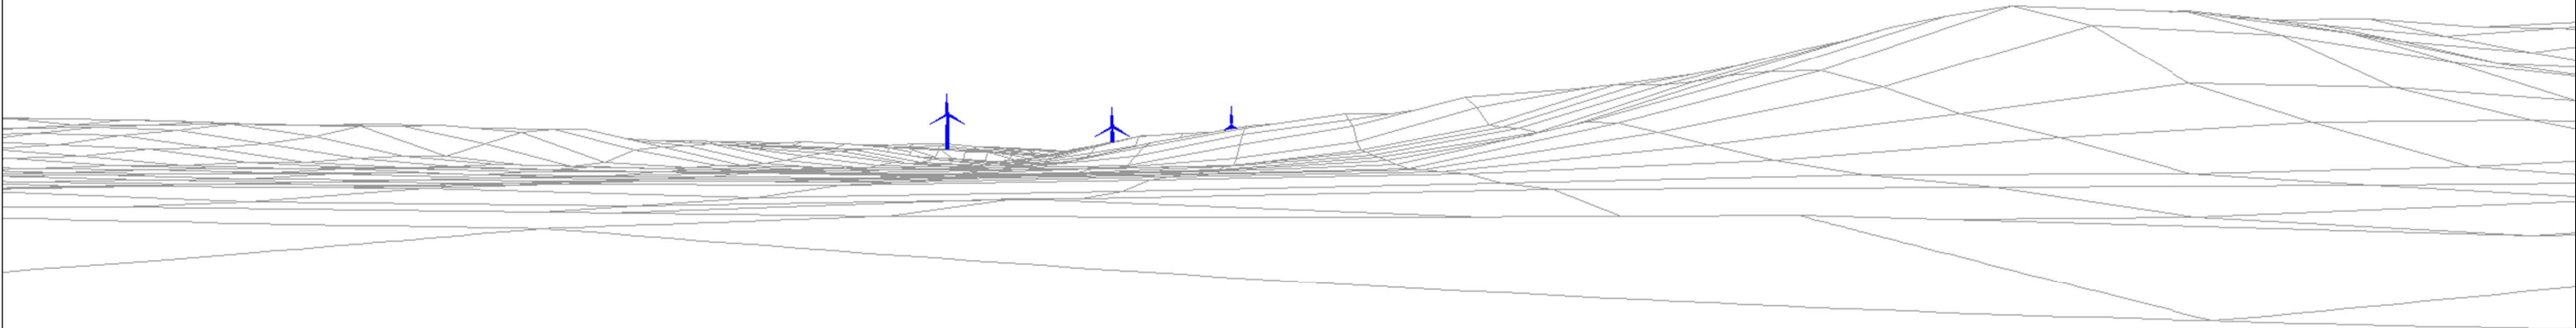


				PARK SPRING WIND FARM								
				Viewpoint 4: Monk Bretton Priory								
	VIEWPOINT INFORMATION		PHOTOGRAPHY INFORMATION		WIND FARM INFORMATION		DOCUMENT REFERENCE		LAST REVISION DATE			
							PSR173		June 2013			
							SITE DESIGN VERSION		SCALE			
							V5		OS map 1:50,000 @ A3			
	Grid Reference: 437346, 406528		Viewer Height: 2m		Turbine Tip Height: 126.5m		DRAWN		CHECKED		APPROVED	
	Ground Height: 40		Date: N/A		Turbine Hub Height: 80m		RH		LM		LM	
	Bearing: 90		Time: N/A		Tip Visibility: 3							
Viewing Distance: 300mm				Hub Visibility: 3								
				Distance to nearest turbine: 4.44km								
										FIGURE 7.4		


WIREFRAME

1

2


3

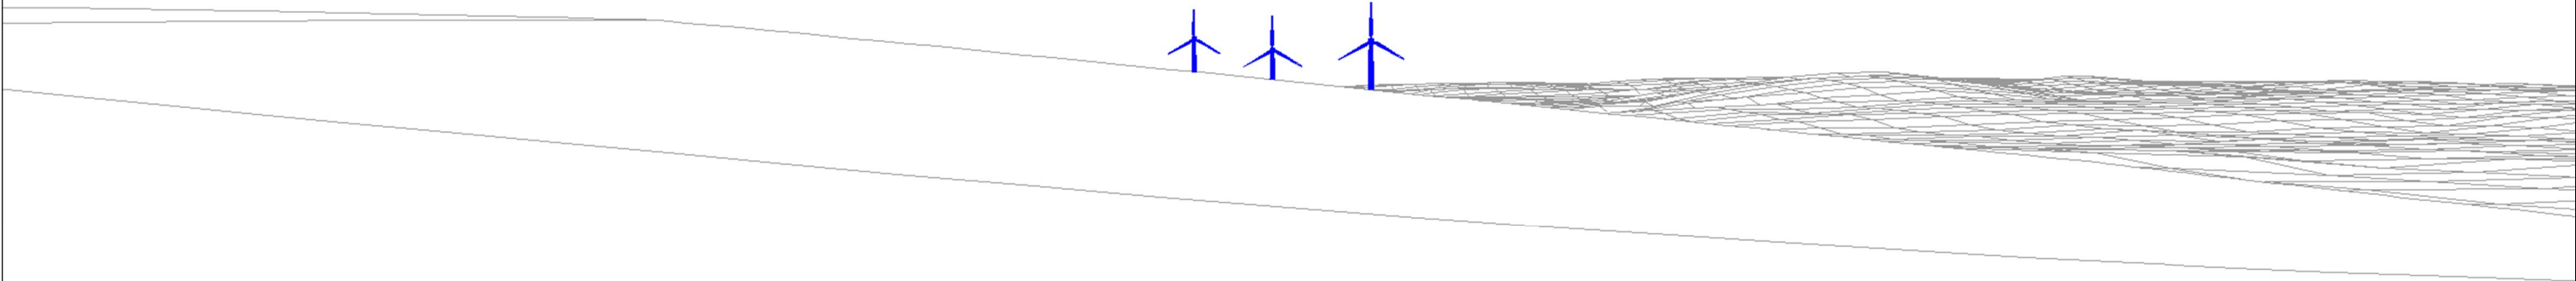

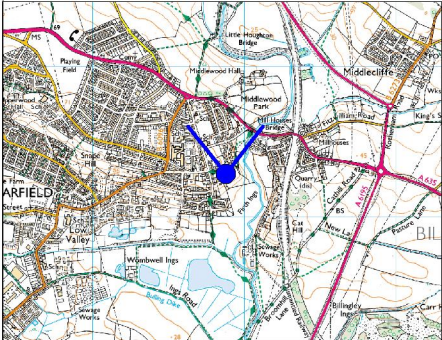PARK SPRING WIND FARM			
Viewpoint 5: All Saints Cross			
	VIEWPOINT INFORMATION	PHOTOGRAPHY INFORMATION	WIND FARM INFORMATION
	Grid Reference: 441872, 404285 Ground Height: 45 AOD Bearing: 0 Viewing Distance: 300mm	Viewer Height: 2m Date: N/A Time: N/A	Turbine Tip Height: 126.5m Turbine Hub Height: 80m Tip Visibility: 3 Hub Visibility: 3 Distance to nearest turbine: 2.38km
DOCUMENT REFERENCE PSR174		LAST REVISION DATE June 2013	
SITE DESIGN VERSION V5		SCALE OS map 1:50,000 @ A3	
DRAWN RH	CHECKED LM	APPROVED LM	
		FIGURE 7.5	

WIREFRAME

1 2 3

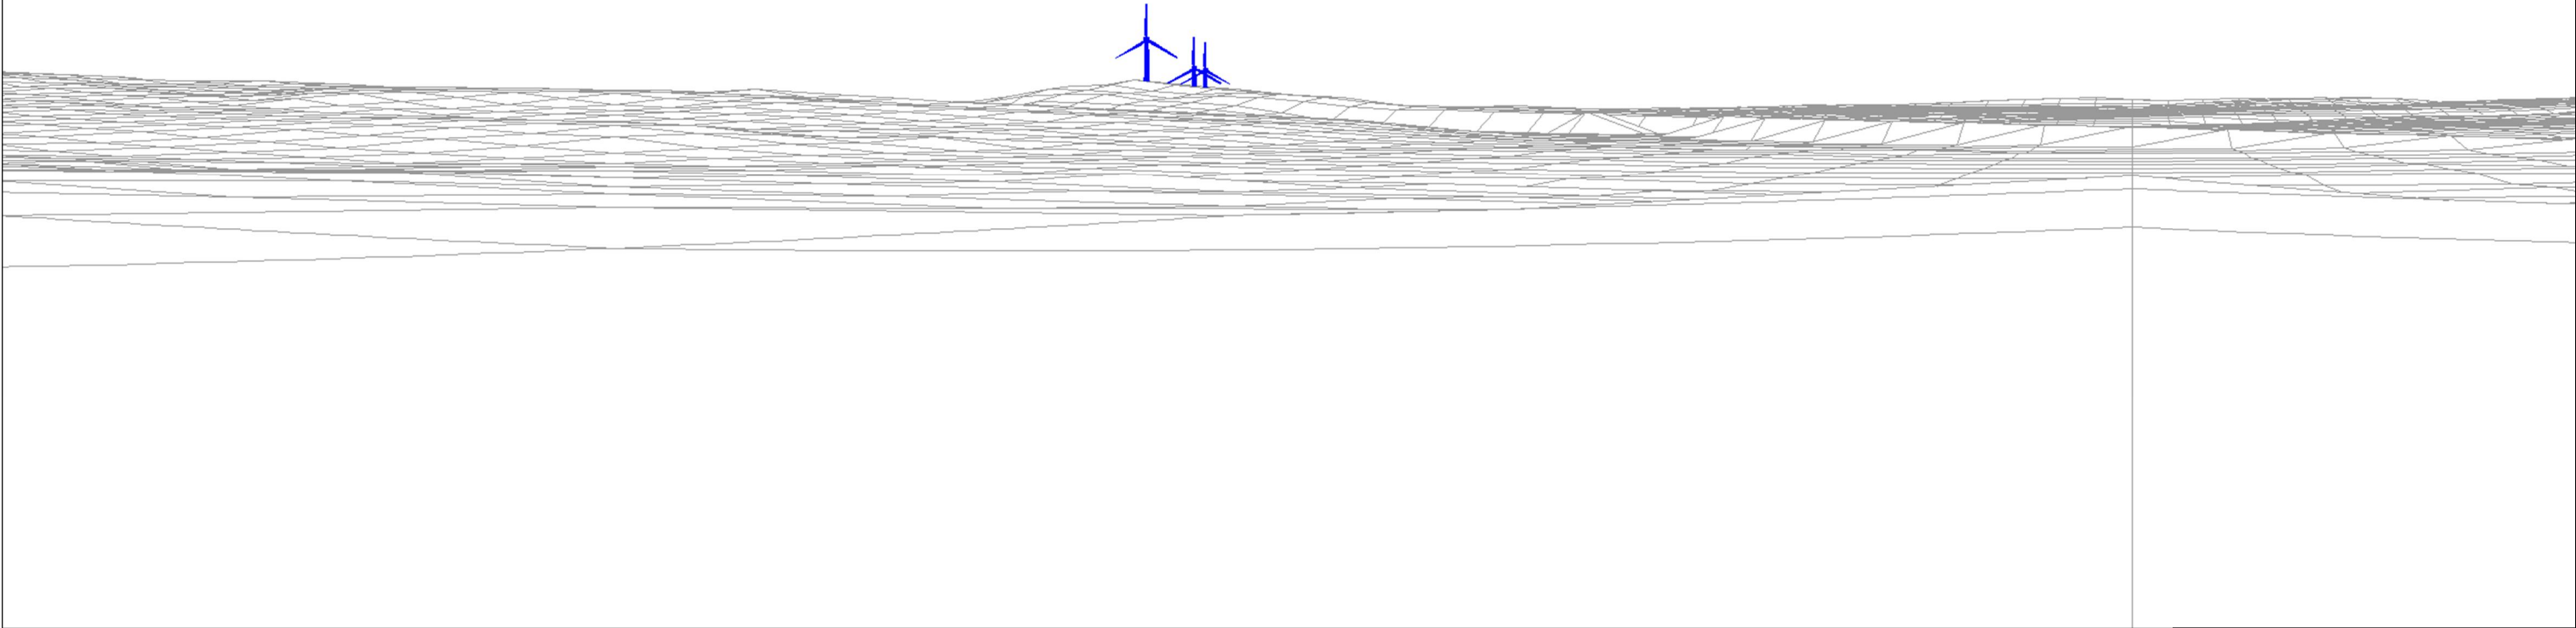

				PARK SPRING WIND FARM		
				Viewpoint 6 : Grimethorpe Hall		
	VIEWPOINT INFORMATION		PHOTOGRAPHY INFORMATION	WIND FARM INFORMATION	DOCUMENT REFERENCE	LAST REVISION DATE
	Grid Reference: 440500, 409500 Ground Height: 54 AOD Bearing: 155 Viewing Distance: 300mm		Viewer Height: 2m Date: N/A Time: N/A	Turbine Tip Height: 126.5m Turbine Hub Height: 80m Tip Visibility: 3 Hub Visibility: 3 Distance to nearest turbine: 2.50km	PSR175	June 2013
					SITE DESIGN VERSION	SCALE
					V5	OS map 1:50,000 @ A3
DRAWN		CHECKED		APPROVED		
RH		LM		LM		
				FIGURE 7.6		

WIREFRAME

3


2

1



PARK SPRING WIND FARM

Viewpoint 7 : Thurnscoe

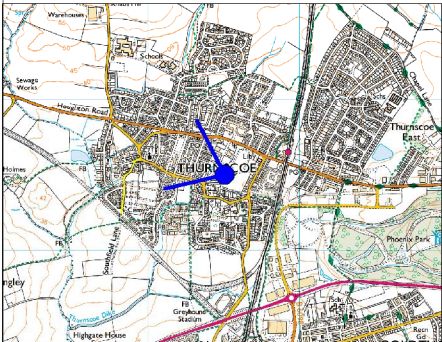


VIEWPOINT INFORMATION		PHOTOGRAPHY INFORMATION		WIND FARM INFORMATION		DOCUMENT REFERENCE		LAST REVISION DATE	
						PSR176		June 2013	
Grid Reference: 445500, 405500		Viewer Height: 2m		Turbine Tip Height: 126.5m		SITE DESIGN VERSION		SCALE	
Ground Height: X AOD		Date: N/A		Turbine Hub Height: 80m		V5		OS map 1:50,000 @ A3	
Bearing: 295		Time: N/A		Tip Visibility: 3		DRAWN		CHECKED	
Viewing Distance: 300mm				Hub Visibility: 3		RH		LM	
				Distance to nearest turbine: km				APPROVED	
						LM			
						PARSONS BRINCKERHOFF		EDF ENERGY RENEWABLES	
								FIGURE 7.7	

WIREFRAME

1

2

3

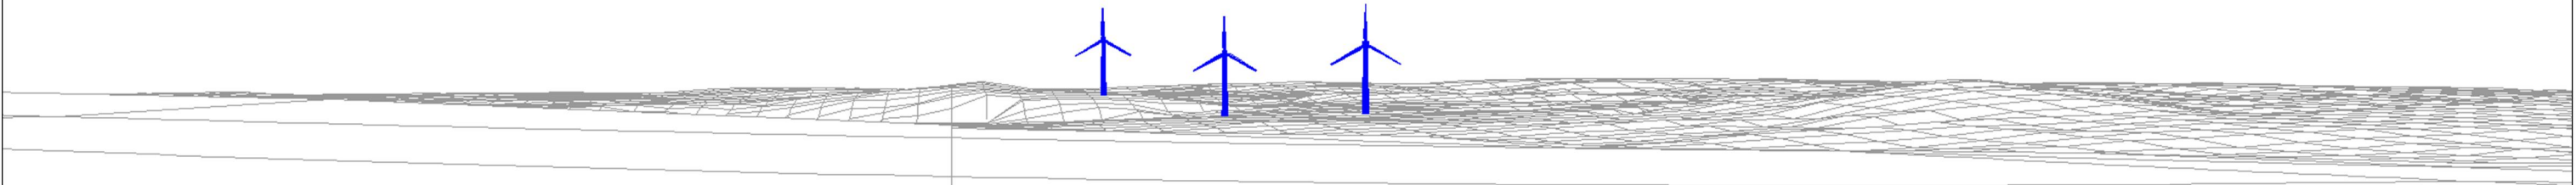


				PARK SPRING WIND FARM					
				Viewpoint 8 : Darfield					
	VIEWPOINT INFORMATION		PHOTOGRAPHY INFORMATION		WIND FARM INFORMATION				
	Grid Reference: 441500, 404500		Viewer Height: 2m		Turbine Tip Height: 126.5m				
	Ground Height: 60 AOD		Date: N/A		Turbine Hub Height: 80m				
	Bearing: 10		Time: N/A		Tip Visibility: 3				
	Viewing Distance: 300mm				Hub Visibility: 3				
					Distance to nearest turbine: 2.22km				
				DOCUMENT REFERENCE PSR177		LAST REVISION DATE June 2013			
				SITE DESIGN VERSION V5		SCALE OS map 1:50,000 @ A3			
				DRAWN RH		CHECKED LM		APPROVED LM	
								FIGURE 7.8	

WIREFRAME

1

2


3

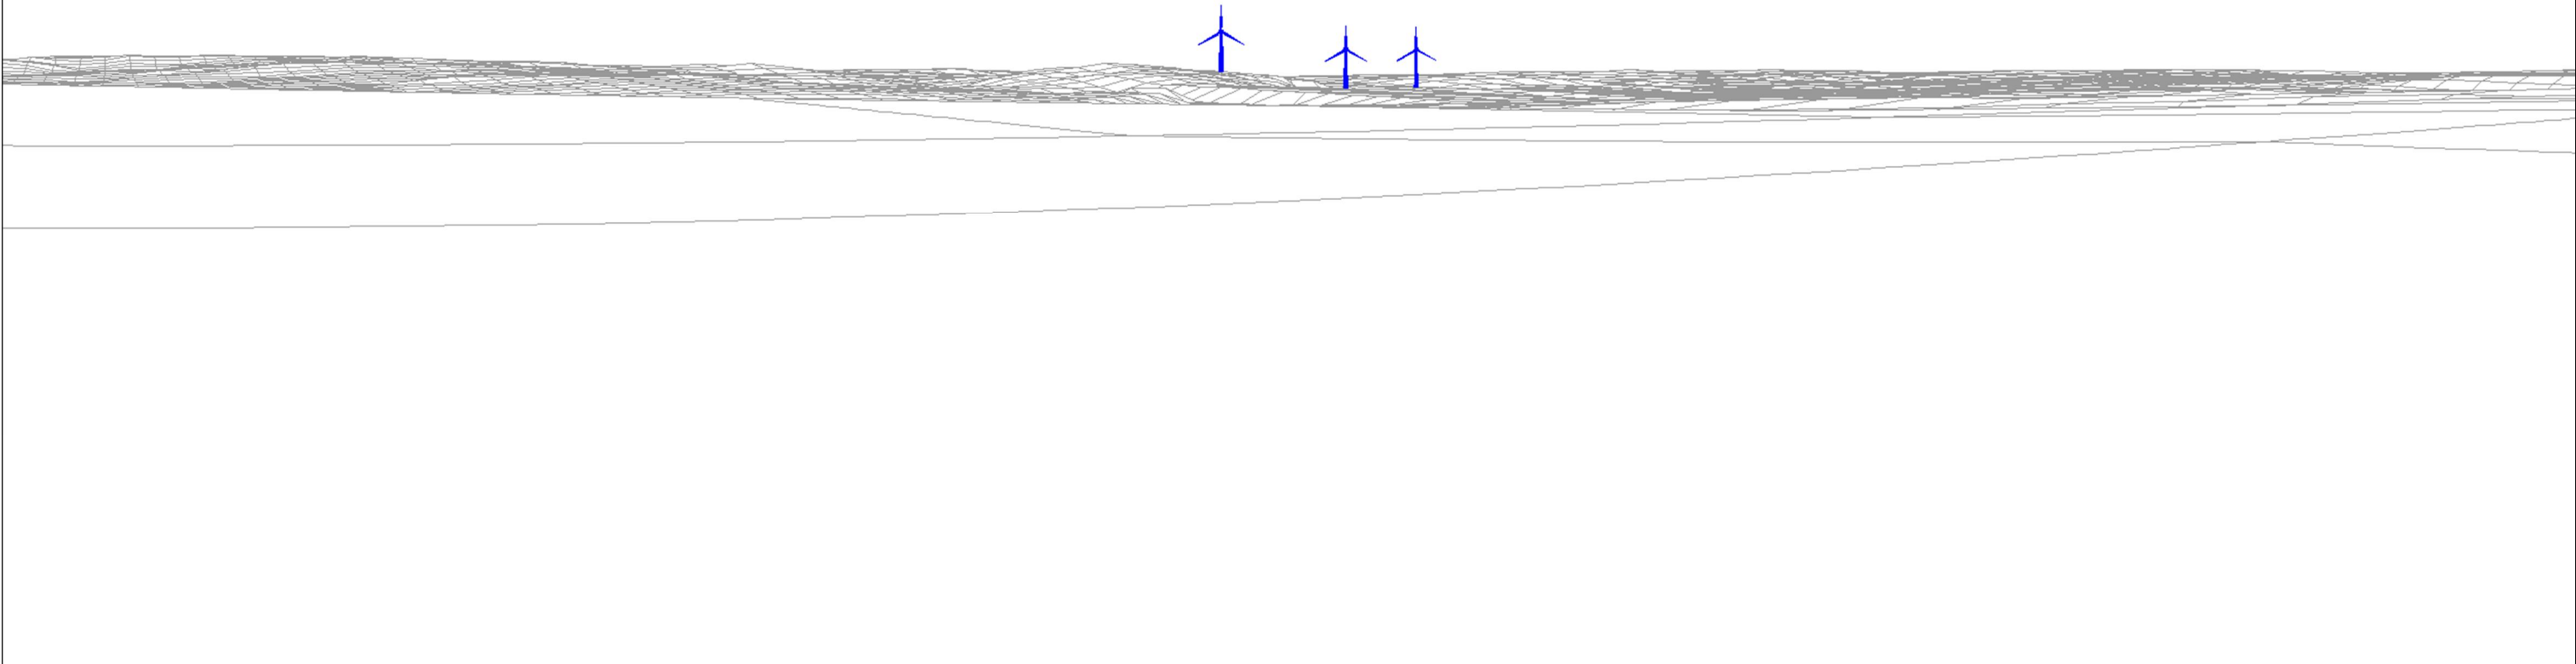


							PARK SPRING WIND FARM					
							Viewpoint 9 : Cudworth					
	VIEWPOINT INFORMATION		PHOTOGRAPHY INFORMATION		WIND FARM INFORMATION		DOCUMENT REFERENCE		LAST REVISION DATE			
							PSR169		June 2013			
	Grid Reference: 438830, 409191		Viewer Height: 2m		Turbine Tip Height: 126.5m		SITE DESIGN VERSION		SCALE			
	Ground Height: 72 AOD		Date: N/A		Turbine Hub Height: 80m		V5		OS Map - 1:50,000 @ A3			
	Bearing: 125		Time: N/A		Tip Visibility: 3		DRAWN		CHECKED		APPROVED	
	Viewing Distance: 300mm				Hub Visibility: 3		LM		LM		LM	
				Distance to nearest turbine: 3.44km						FIGURE 7.9		

WIREFRAME

3 2 1

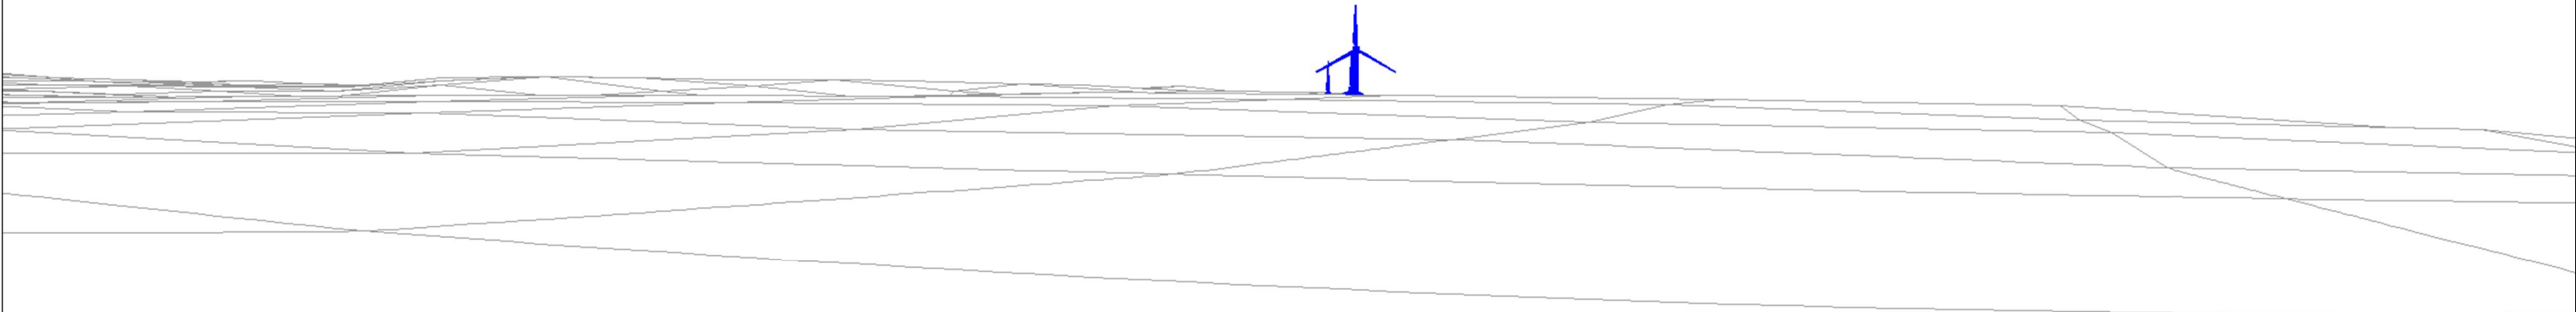

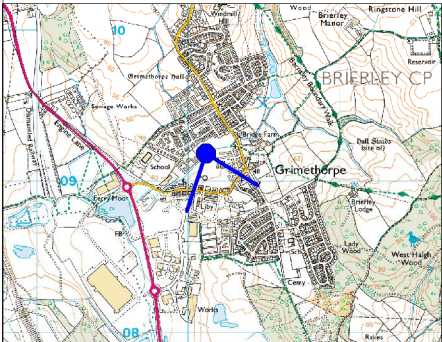
				PARK SPRING WIND FARM		
				Viewpoint 10: Grimethorpe		
	VIEWPOINT INFORMATION		PHOTOGRAPHY INFORMATION	WIND FARM INFORMATION	DOCUMENT REFERENCE	LAST REVISION DATE
	Grid Reference: 441114, 409183		Viewer Height: 2m	Turbine Tip Height: 126.5m	PSR178	June 2013
	Ground Height: 41 AOD		Date: N/A	Turbine Hub Height: 80m	SITE DESIGN VERSION	SCALE
	Bearing: 160		Time: N/A	Tip Visibility: 2	V5	OS map 1:50,000 @ A3
Viewing Distance: 300mm				Hub Visibility: 1	DRAWN	CHECKED
				Distance to nearest turbine: 1.96km	RH	LM
					APPROVED	
					LM	
					PARSONS BRINCKERHOFF	EDF ENERGY RESOURCES
					FIGURE 7.10	

WIREFRAME

1

2

3

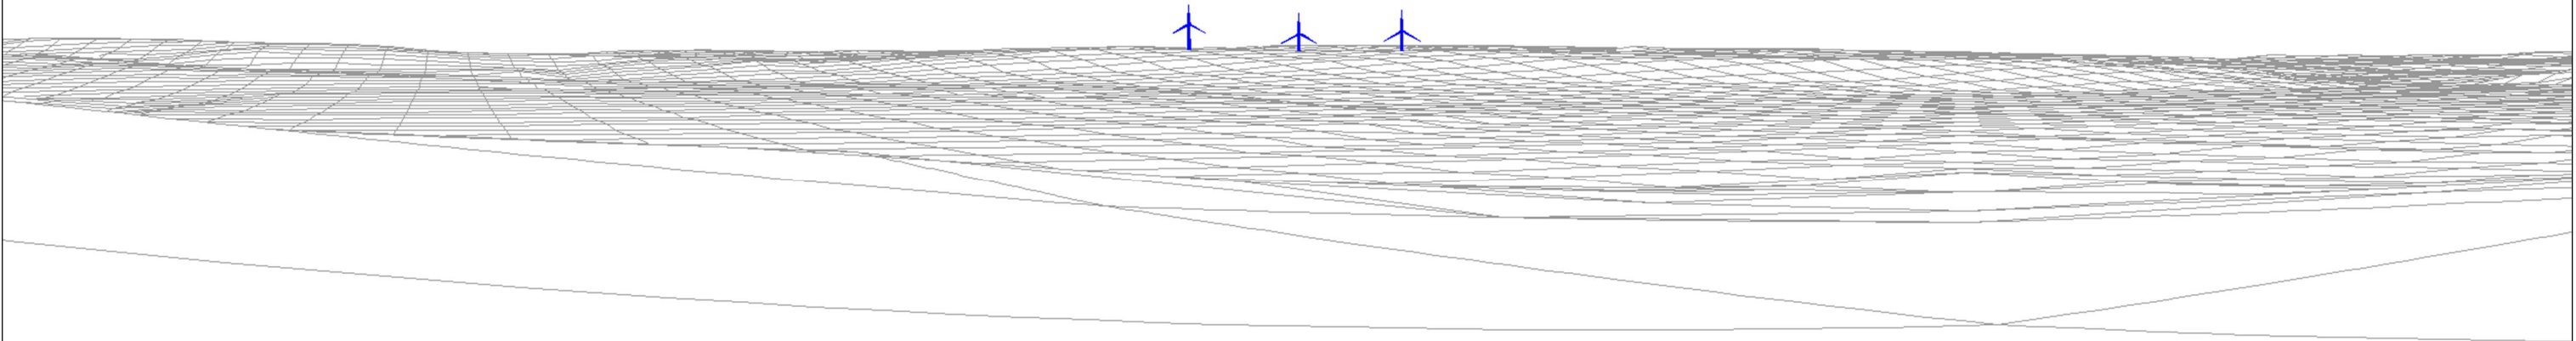

				PARK SPRING WIND FARM		
				Viewpoint 11: Wombwell		
	VIEWPOINT INFORMATION		PHOTOGRAPHY INFORMATION	WIND FARM INFORMATION	DOCUMENT REFERENCE	LAST REVISION DATE
	Grid Reference: 439923, 402874		Viewer Height: 2m	Turbine Tip Height: 126.5m	PSR179	June 2013
	Ground Height: 59 AOD		Date: N/A	Turbine Hub Height: 80m	SITE DESIGN VERSION	SCALE
	Bearing: 25		Time: N/A	Tip Visibility: 3	V5	OS map 1:50,000 @ A3
Viewing Distance: 300mm				Hub Visibility: 3	DRAWN	CHECKED
				Distance to nearest turbine: 4.31km	RH	LM
					PARSONS BRINCKERHOFF	EDF ENERGY RESOURCES
				FIGURE 7.11		