




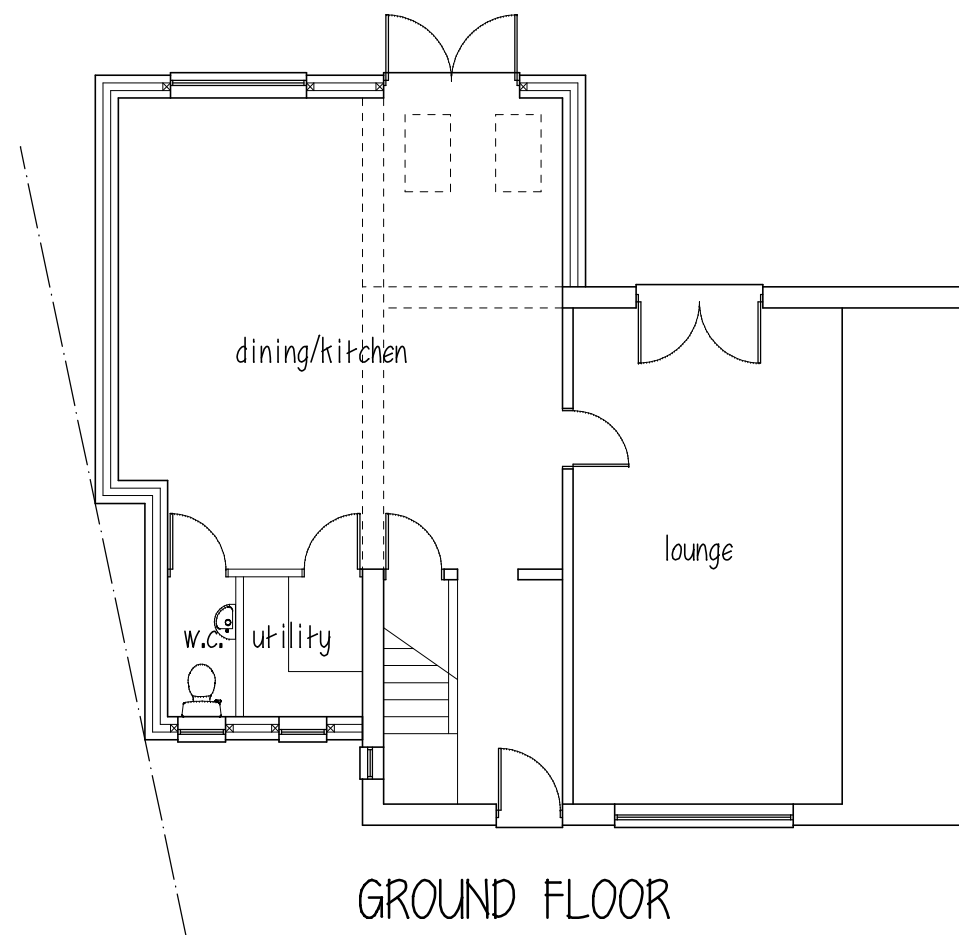

GROUND FLOOR

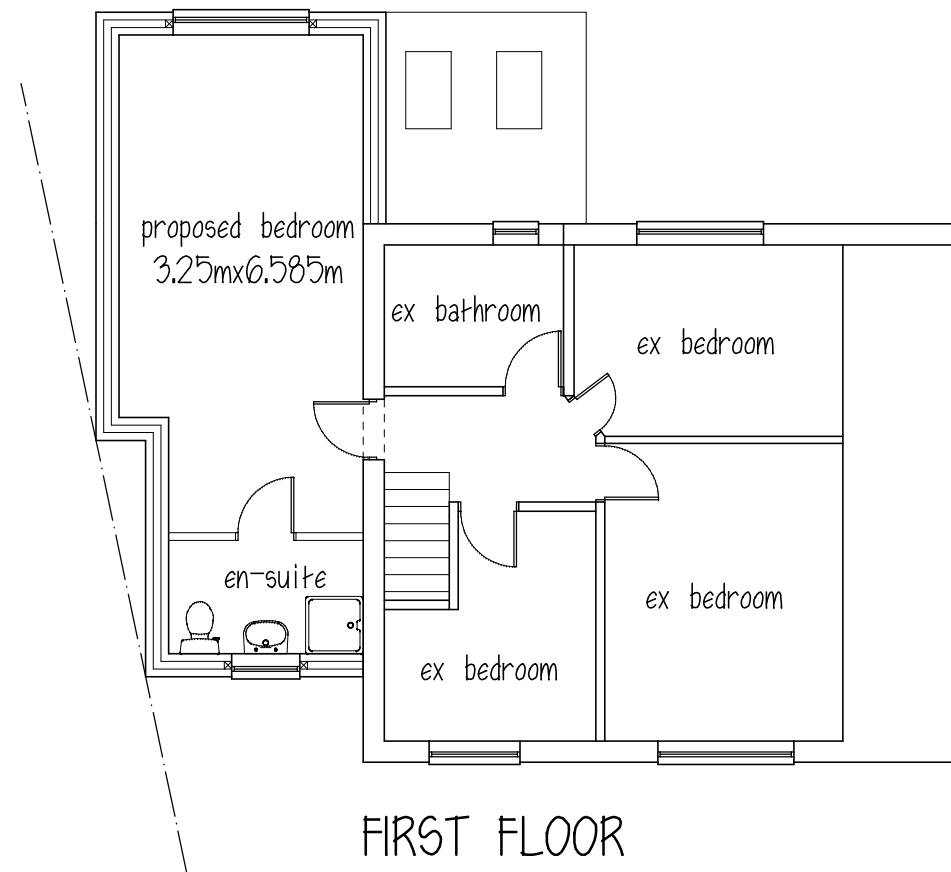


FIRST FLOOR

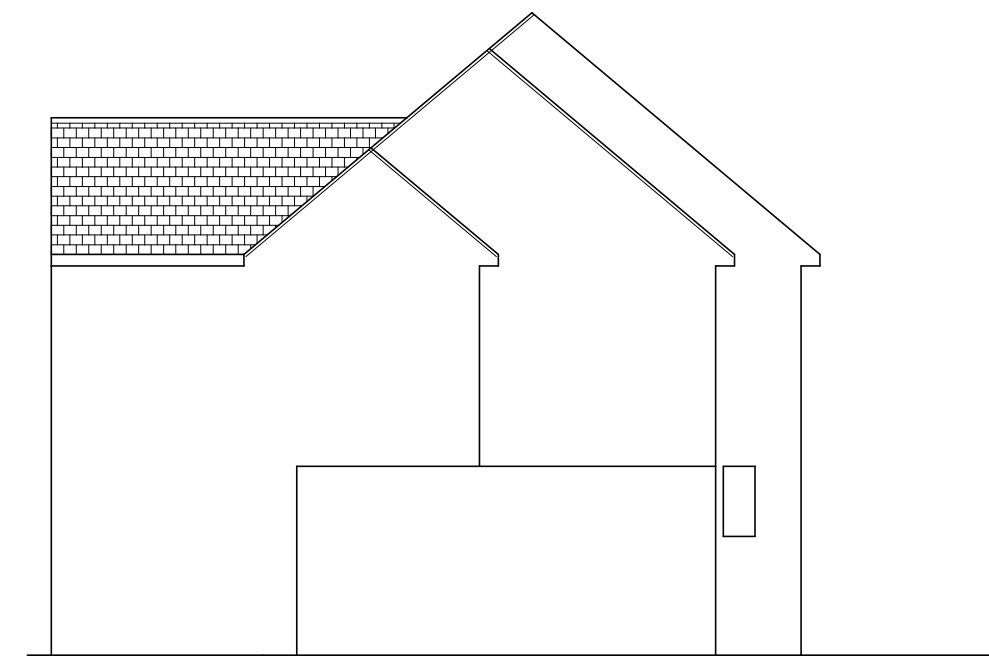


SIDE ELEVATION


ROOF - tiles to match existing
WALLS - brick to match existing
WINDOWS & DOORS - white UPVC

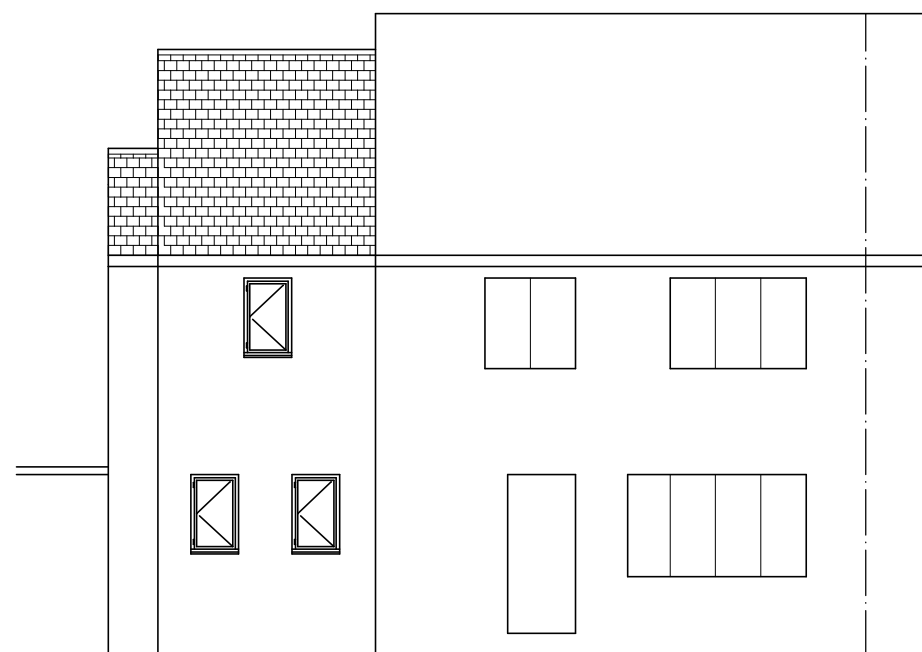

FRONT ELEVATION

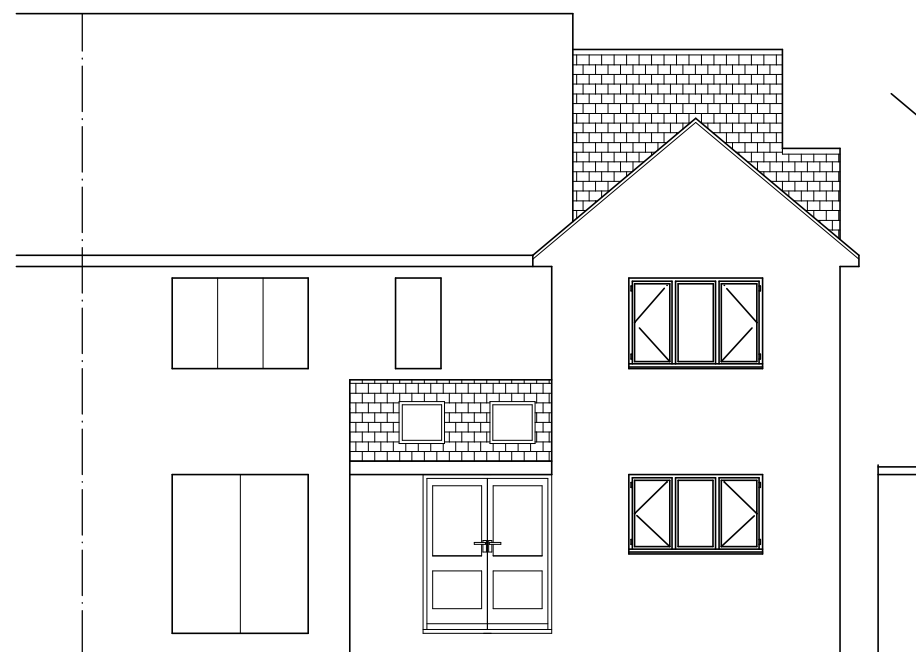

REAR ELEVATION

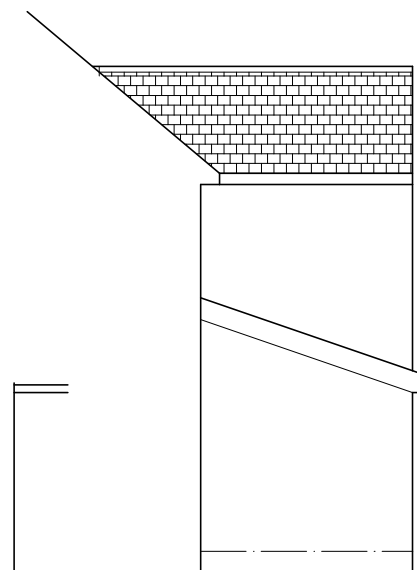

SIDE ELEVATION

MR & Mrs T SLATTER
PROPOSED EXTENSION
15 QUEENSWAY
HOYLAND

PLANS & ELEVATIONS

1:100@A3 APRIL 17

Peter Thompson

"Linwood"
Barnsley Road

Dodworth

Barnsley S75 3JR t&f. 01226 201391

m. 07973251730
e-mail peter-thompson@hotmail.co.uk

