
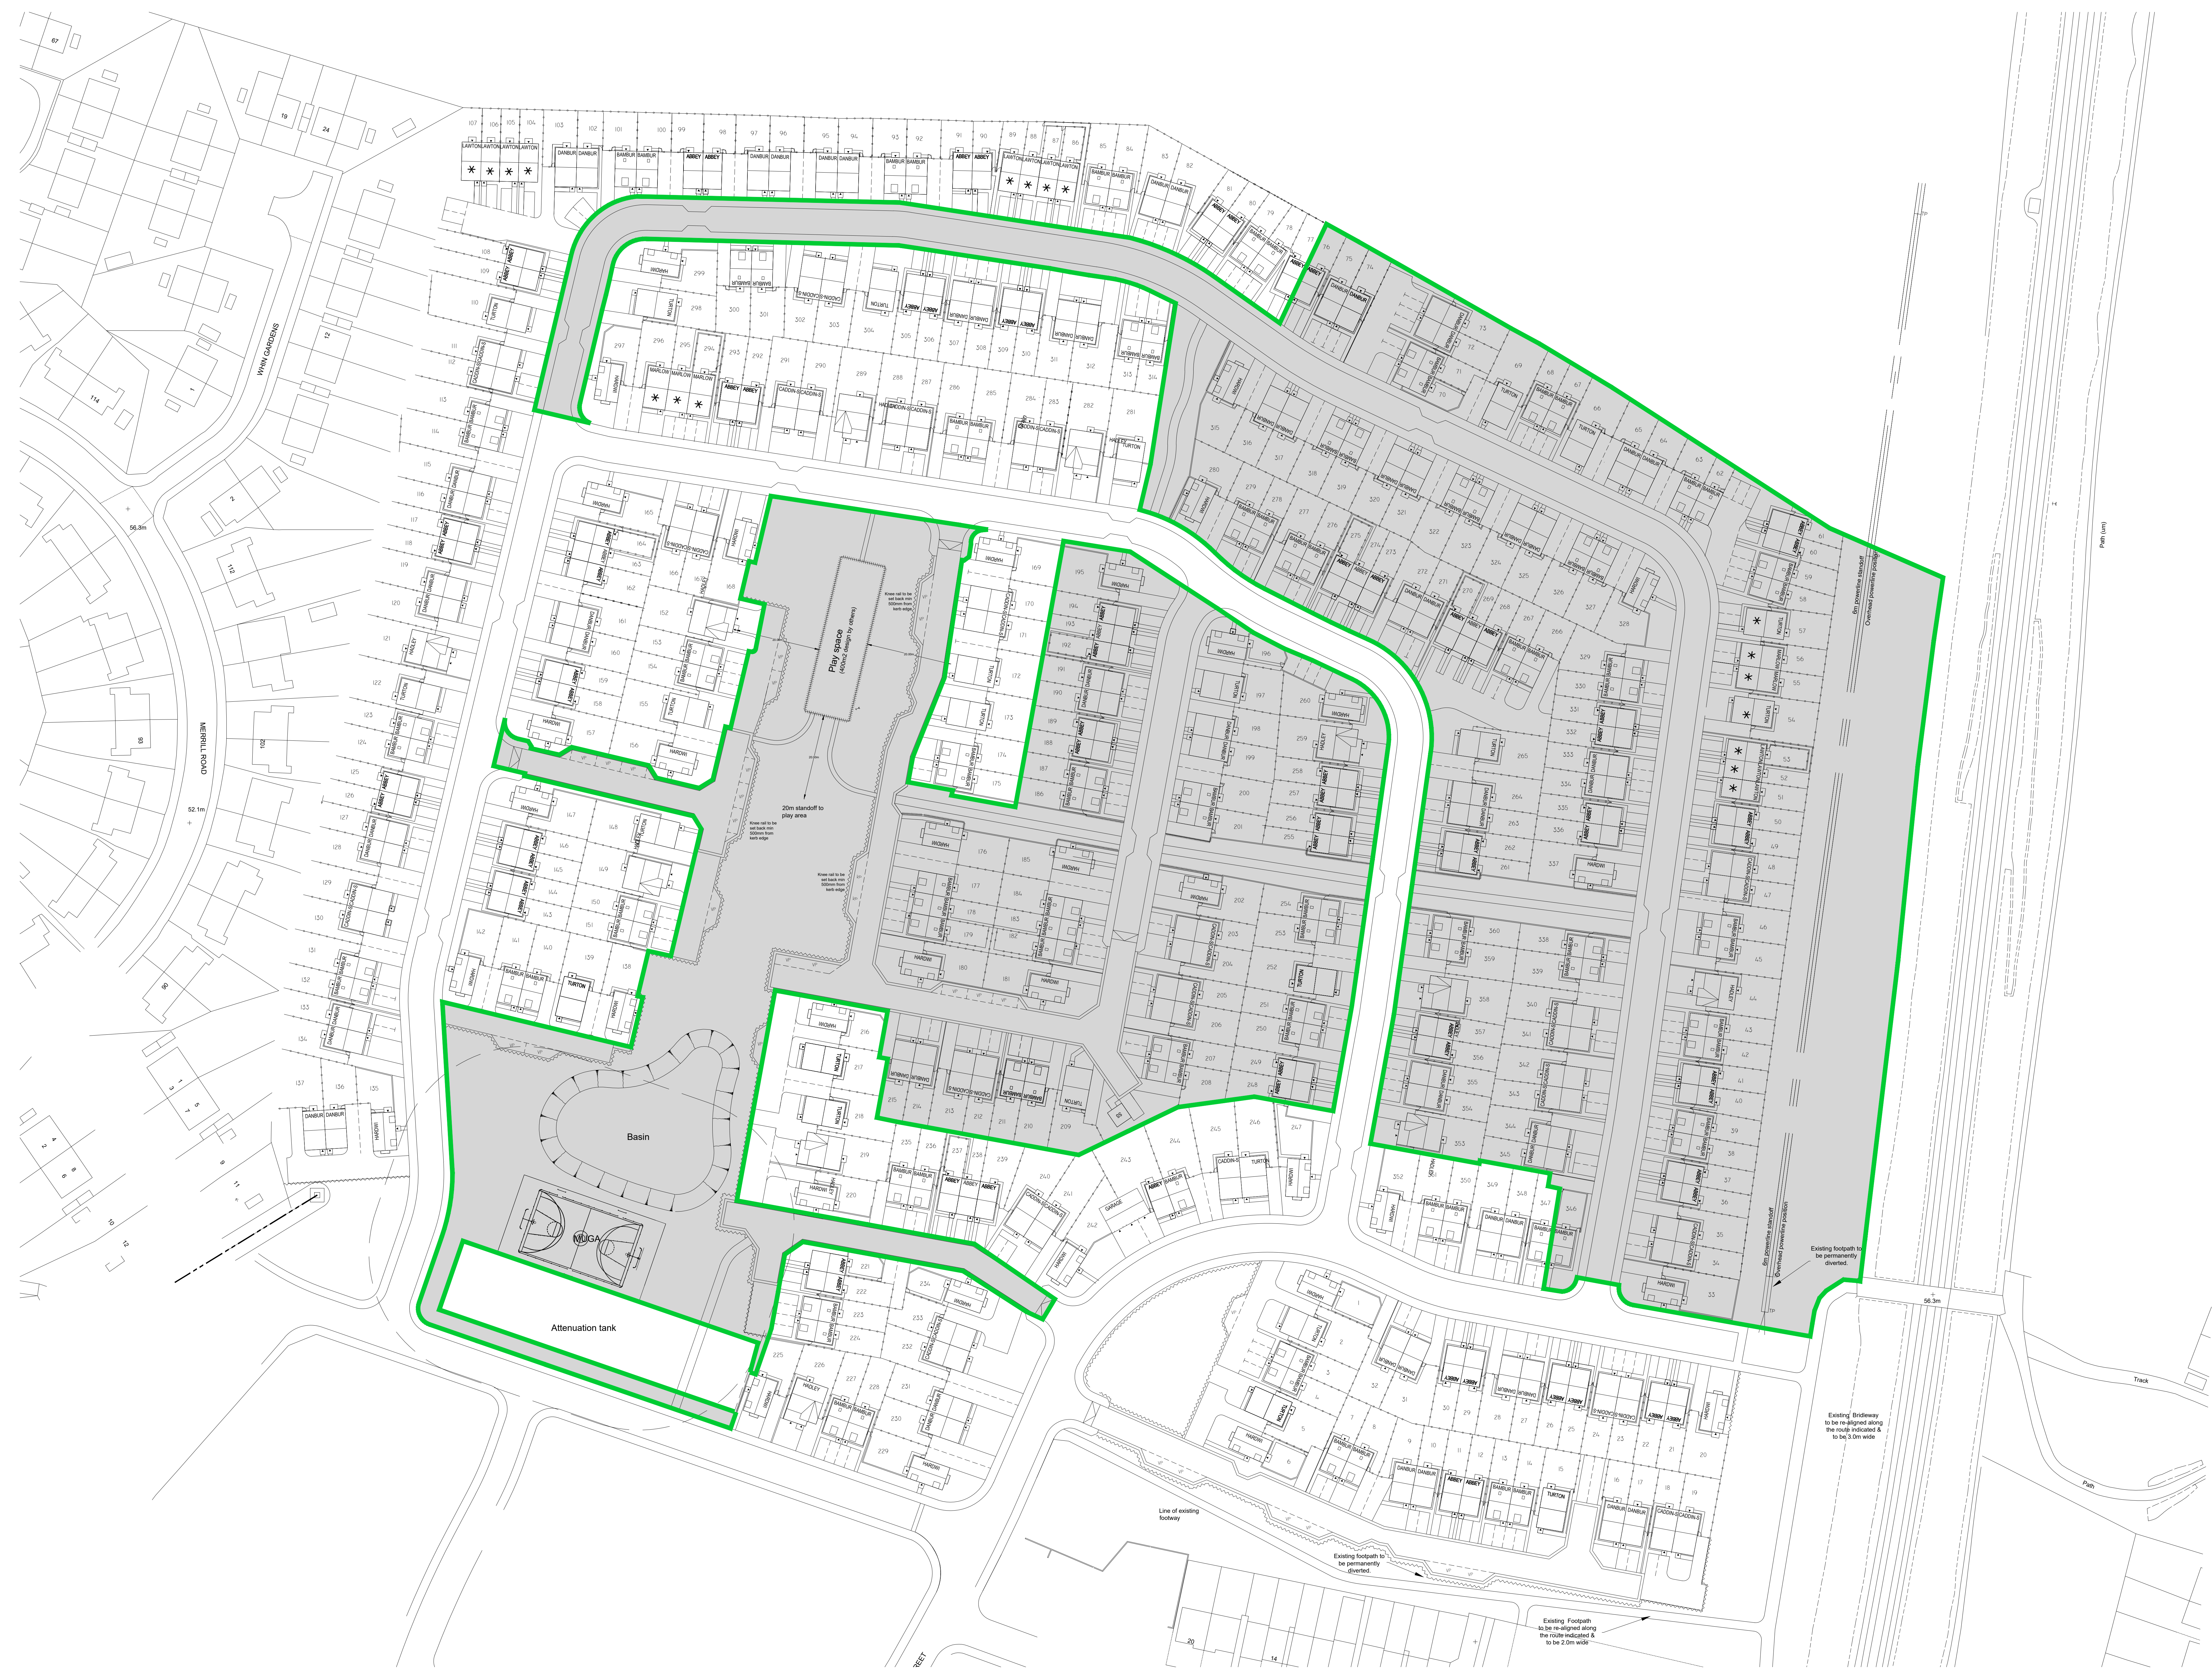
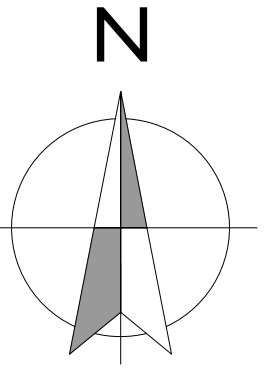


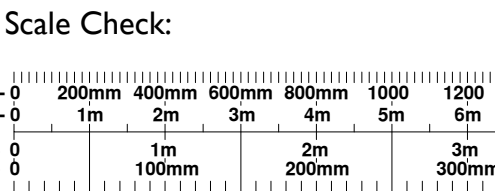

PHASE 2

A Site updated to amended layout 09/11/2020 JP BH

Rev	Details	Date	By	CHK
DATE	22/07/2020	DRAWN	OF	
SCALE	1:500	CHK	JP	

Phasing Layout - Phase 2

Thurnscoe 3
Barnsley

Dwg No2066-Phase-002RevA

Keepmoat, The Waterfront, Lakeside Boulevard,
Doncaster, DN4 5PL.
Tel: 01302 346620 www.keepmoat.com

Keepmoat
Homes