


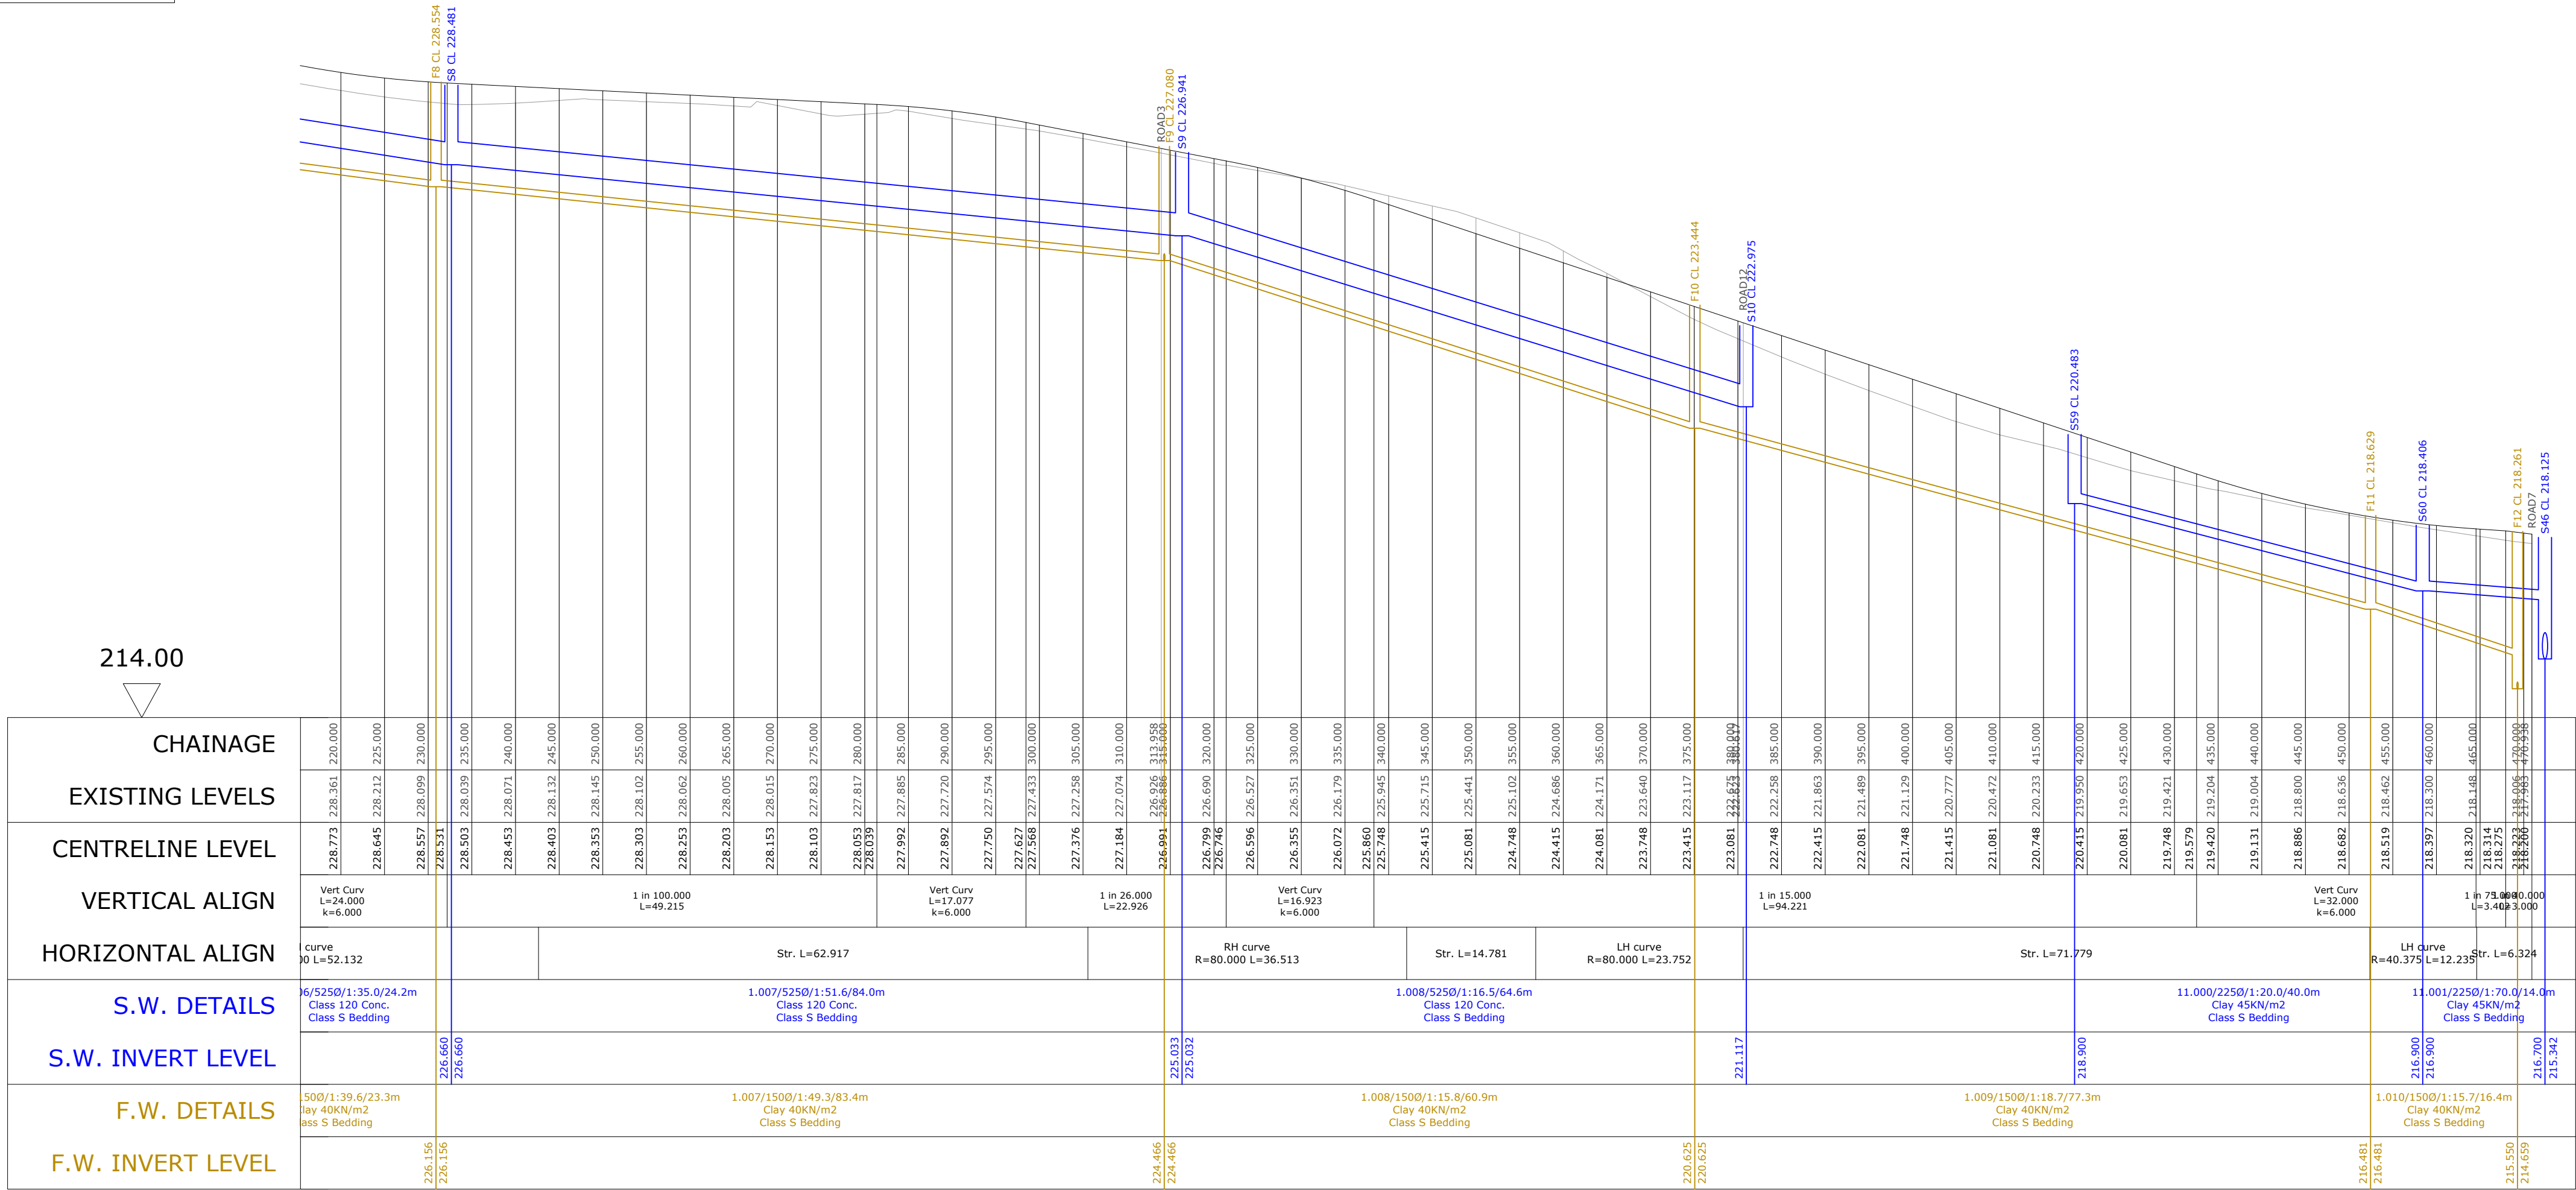

ROAD1
Horiz. 1:500 Vert. 1:100

