


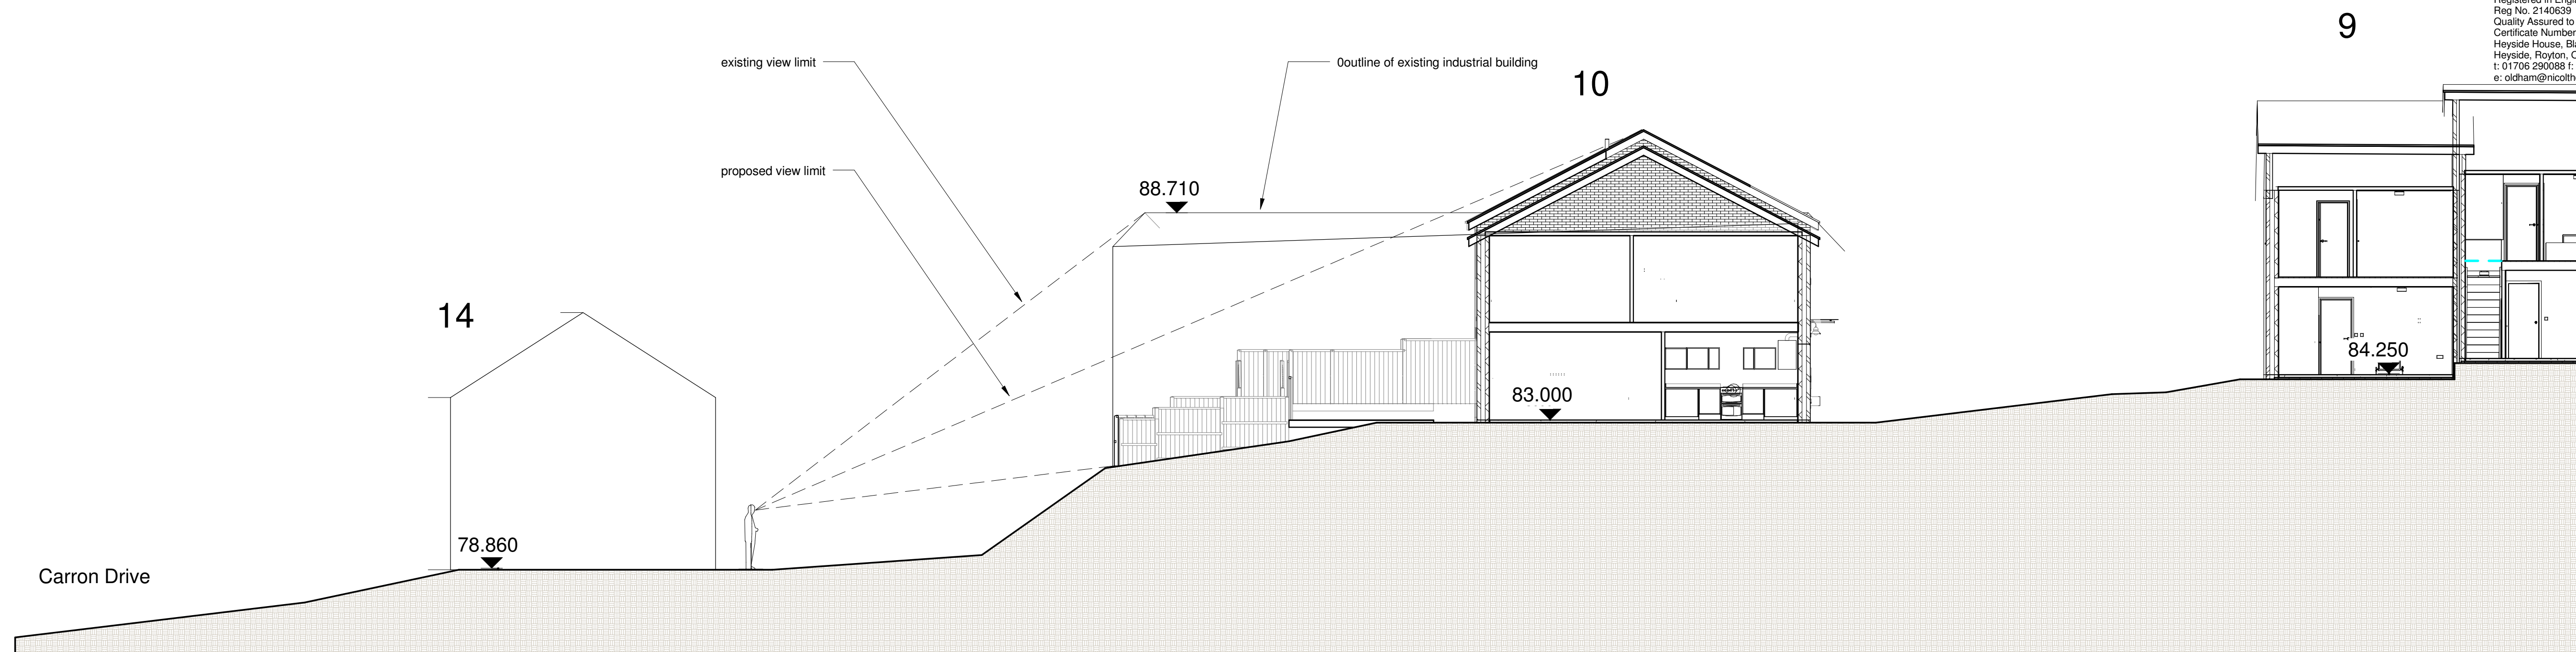

1 **Section G**
1 : 100



2 **Site**
1 : 500

[illegible]

Hill End Road

Proposed and Existing

Project number	M3540
----------------	-------

Date	DECEMBER 2012
------	---------------

Drawn by	Author
----------	--------

Checked by	Checker
------------	---------

(PL) 08

Scale	As indicated
-------	--------------