
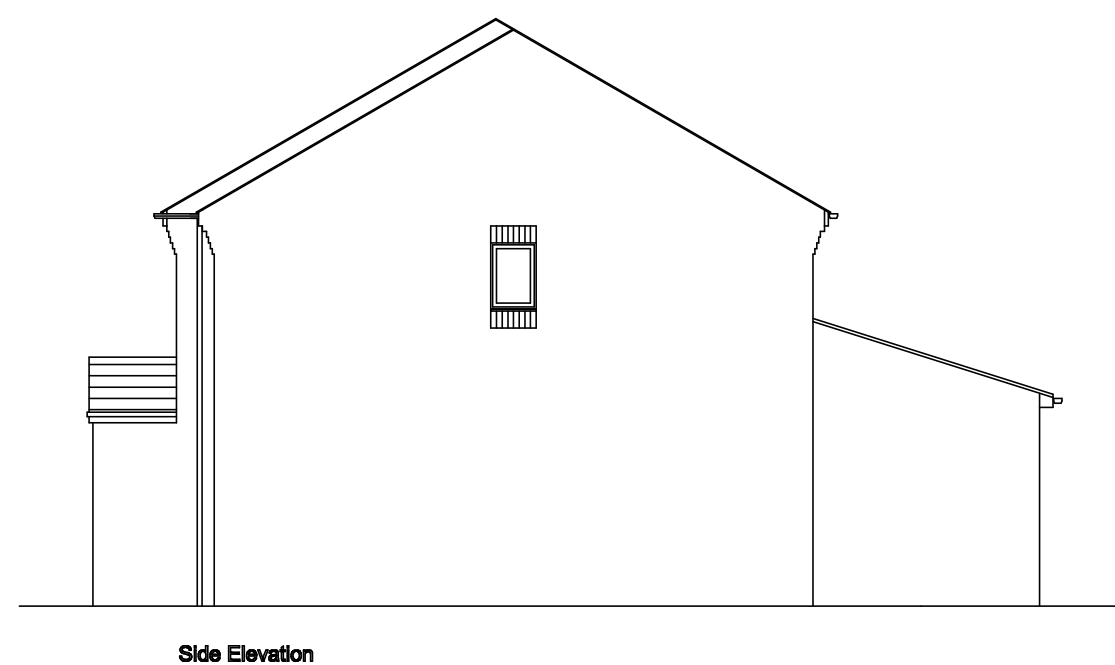
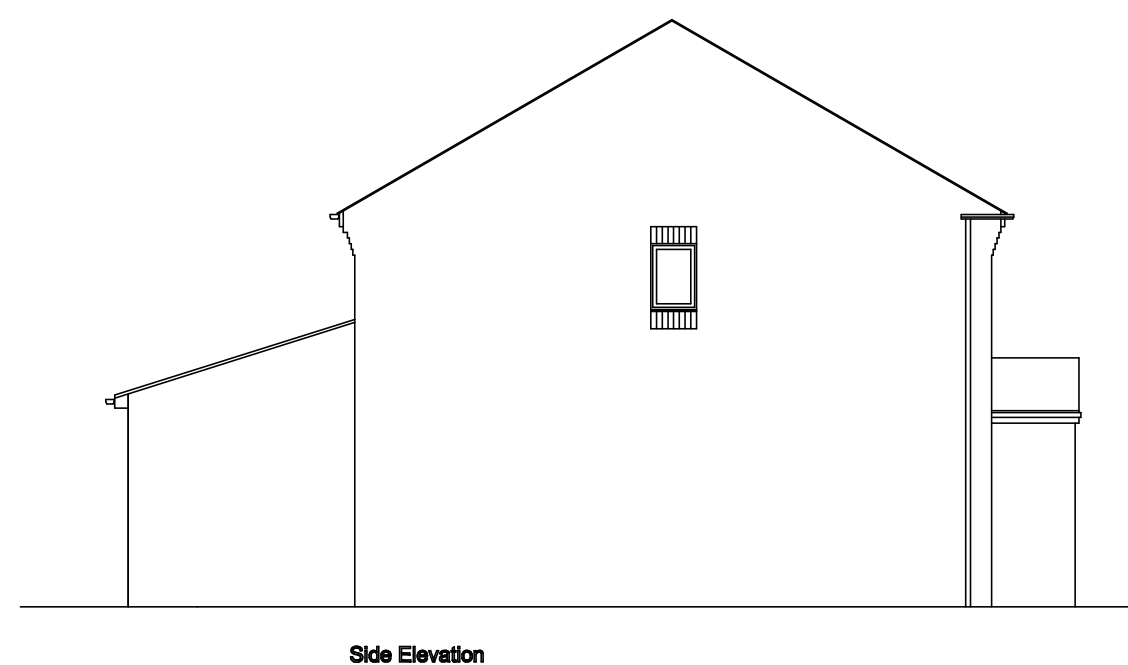
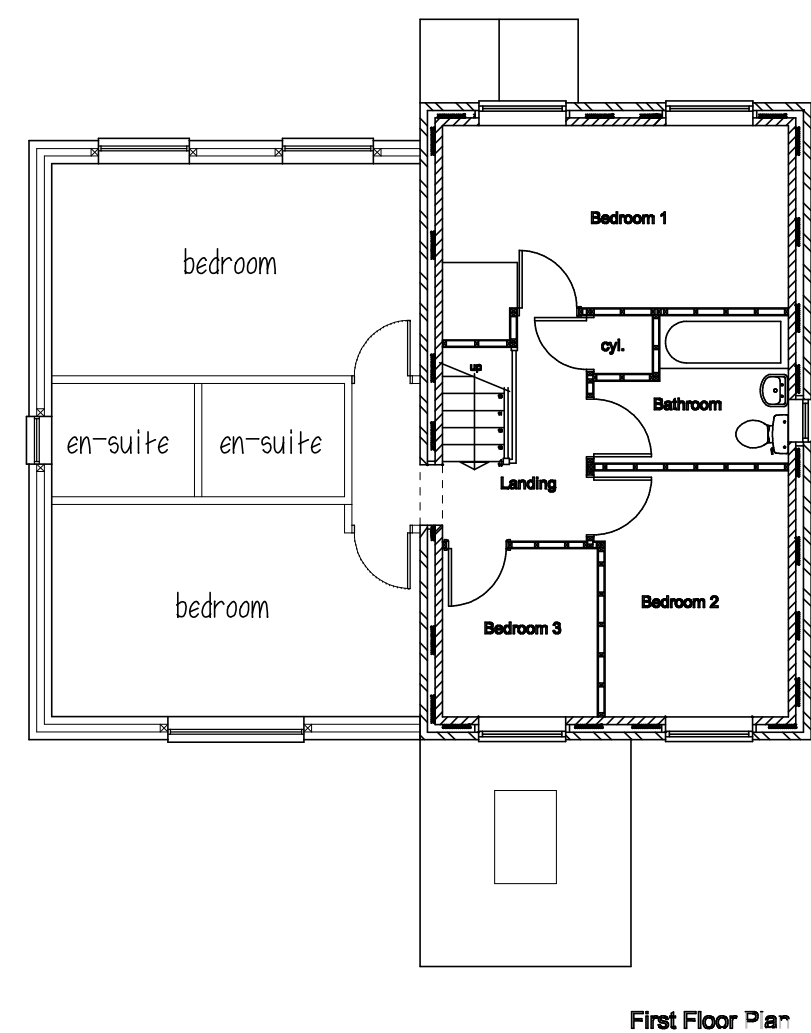


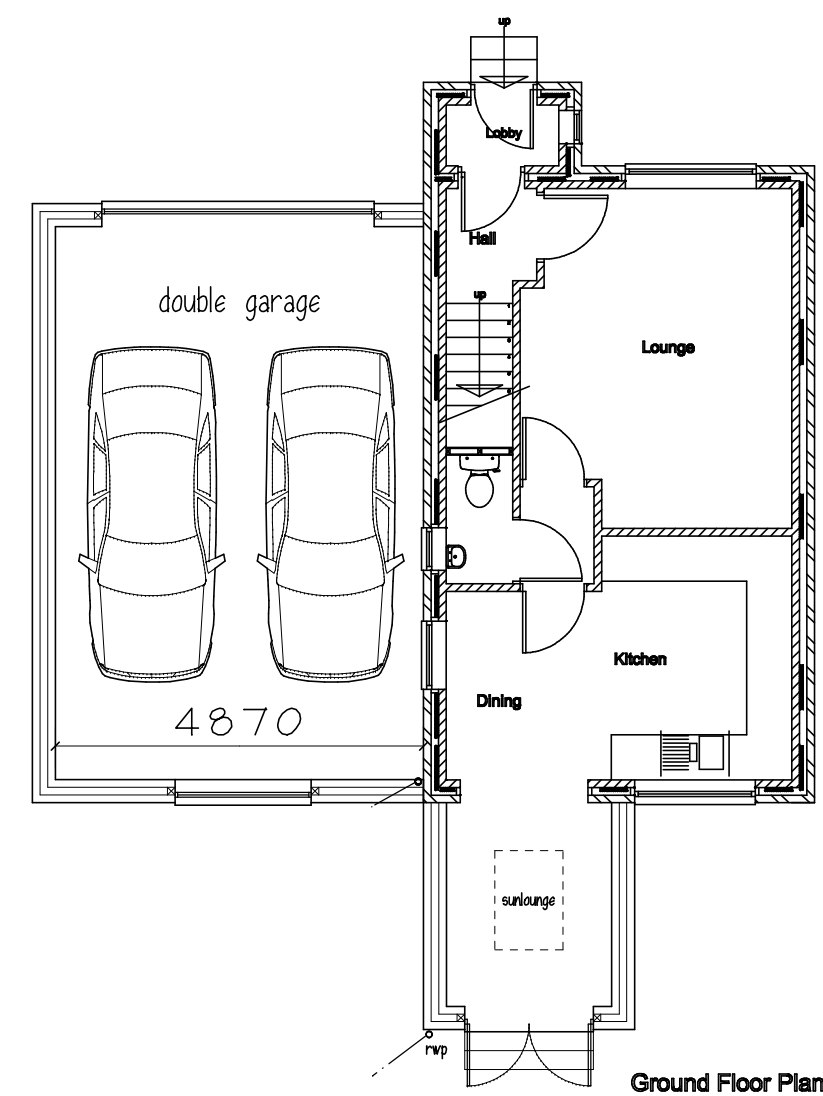

Mr & Mrs B LINK

PROPOSED EXTENSION
ADJ 17 PICKHILLS AVE
GOLDTHORPE
ROTHERHAM

PLANS & ELEVATIONS

1:100@A1 OCT 22 Rev A

Peter Thompson

"Linwood"


Barnsley Road

Dodworth

Barnsley S75 3JR t&f. 01226 201391

m. 07973251730

e-mail peter-thompson@hotmail.co.uk

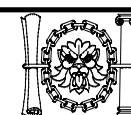

M.C.I.A.T.