


Unit Specifications


Pole Mounted Unit

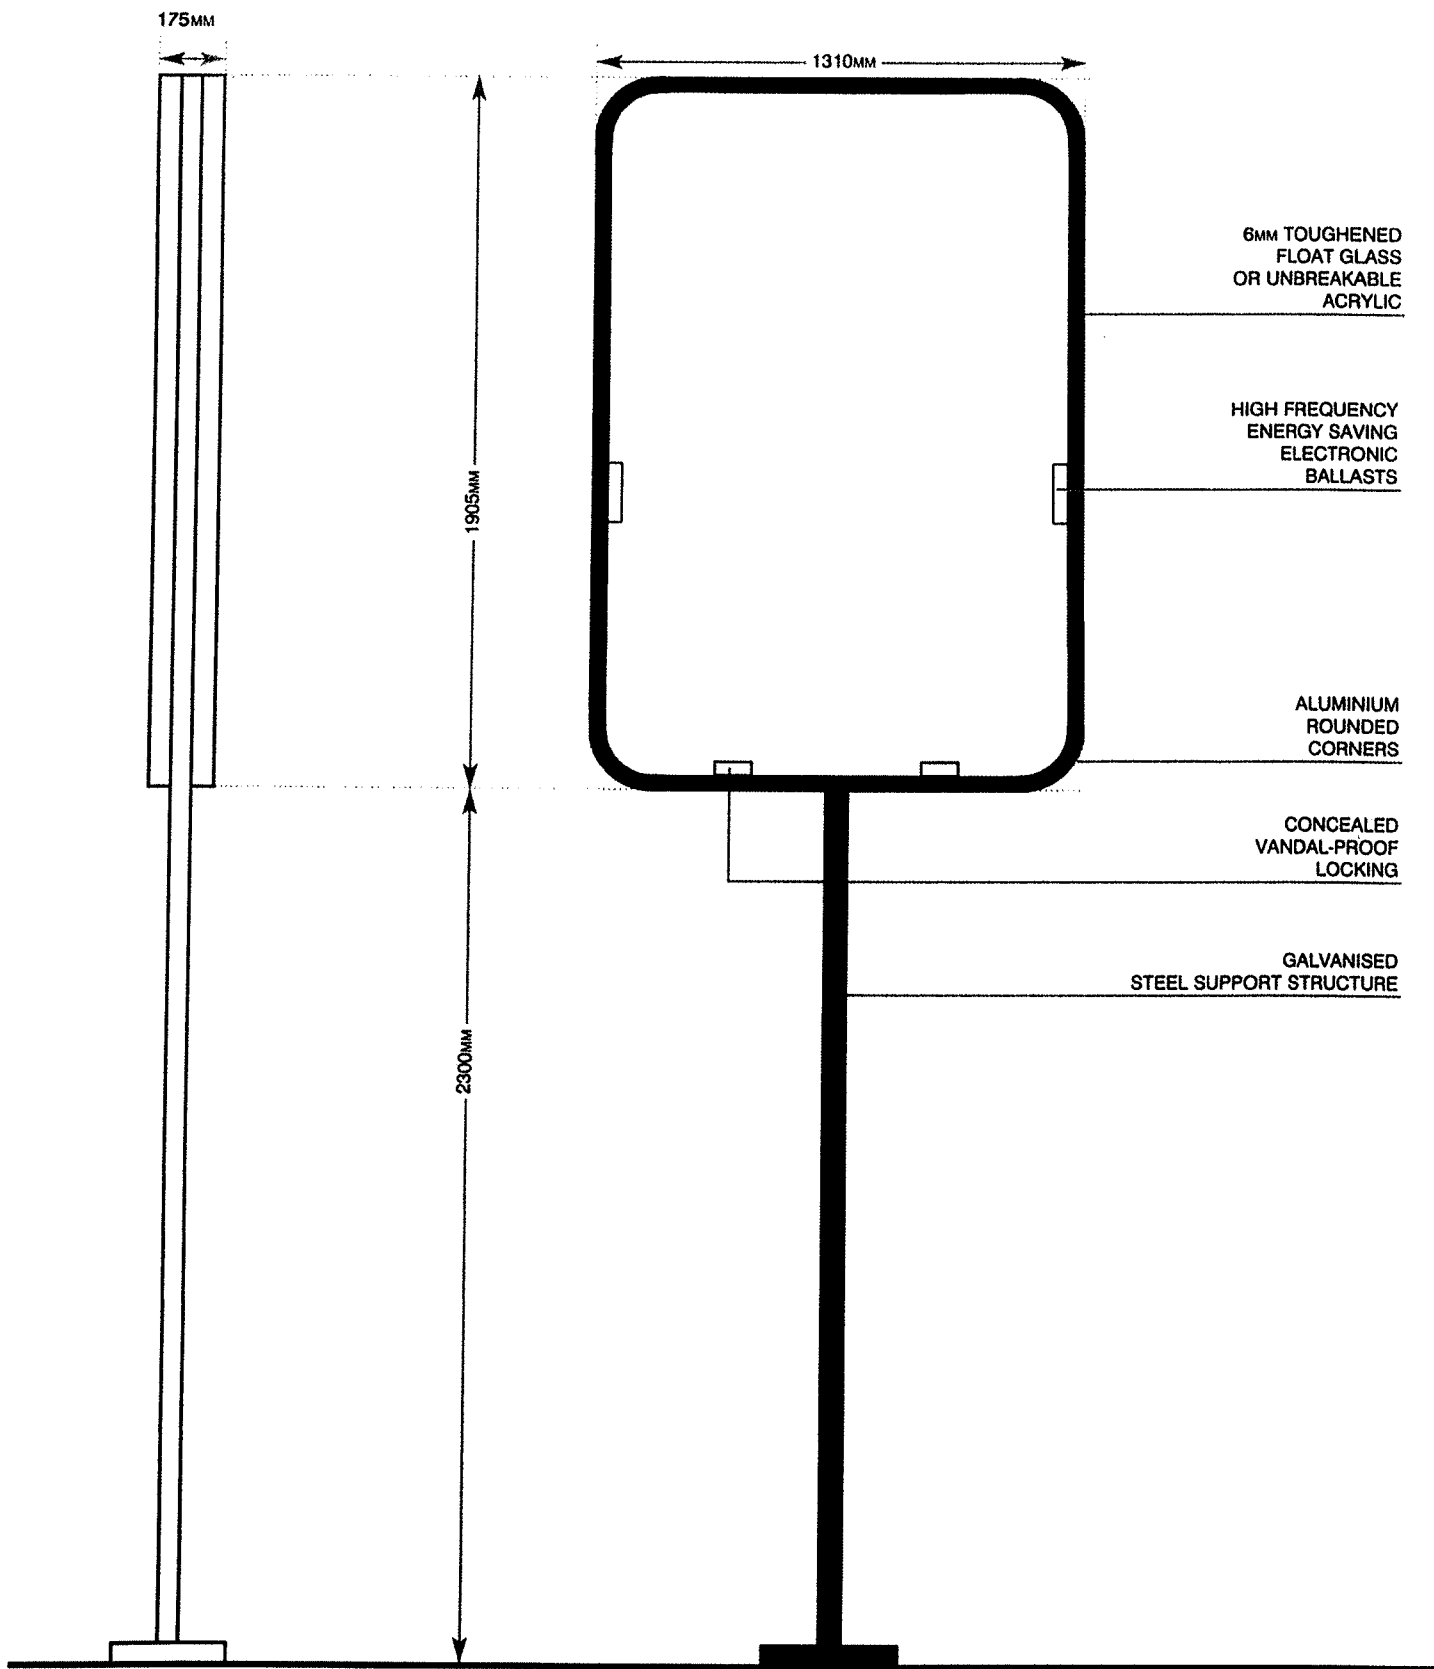

Scale 1:20

FOR INFORMATION ONLY. NOT TO SCALE

Cross Section of Internally Illuminated 6 Sheet Panel

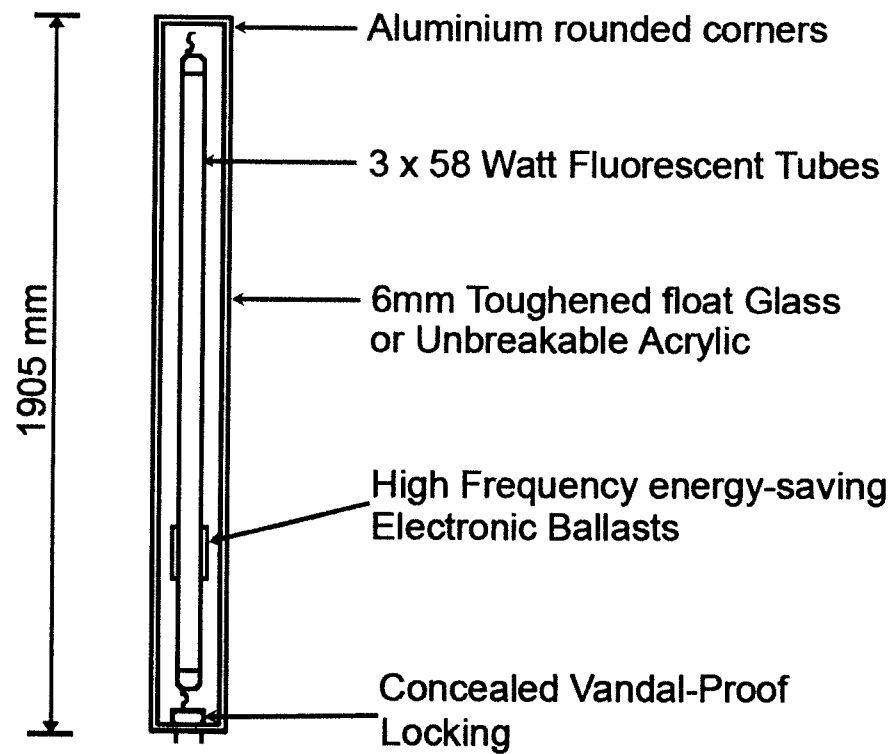

Additional Information:

Lighting Regime: dusk 'til dawn. Activated via light sensitive photo cell.

Exterior frame colour: Dark brown (RAL 8080)

Maximum illumination: 658 Candelas / m²