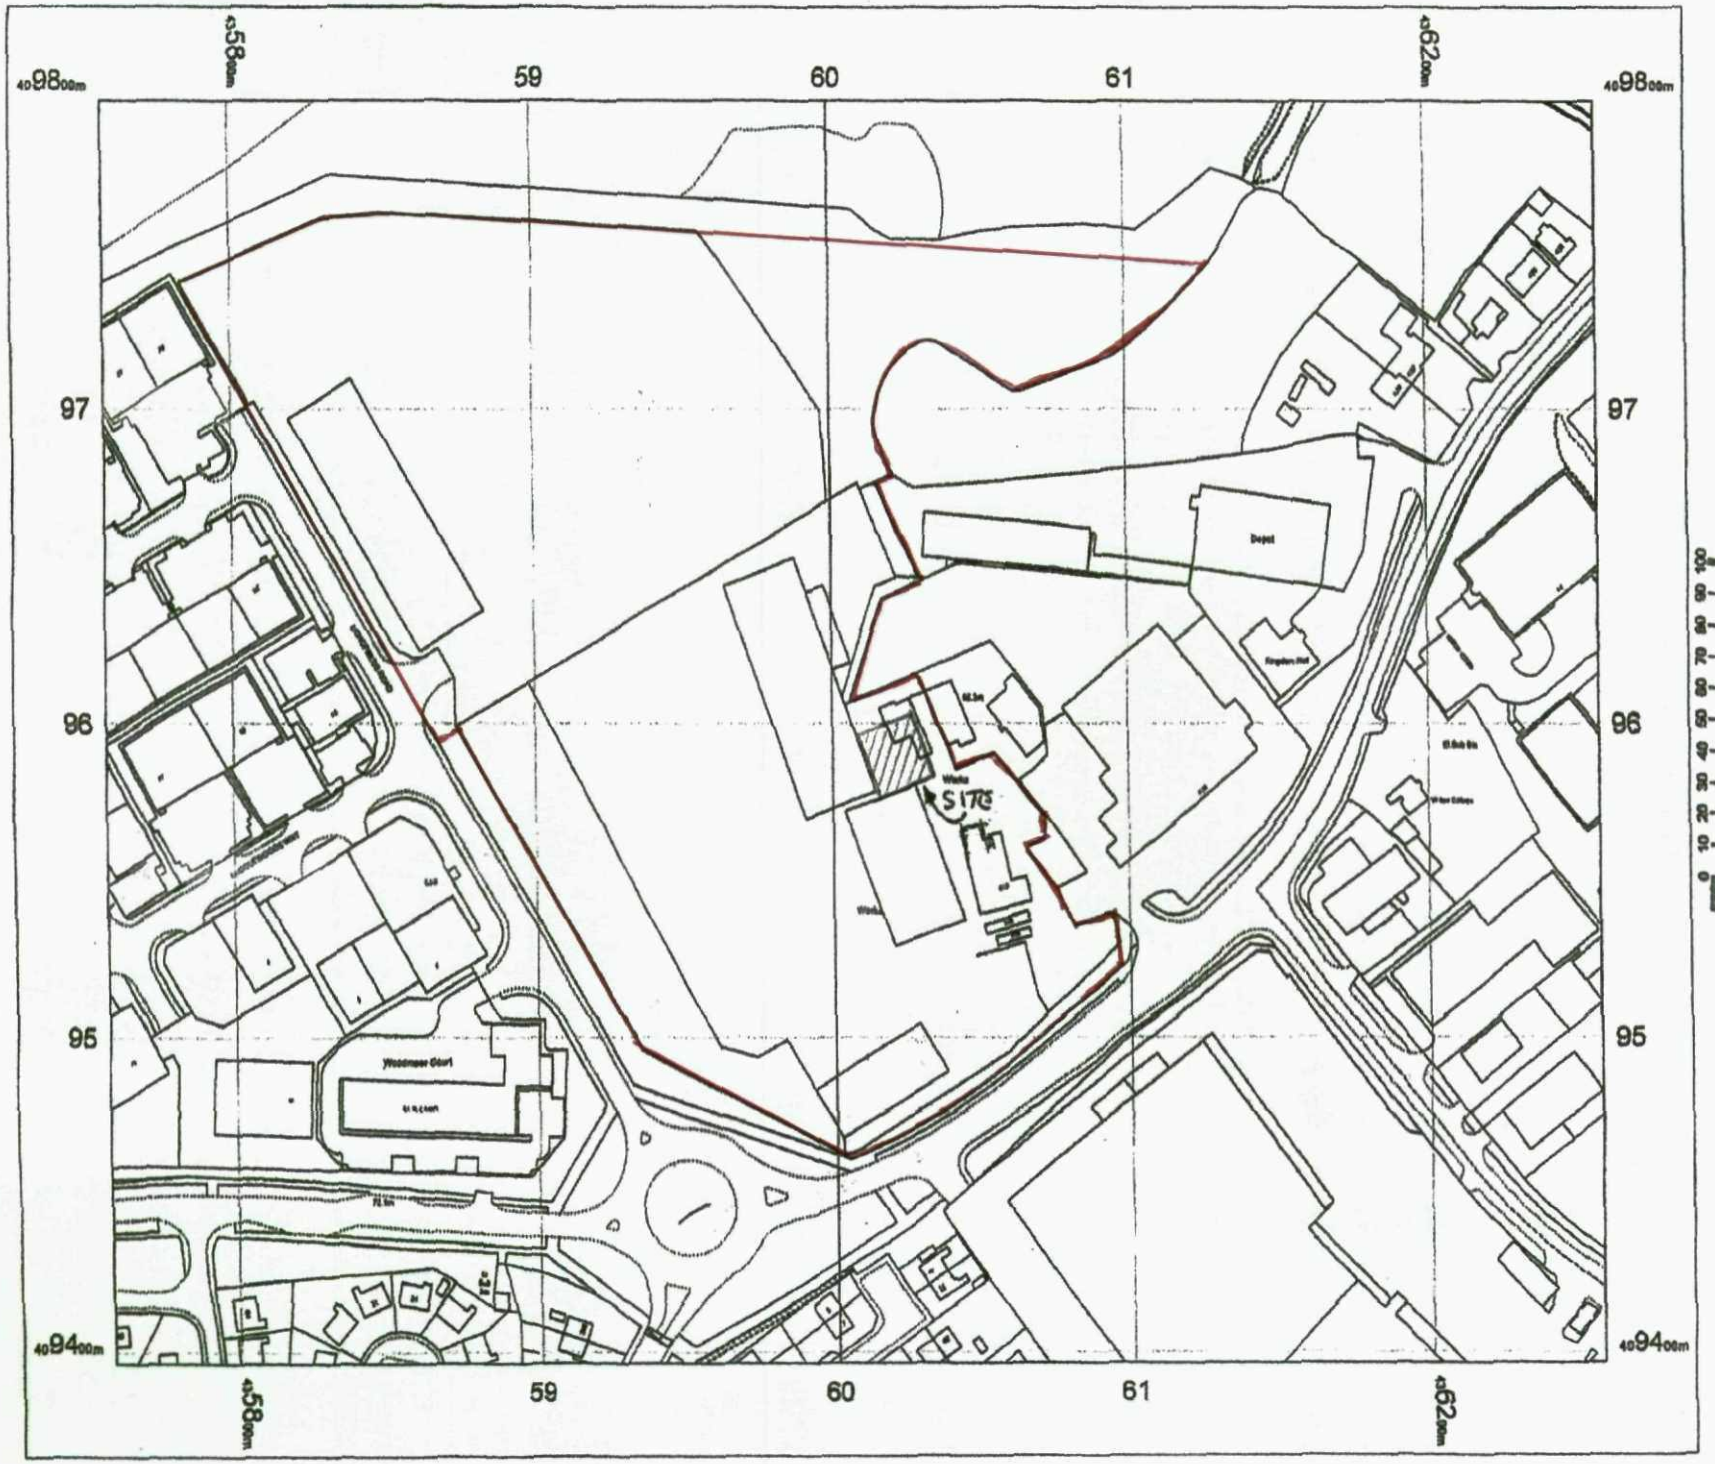


OS Mastermap
08 May 2012, ID: MDP-00148447
www.mapdataportal.co.uk


1:2500 scale print at A4, Centre:
438008 E, 409596 N

©Crown Copyright. Licence no. 100019980


Ordnance Survey

Photarc Surveys Ltd


Tel: 0800 083 1009
maps@photarc.co.uk
Beech House, 15 Beech Avenue, HARROGATE, HG2 8QS

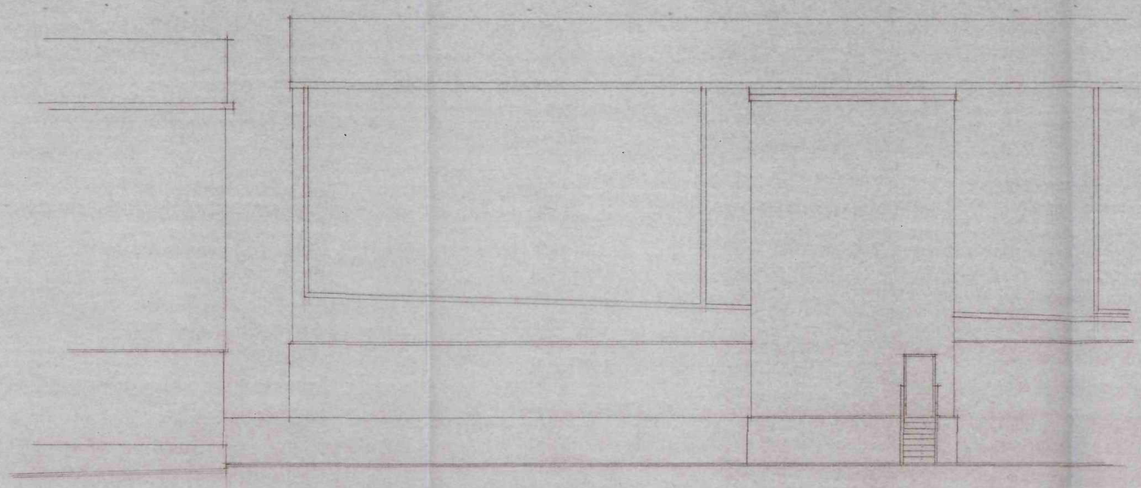


EXISTING ELEVATION. A.

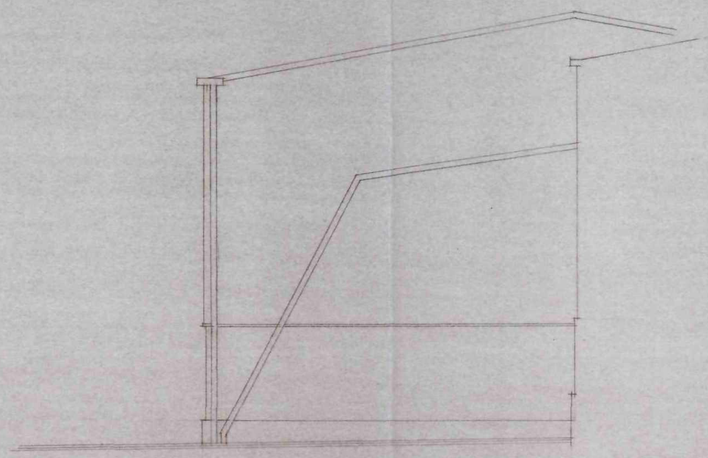

EXISTING ELEVATION. B.

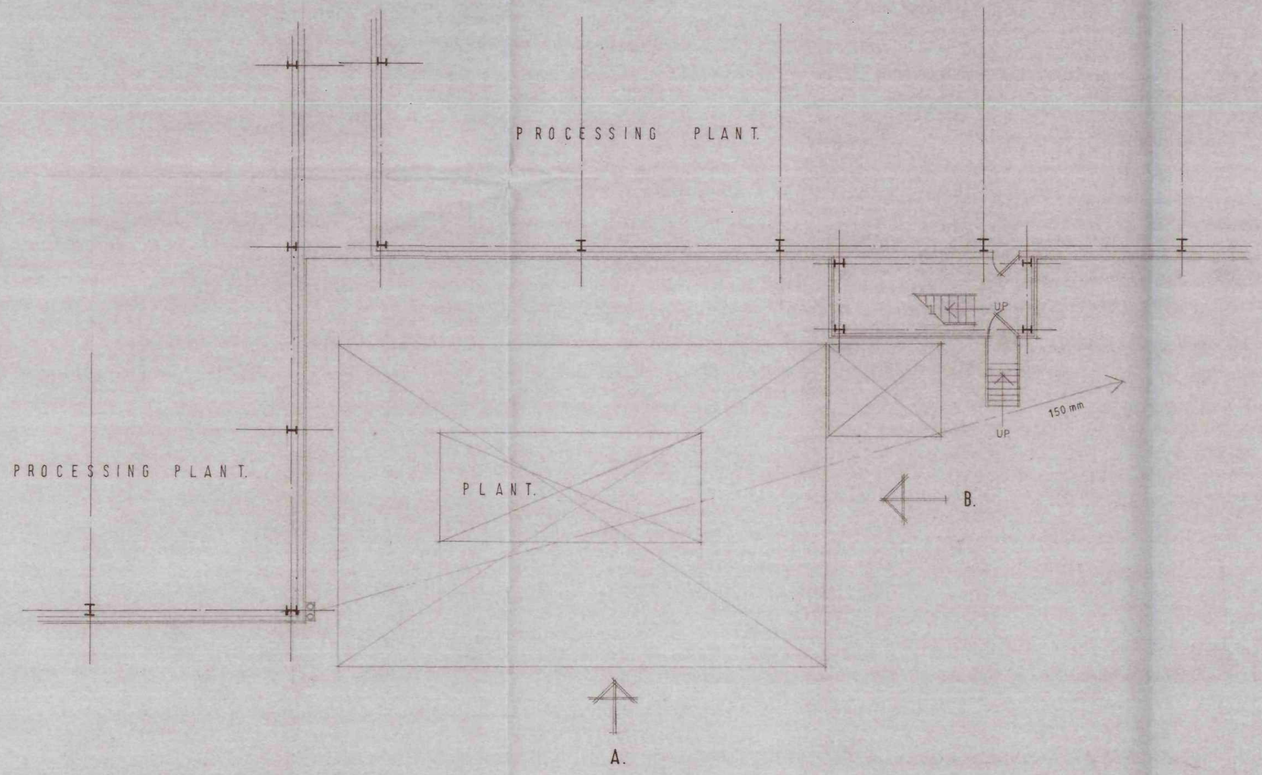

EXISTING GROUND FLOOR LAYOUT.

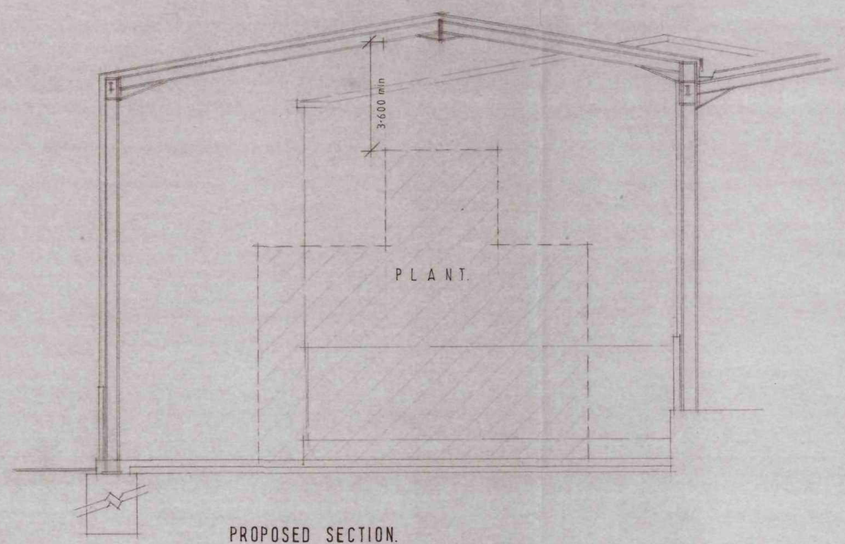

PROPOSED SECTION.


NOTES
The contractor is to check and verify all building and site dimensions, levels and sewer invert levels at connection points before tendering and work commences.
This drawing must read with and checked against any structural or other specialist drawings provided.
The contractor is to comply in all respects with the current building regulations whether specifically stated on these drawings or not. Internal dimensions exclude plaster thickness.
Do not scale off this drawing.

© Copyright


Job Title: PLANT ENCLOSURE.		
Client: GLASS RECYCLING UK LTD.		
Drawing Title: EXISTING LAYOUTS		
Drawn By: I.W.	Date: SEPTEMBER 12	Scale: 1:100

IAN WILLIAMS DESIGN AND BUILD
FAIRFIELDS, CHURCH ROAD,
ALTOFTS, W. YORKS WF6 2NU
Telephone: 01924 893311


DRG. No. 16. 02. 09. 12.

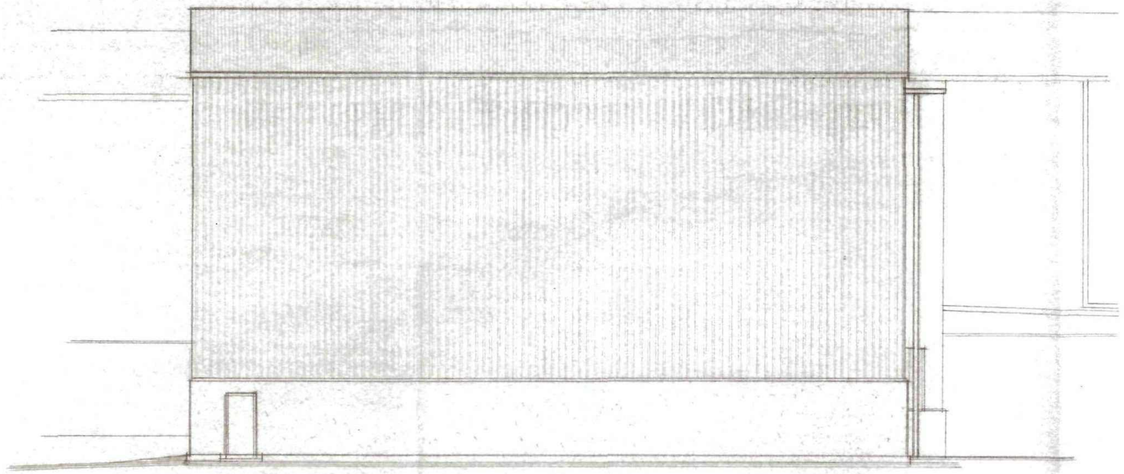


PROPOSED ELEVATION. A.

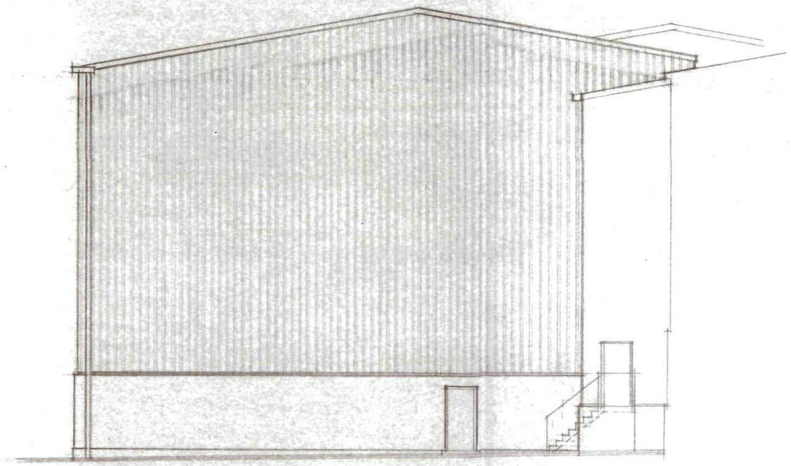


PROPOSED ELEVATION. B.

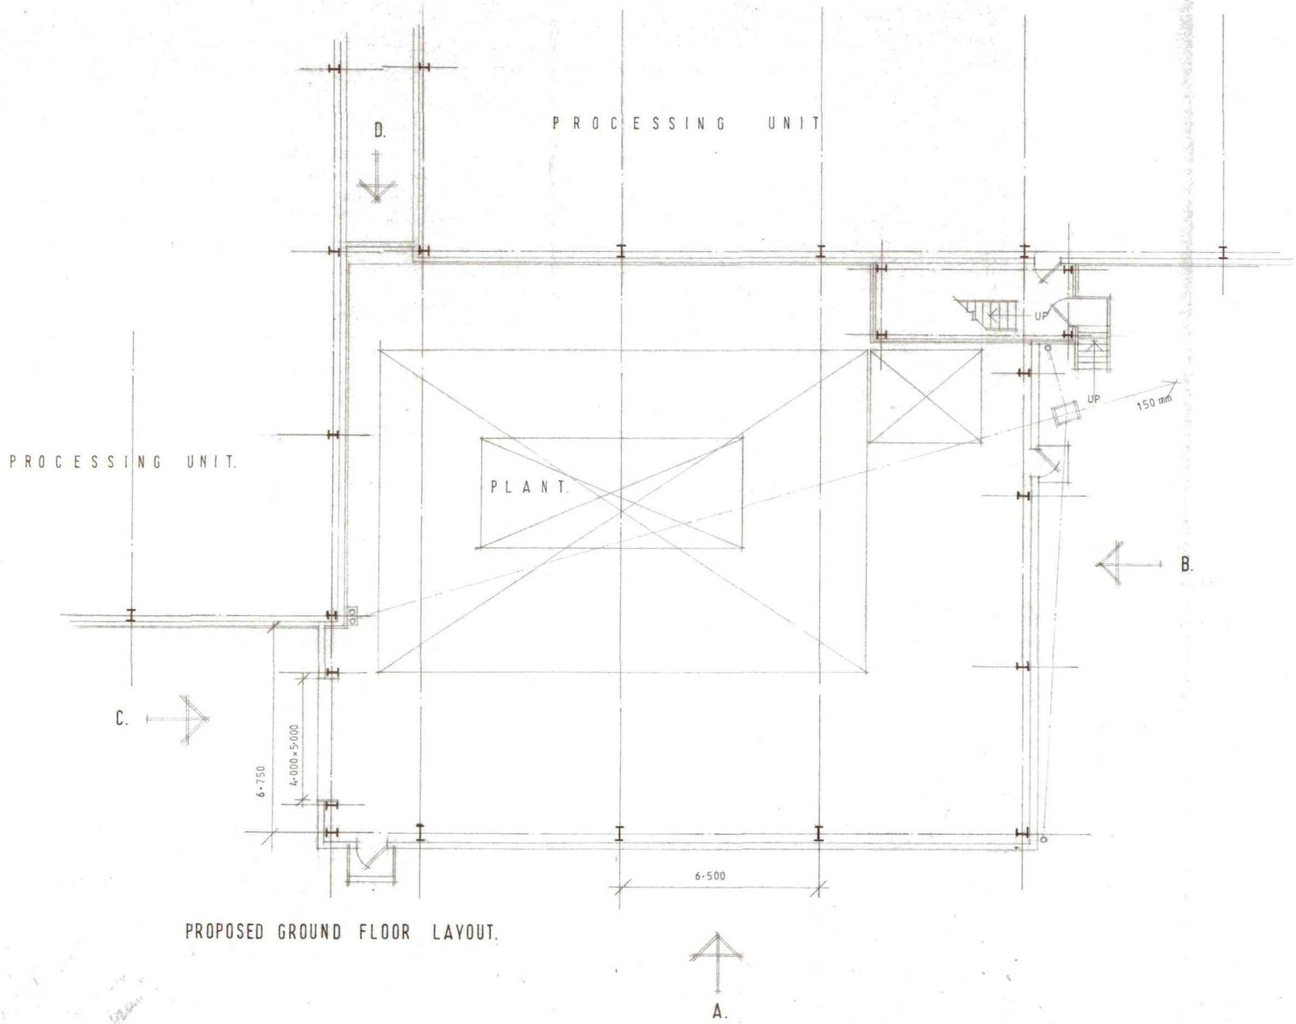

PROPOSED GROUND FLOOR LAYOUT.

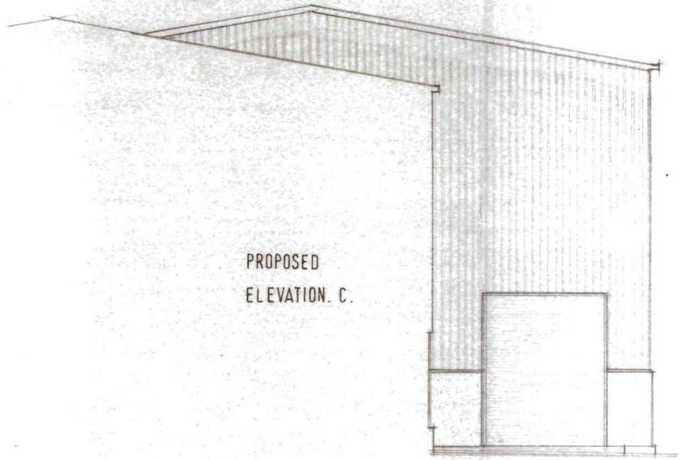

PROPOSED
ELEVATION. C.

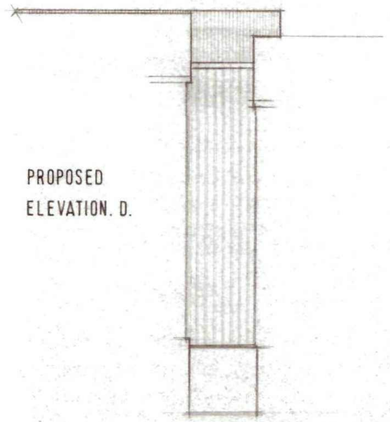

PROPOSED
ELEVATION. D.

NOTES
The contractor is to check and verify all building and site dimensions, levels and sewer invert levels at connection points before tendering and work commences.
This drawing must read with and checked against any structural or other specialist drawings provided.
The contractor is to comply in all respects with the current building regulations whether specifically stated on these drawings or not. Internal dimensions exclude plaster thickness.
Do not scale off this drawing.

© Copyright

Job Title: PLANT ENCLOSURE.
Client: GLASS RECYCLING UK LTD.
Drawing Title: PROPOSED LAYOUTS.

Drawn By	Date	Scale
I.W.	SEPTEMBER 12	1:100

IAN WILLIAMS DESIGN AND BUILD
FAIRFIELDS, CHURCH ROAD,
ALTOFTS, W. YORKS WF6 2NU
Telephone: 01924 893311

DRG. No. 16. 03. 09. 12.