



INDICATIVE PLANT SCHEDULE

SHRUBS/ CLIMBERS/GROUND COVER

Plant Species	Size	Spacing (/m2)
Aucuba japonica 'Rozannie'	3L 30/40cm	4
Alchemilla mollis	2L Cover pot	6
Begonia cordifolia	2L Cover pot	6
Cornus alba Sibirica	3L 60/80cm	4
Euonymus fortunei 'Emerald Gaiety'	1.5L 30/40cm	4
Hebe 'Red Edge'	2L 20/30cm	5
Hebe pinguifolia 'Sutherlandii'	2L 20/30cm	5
Hedera helix	3L 30/40cm	4
Helleborus lividus corsicus	2L Cover pot	5
Heuchera 'Palace Purple'	2L Cover pot	6
Hydranga arborescens 'Annabelle'	2L Cover pot	4
Geranium 'Johnsons Blue'	2L Cover pot	6
Phormium tenax Purpurea	3L 30/40cm	1
Photinia x fraseri 'Red Robin'	3L 30/40cm	N/A
Polygonum affine 'Superbum'	2L Cover pot	6
Potentilla fruticosa 'Abbotswood'	2L 20/30cm	4
Rosa 'Blanche Double de Coubert'	3L 30/40cm	4
Rosa canina	2L 40/60cm	4
Sakimima japonica 'Rubella'	2L 30/40cm	5
Sedum spectabile 'Autumn Glory'	1.5L 20/30cm	5
Viburnum davidii	2L 30/40cm	5

TREES (POS trees shown in bold)

Plant Species	Size (girth cm)
Acer campestre	B 14-16cm 425-600cm ht
Acer campestre 'Elsrijk'	B 14-16cm 425-600cm ht
Alnus glutinosa	B 14-16cm 425-600cm ht
Betula utilis var.jacquemontii	B 10-12cm 300-340cm ht
Fagus sylvatica	B 14-16cm 425-600cm ht
Malus floribunda	B 10-12cm 300-340cm ht
Pinus sylvestris	B 8-12cm 125-150cm ht
Prunus avium 'Pfenia'	B 14-16cm 425-600cm ht
Prunus serrulata 'Amanagawa'	B 10-12cm 300-340cm ht
Quercus robur	B 14-16cm 425-600cm ht
Salix alba	B 14-16cm 425-600cm ht
Sorbus aucuparia	B 10-12cm 300-340cm ht
Tillia cordata	B 14-16cm 425-600cm ht

HEDGEROWS

Plant Species	Size (girth cm)
Fagus sylvatica	B 40-60cm ht
<u>Native Mixed</u>	
Plant Species	Size (girth cm)
Acer campestre	B 40-60cm ht 1+0
Crataegus monogyna	B 40-60cm ht 1+0
Corylus avellana	B 40-60cm ht 1+0
Lonicera periclymenum	B 40-60cm ht 1+0
Prunus spinosa	B 40-60cm ht 1+0
Ilex aquifolium	B 40-60cm ht 2lt

BULBS


Species	Size	Density (/m2)
Narcissus pseudonarcissus	22-37cm	10
Galanthus nivalis	4/5cm	10
Crocus hiadriaticus	10-15cm	5

KEY

SITE BOUNDARY




EXISTING TREES TO BE RETAINED
(REFER TO TREE SURVEY)

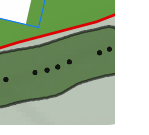


EXISTING TREES/VEGETATION TO BE REMOVED



EXISTING FOOTPATHS

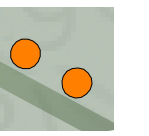


EXISTING CYCLE PATHS

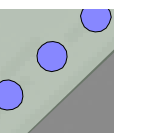

EXISTING OVERHEAD POWER LINES



EXISTING DITCH RETAINED

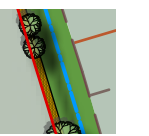

PROPOSED PUBLIC OPEN SPACE (POS)



PROPOSED AREAS OF MARSHY GRASSLAND



PROPOSED AREAS OF MEADOW GRASSLAND




RESTORATION OF BETTER NEUTRAL GRASSLAND




PROPOSED TREES




PROPOSED ORNAMENTAL HEDGEROWS AROUND PROPERTIES

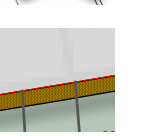


PROPOSED NATIVE HEDGEROWS

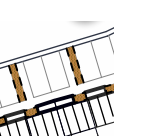


PROPOSED ORNAMENTAL SHRUBS AROUND PLOTS

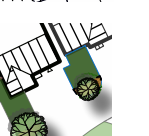

PROPOSED FRONT GARDENS PLOTS

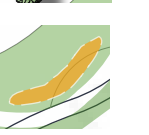

PROPOSED BULBS

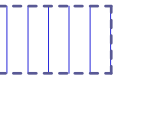

INDICATIVE LOCATION OF DRAINAGE EASEMENT




BOUNDARY TREATMENTS


BOUNDARY DIVIDING FENCE




BOUNDARY SCREEN FENCE

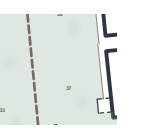

BOUNDARY SCREEN WALL

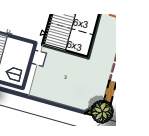

KNEE RAIL

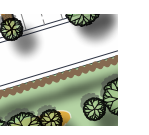

DENOTES AFFORDABLE HOUSING



POST AND RAIL FENCE



Rev	Date	Note
A	220317	Revision in line with layout Rev A
B	240317	Revisions in line MB comments.
C	170717	Revisions in line Revised planning layout LRW-2017-01B
D	241017	Revisions in line Revised planning layout LRW-2017-01C
E	311017	Revisions in line with drawing ENG-01 Rev A and MB comments
F	311017	Revisions in line with MB comments
G	020118	Revisions in line with planning layout LRW-2017-01E
H	160418	Revisions in line with planning layout LRW-2017-01F
I	180418	Revisions in line with MB comments
J	181218	Revisions in line with MB and Council comments
K	180219	Revisions in line with RA and Council comments
L	190219	Minor revision in line with RA comments

LUNDHILL ROAD, WOMBWELL - LANDSCAPE MASTERPLAN