
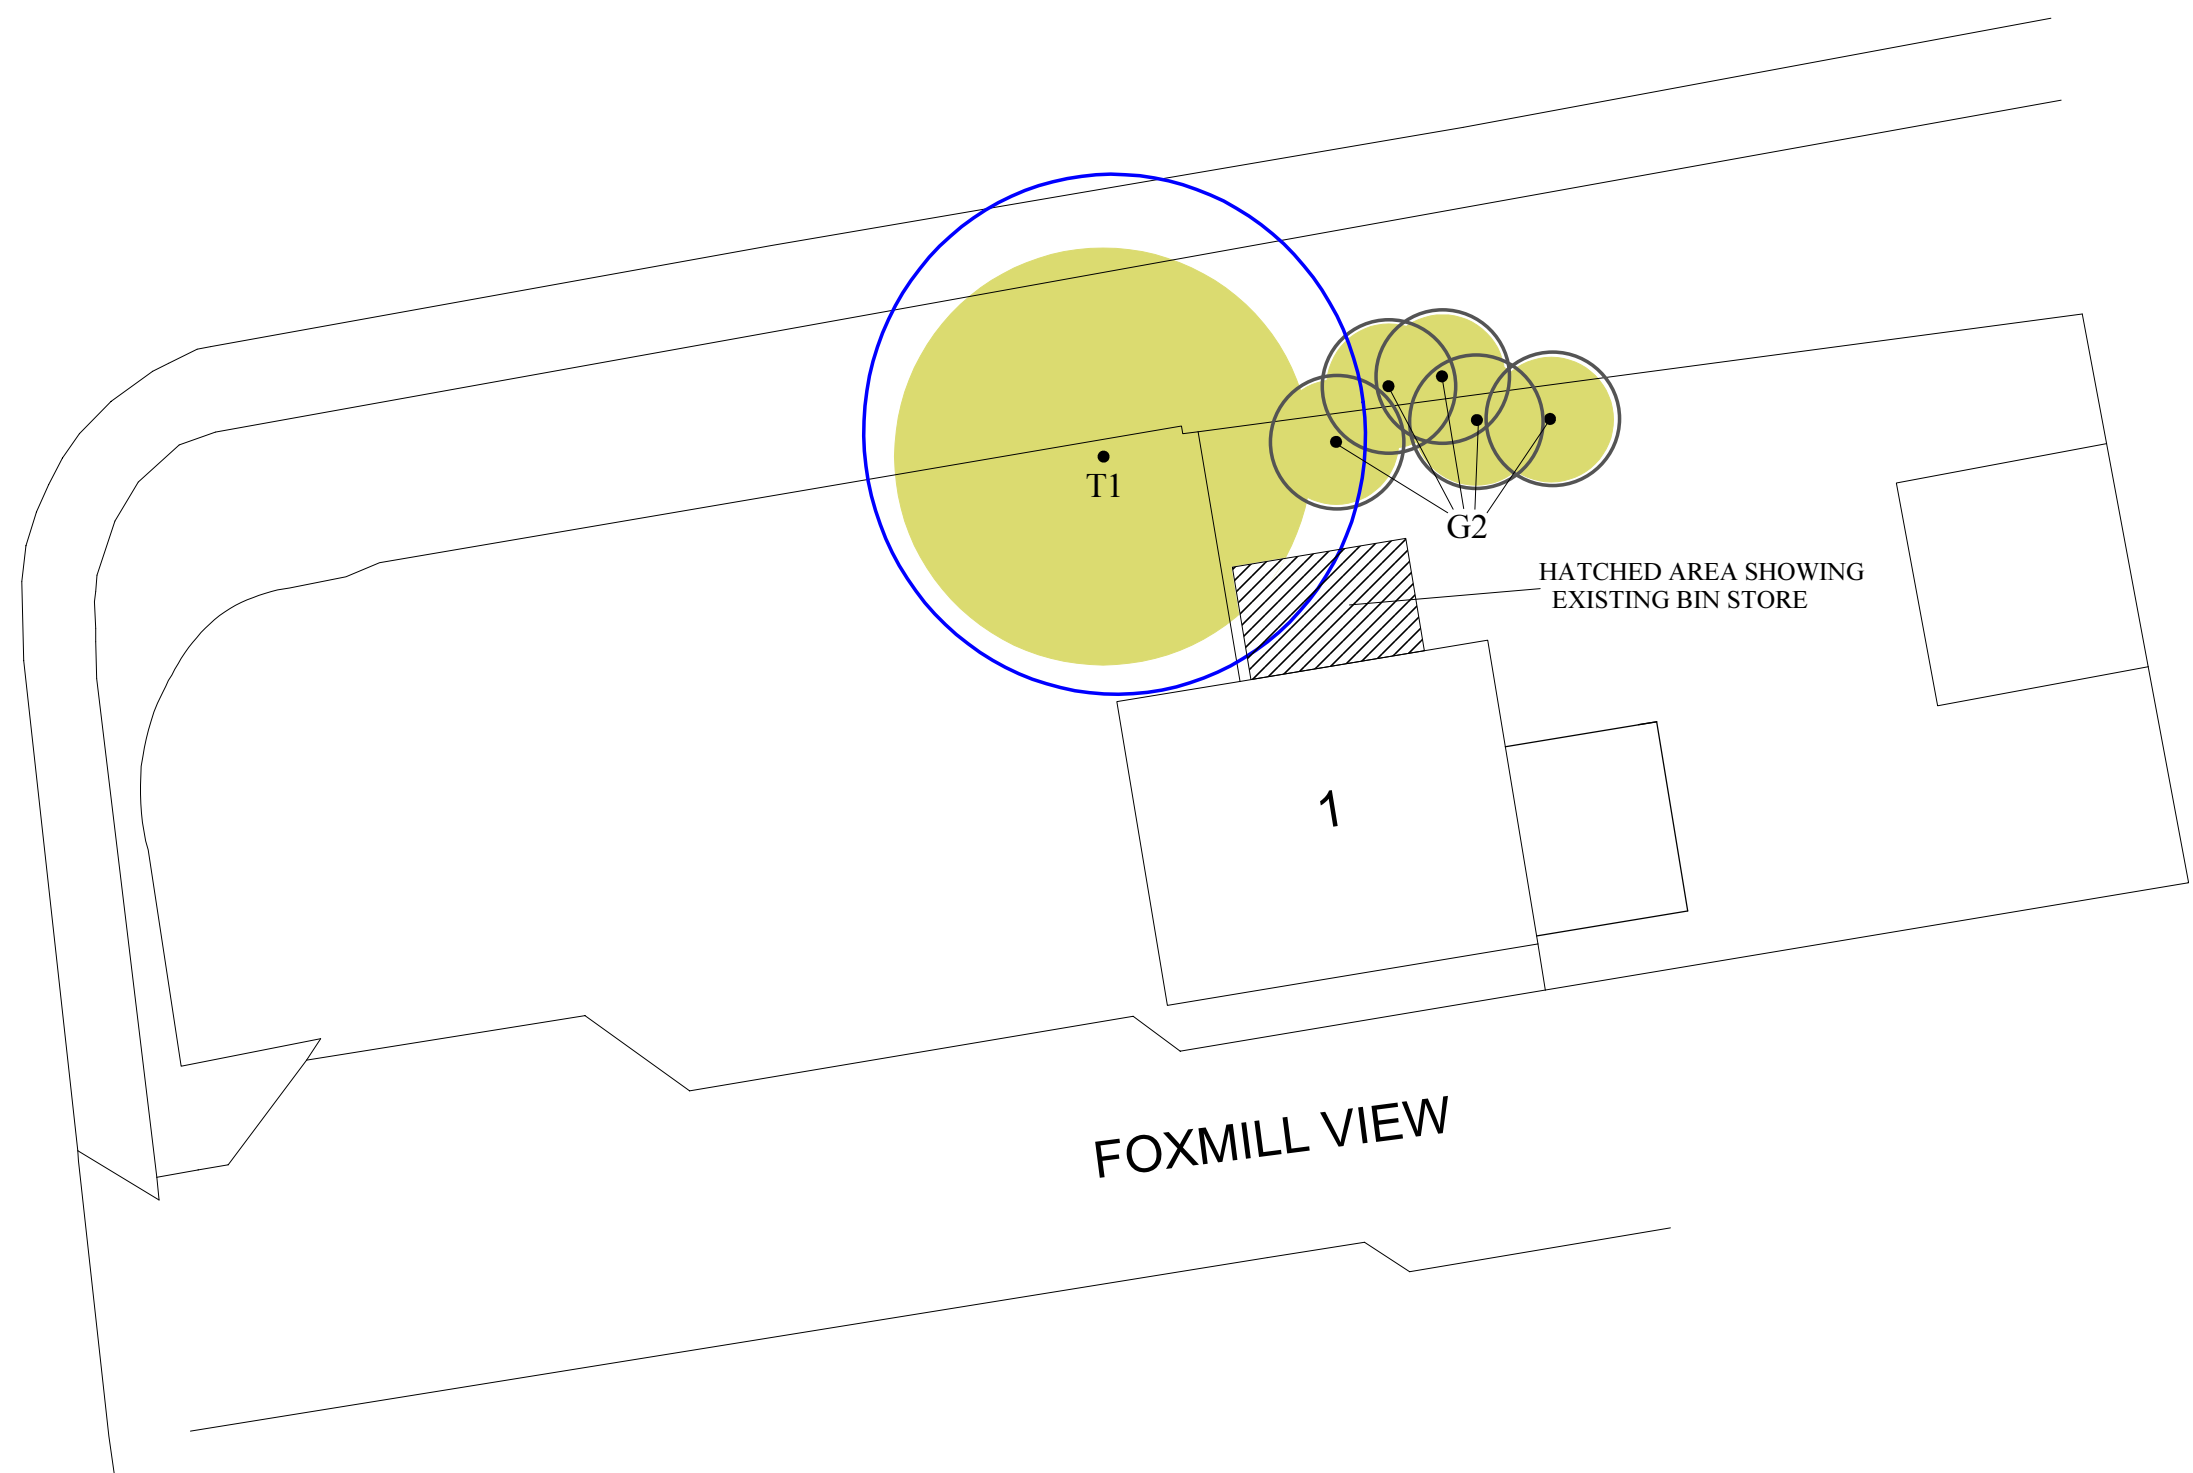


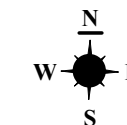


FOXMILL VIEW

HATCHED AREA SHOWING
EXISTING BIN STORE

T1

G2

1

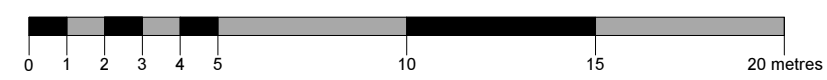

Root Protection Area: RPA

THE ROOT PROTECTION AREA (RPA) INDICATES THE LIKELY ROOTING ZONE OF A TREE. THE RPA SHOULD IDEALLY REMAIN UNDISTURBED IF A TREE IS TO BE RETAINED.

THE DEVELOPMENT PROPOSALS SHOULD THEREFORE BE DESIGNED TO AVOID THE RPA OF ANY TREE WHICH IS TO BE RETAINED.

IF IT IS NECESSARY FOR THE DEVELOPMENT TO ENCROACH INTO THE RPA OF A TREE WHICH IS TO BE RETAINED THEN SPECIALIST CONSTRUCTION TECHNIQUES AND MATERIALS MUST BE CONSIDERED.

Appendix 6: Tree Constraints Plan

ADDRESS: 1 Foxmill View, Millhouse Green,
Penistone, South Yorkshire, S36 9AB.
JCA REF: 12255/AJB.

SCALE : 1:200		PAPER SIZE : A3	
SURVEYED BY: AJB	DRAWN BY: AJB		APPROVED BY: PH

BRITISH STANDARD 5837:2012: 4.5 RETENTION CATEGORIES Detailed definitions of these categories are at Appendix 2 of our report. N.B. These categories do not necessarily represent or correspond to recommendations for action made in this report.	
	CATEGORY A: 'RETENTION MOST DESIRABLE'
	CATEGORY B: 'RETENTION DESIRABLE'
	CATEGORY C: 'TREE WHICH COULD BE RETAINED'
	CATEGORY U: 'TREE FOR REMOVAL'
	STEM OF TREE TO BE RETAINED
	STEM OF TREE TO BE REMOVED
	ROOT PROTECTION AREA

