



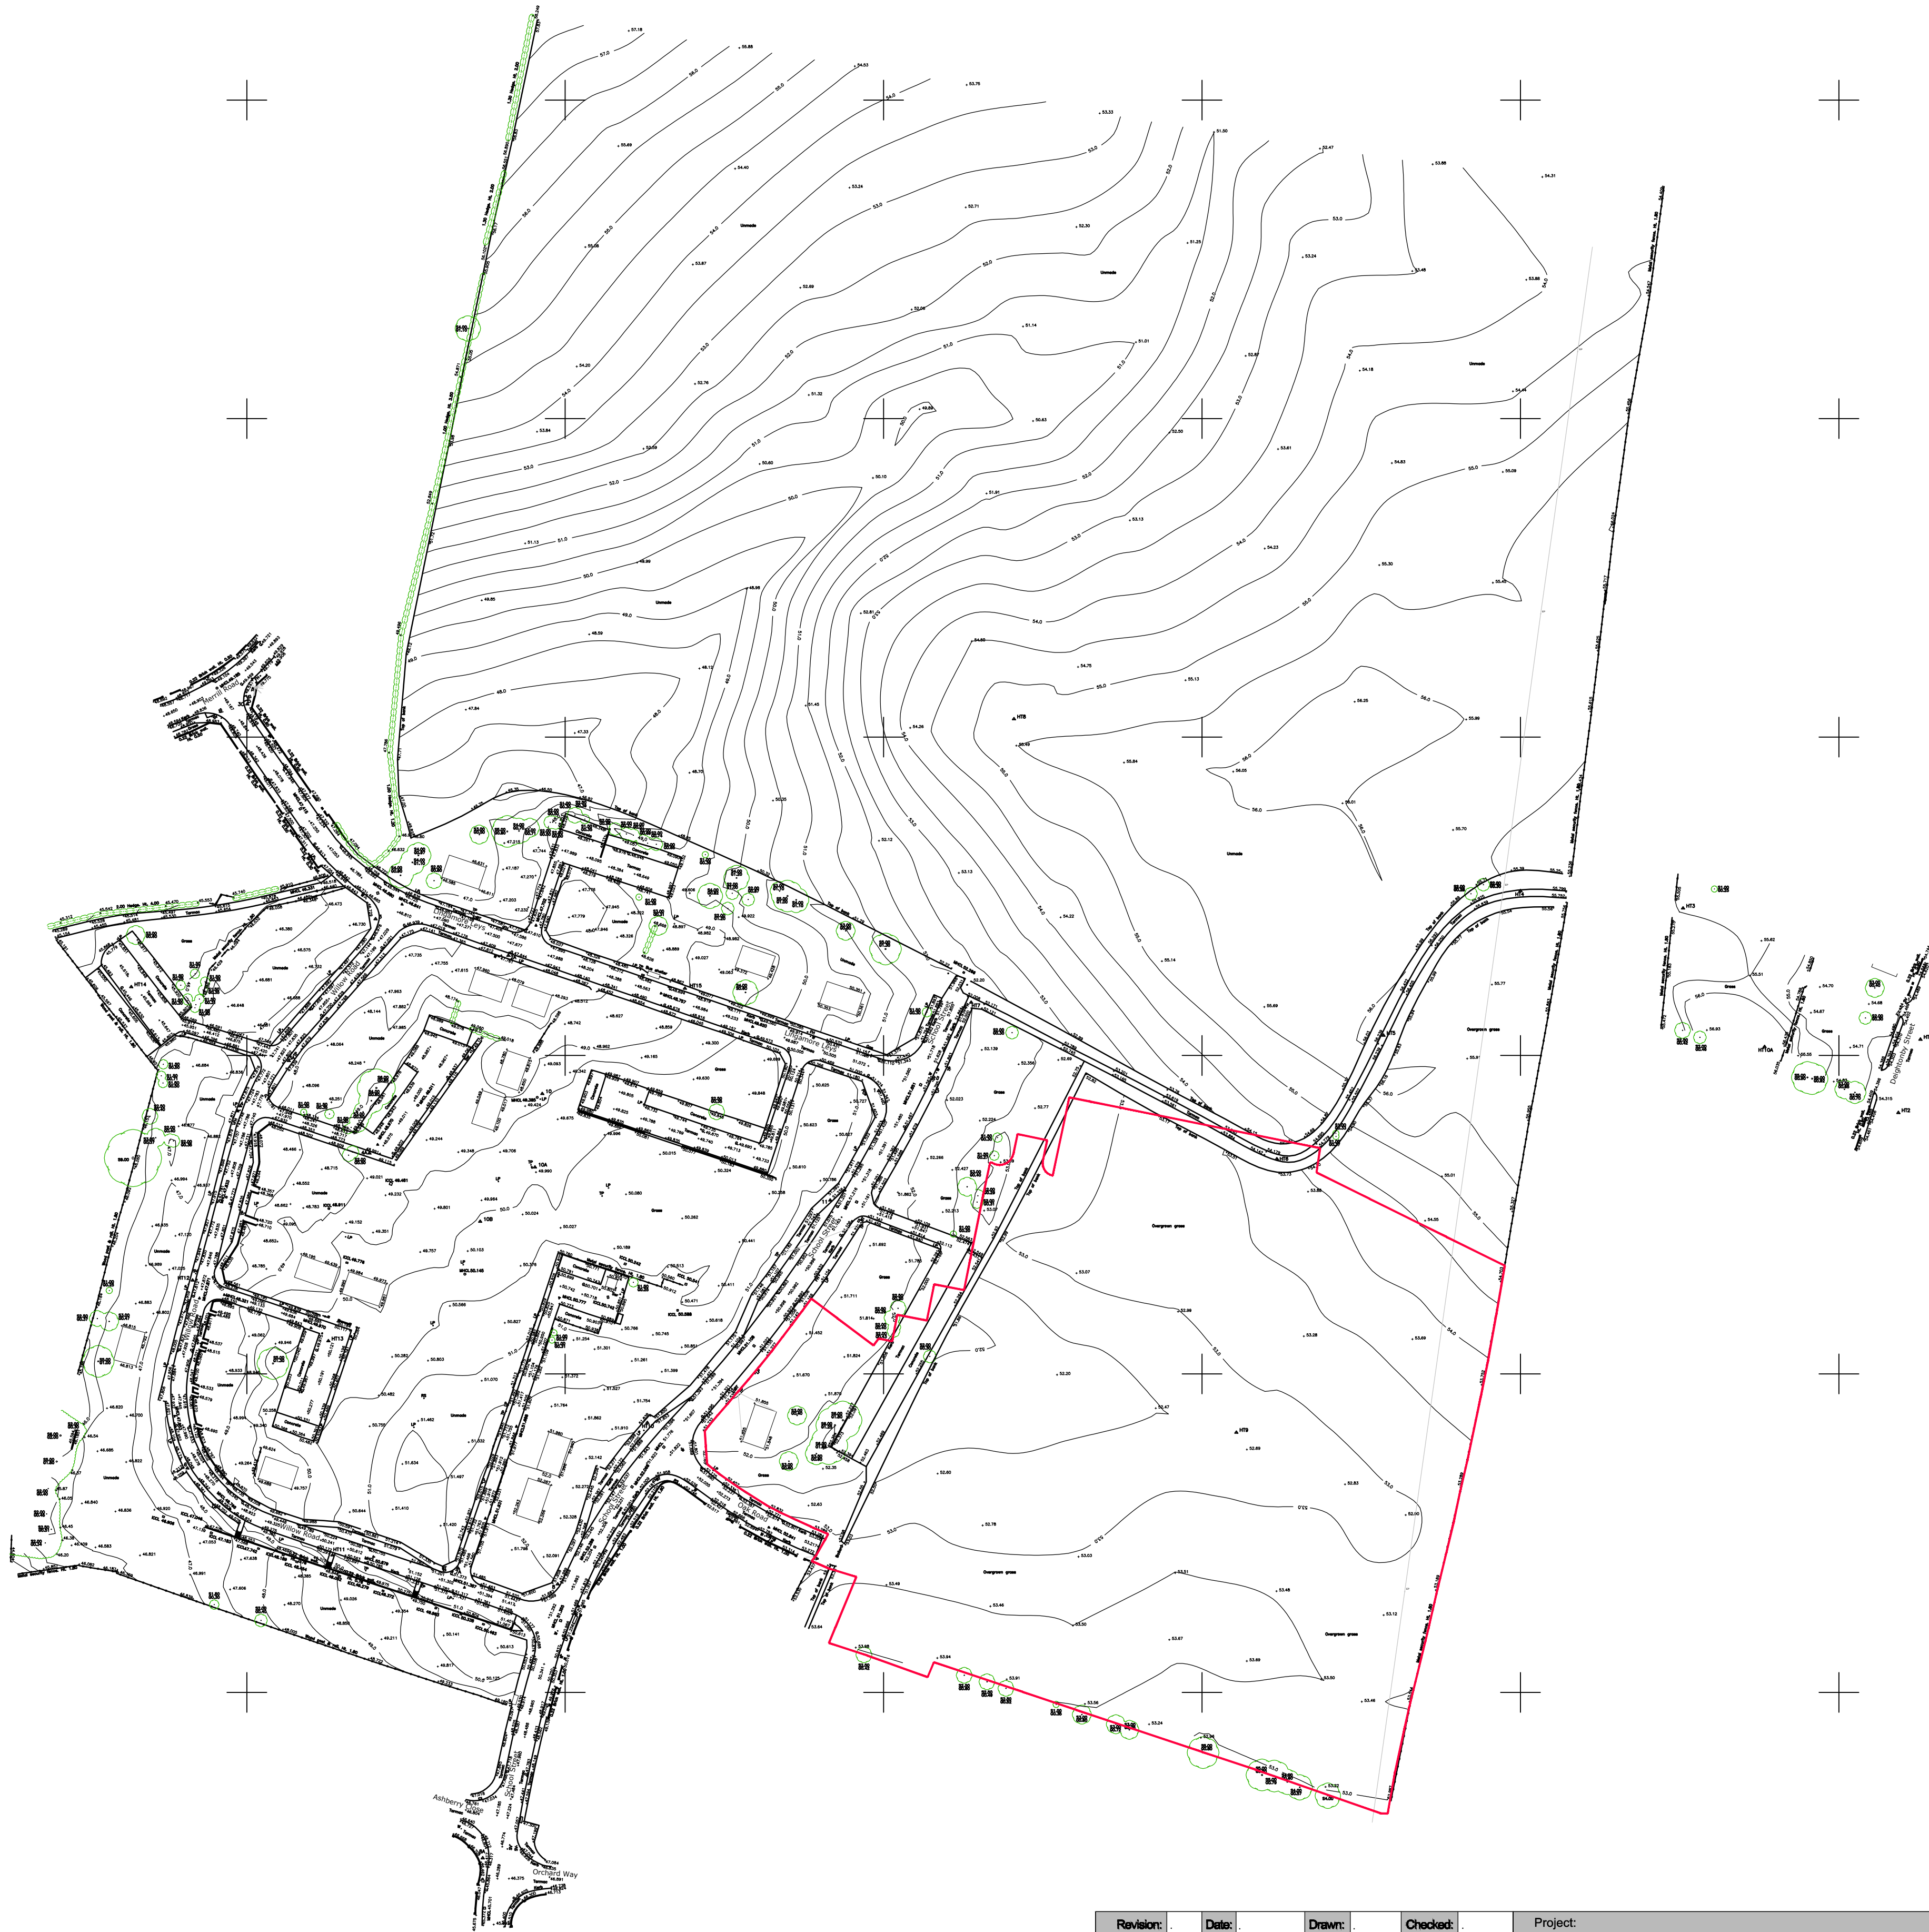

Station	Easting	Northing	Level
1	445798.465	406088.886	51.331
3	445640.442	406142.865	46.884
4	445597.910	406084.131	47.855
6	445581.340	405970.433	48.227
8	445697.641	405934.032	51.955
10	445692.801	406088.004	49.408
11	445783.217	406054.557	51.299
10A	445690.493	406064.943	49.920
10B	445673.290	406047.871	50.020
2A	445682.137	406131.387	47.804
3A	445613.184	406098.358	47.909
3C	445600.132	406210.323	49.154
4A	445638.491	406069.305	49.089
7A	445666.363	405938.971	51.426
8A	445674.079	405847.994	46.544
HT1	446125.619	406105.061	54.475
HT2	446118.678	406082.038	54.379
HT3	446051.067	406146.234	55.595
HT4	446000.001	406151.692	55.820
HT5	445956.977	406106.327	56.319
HT6	445923.494	406067.531	54.233
HT7	445827.495	406116.685	52.032
HT8	445840.932	406205.672	55.408
HT9	445910.784	405981.651	52.791
HT10	445725.784	405984.723	51.885
HT11	445626.873	405943.116	50.418
HT12	445582.980	406029.423	47.921
HT13	445625.618	406010.365	50.042
HT14	445563.705	406121.564	45.591
HT15	445737.590	406121.056	48.976
HT10A	446076.676	406102.755	56.773

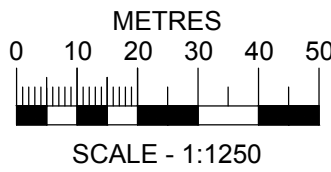

HAYCOCK & TODD
LAND SURVEY CONSULTANTS ARCHITECTURAL SURVEYORS
The Hollies - 43 Church Street, Royston, Barnsley, S71 4DU
T : 012265 70963/0 F : 012265 70963/1
E : info@land-surveying.co.uk W : land-surveying.co.uk

Surveyed by SH	Date of Survey September 2009
Drawn by SH	
Datum	S7165
Related to previous survey.	
LEGEND Manhole shown thus Inverted Cover Landscape Only Landscape Boundary Post Boundary Post Road Traffic Sign Traffic Light British Telecom Cable Intersection Safety Line Shedding Water Shedding Gas Unknown Stop	 Spot Level Path Line Fence Line Hedge Line Contours 5m Interval Contours 1m Interval Tree Symbol Cover Level Invert Level Foul Drain Surface Water Unknown Service Survey Station

Revision: Date: Drawn: Checked:	Project: PROPOSED RESIDENTIAL DEVELOPMENT REEMA DEVELOPMENT THURNSCOE	TOPOGRAPHICAL SURVEY SHOWING SITE 1 BOUNDARY	Watson Batty Architects Limited Shires House, Shires Road Guiseley, Leeds LS20 8EU T: 01943 876 665 F: 01943 882 300 E: enquires@watsonbatty.com W: www.watsonbatty.com		Copyright © Watson Batty Architects Limited	
	Client: KEEPMOAT PLC	Drawing No: 3835 - RM1 - 006 Date: 12/10/09 Scale: 1:1250 @ A1 Drawn: K.N.S. Checked: CAD Ref: P:3835-04/CAD/Drawings/Survey Note: Do not scale from this drawing. All dimensions to be checked on-site.				

redefining space ■ delivering the vision