




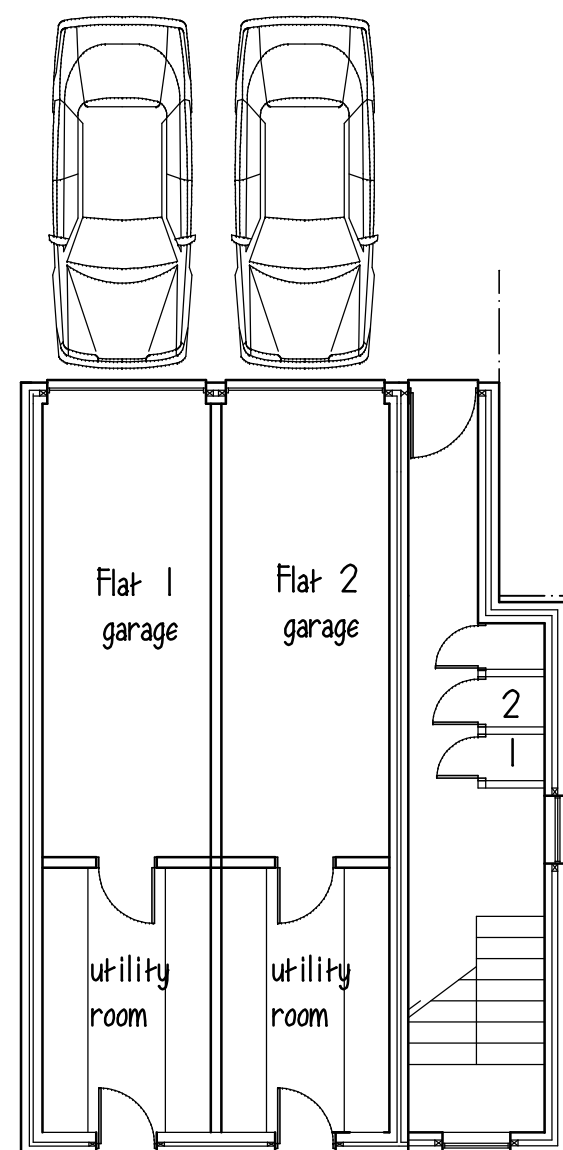


GROUND FLOOR

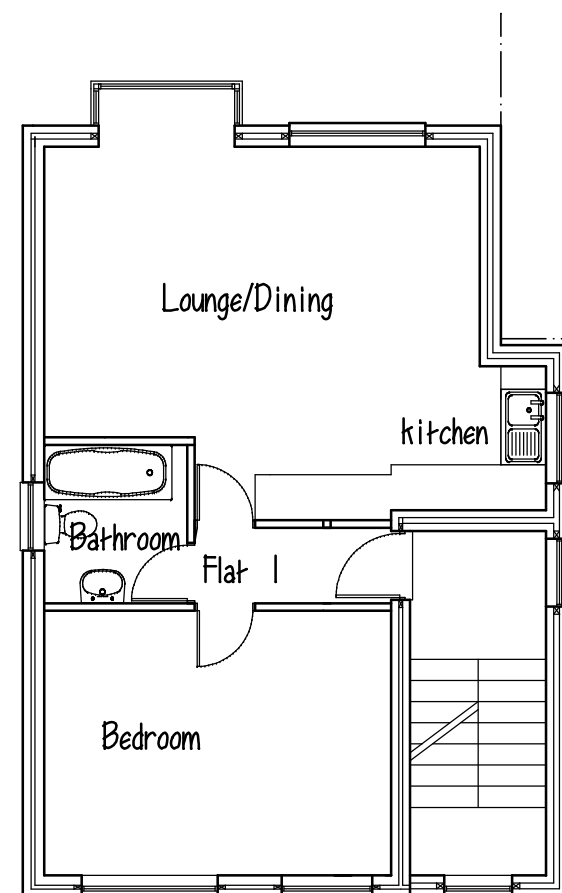

FIRST FLOOR

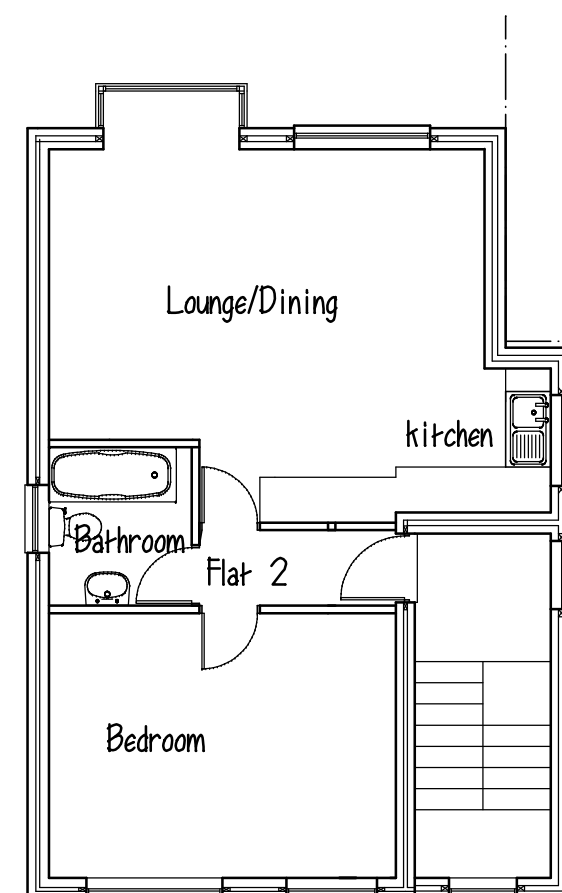


SECOND FLOOR

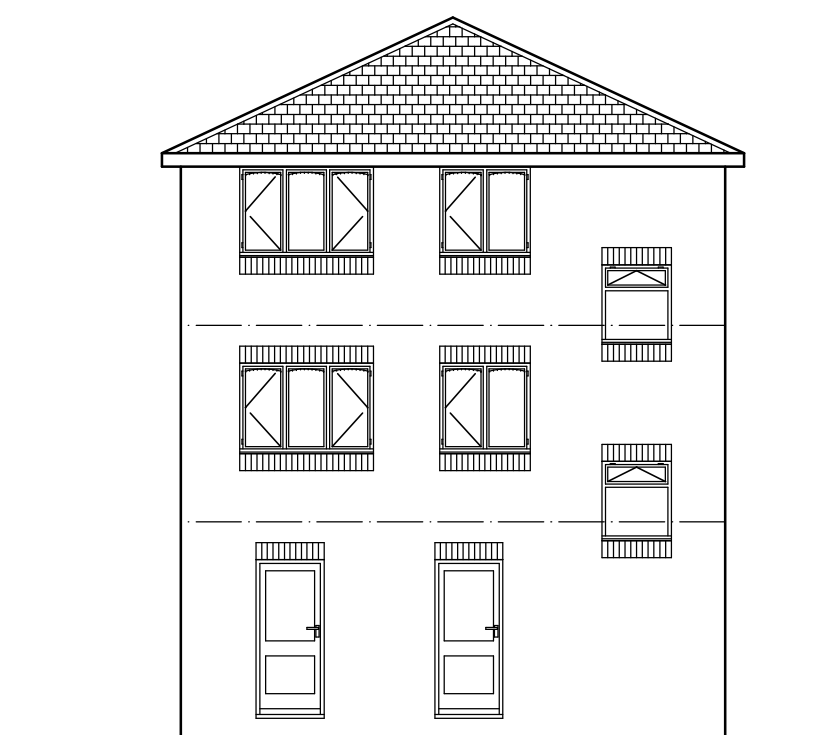


REAR ELEVATION


ROOF - concrete interlocking tiles
WALLS - brick with hung tiles to bay window
DOORS & WINDOWS - white Upvc

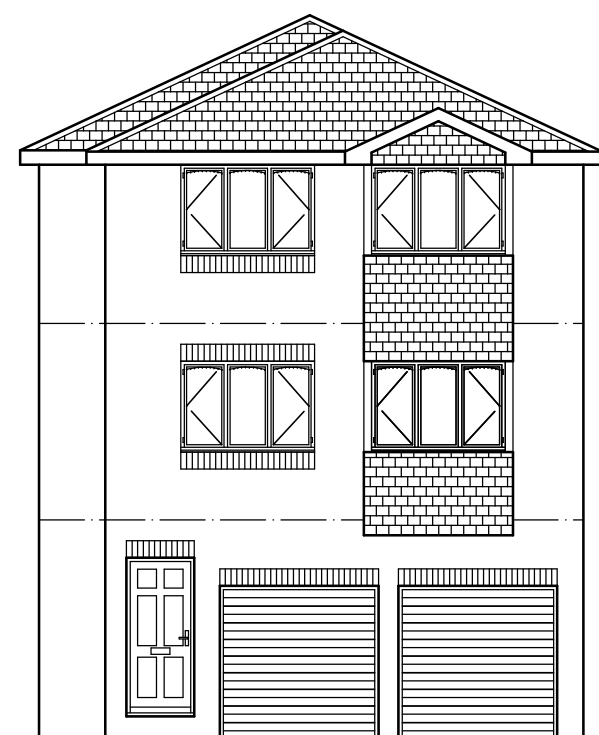

FRONT ELEVATION

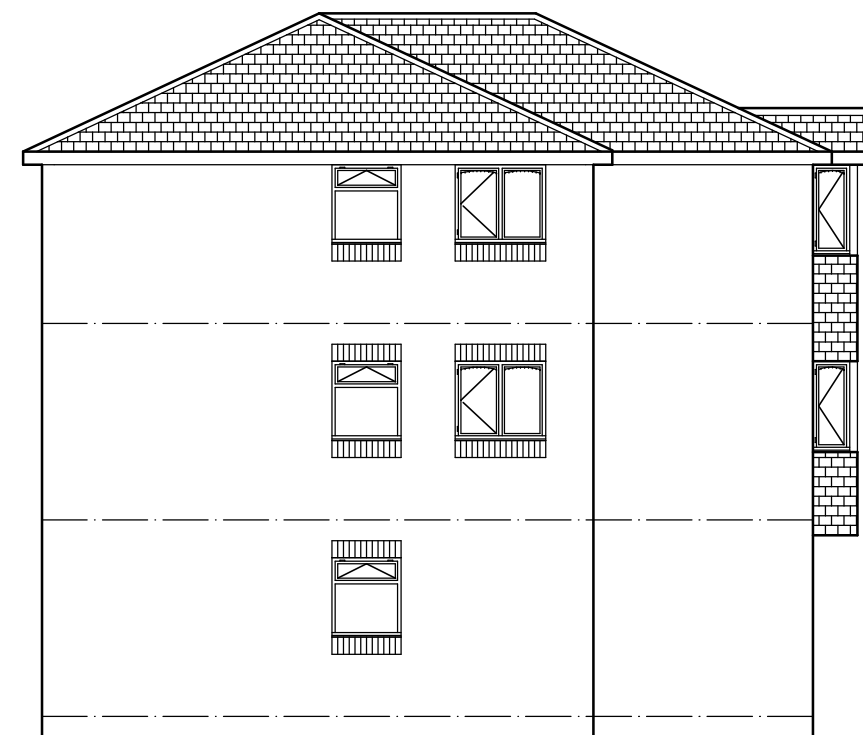

SIDE ELEVATION

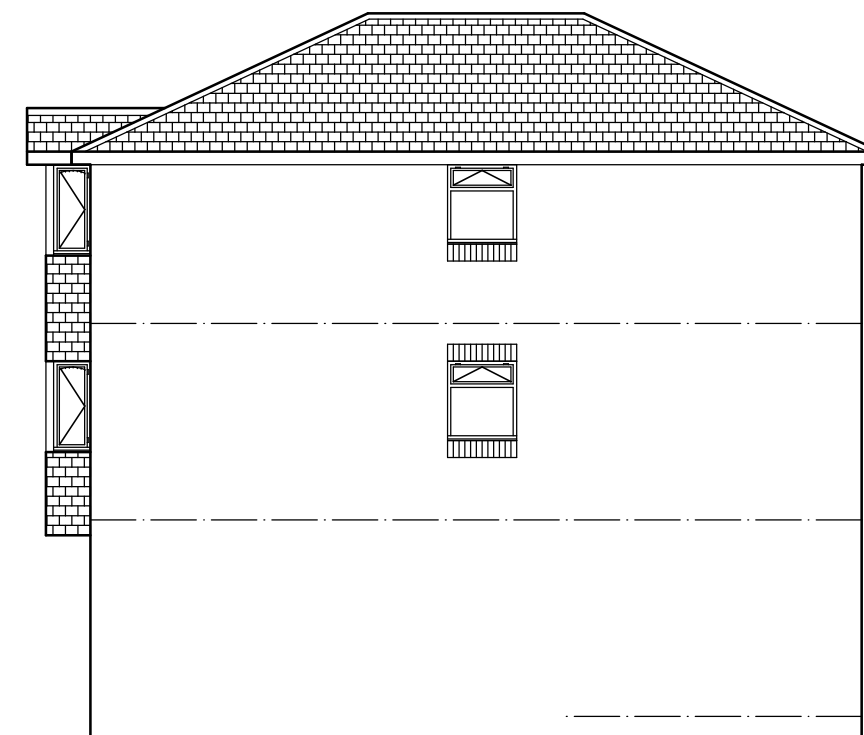

SIDE ELEVATION

Mr A. KERSHAW

PROPOSED 2 No FLATS
WITH INTEGRAL GARAGES
ADJ, HOSPICE SHOP
SCHOOL STREET, STAIRFOOT

PLANS & ELEVATIONS

1:100@A2 MAR. 12 Rev B

Peter Thompson
"Linwood"
Barnsley Road
Dodworth
Barnsley S75 3JR
e-mail peter-thompson@hotmail.co.uk
M.C.I.A.T.
t&f. 01226 201391
m. 07973251730