

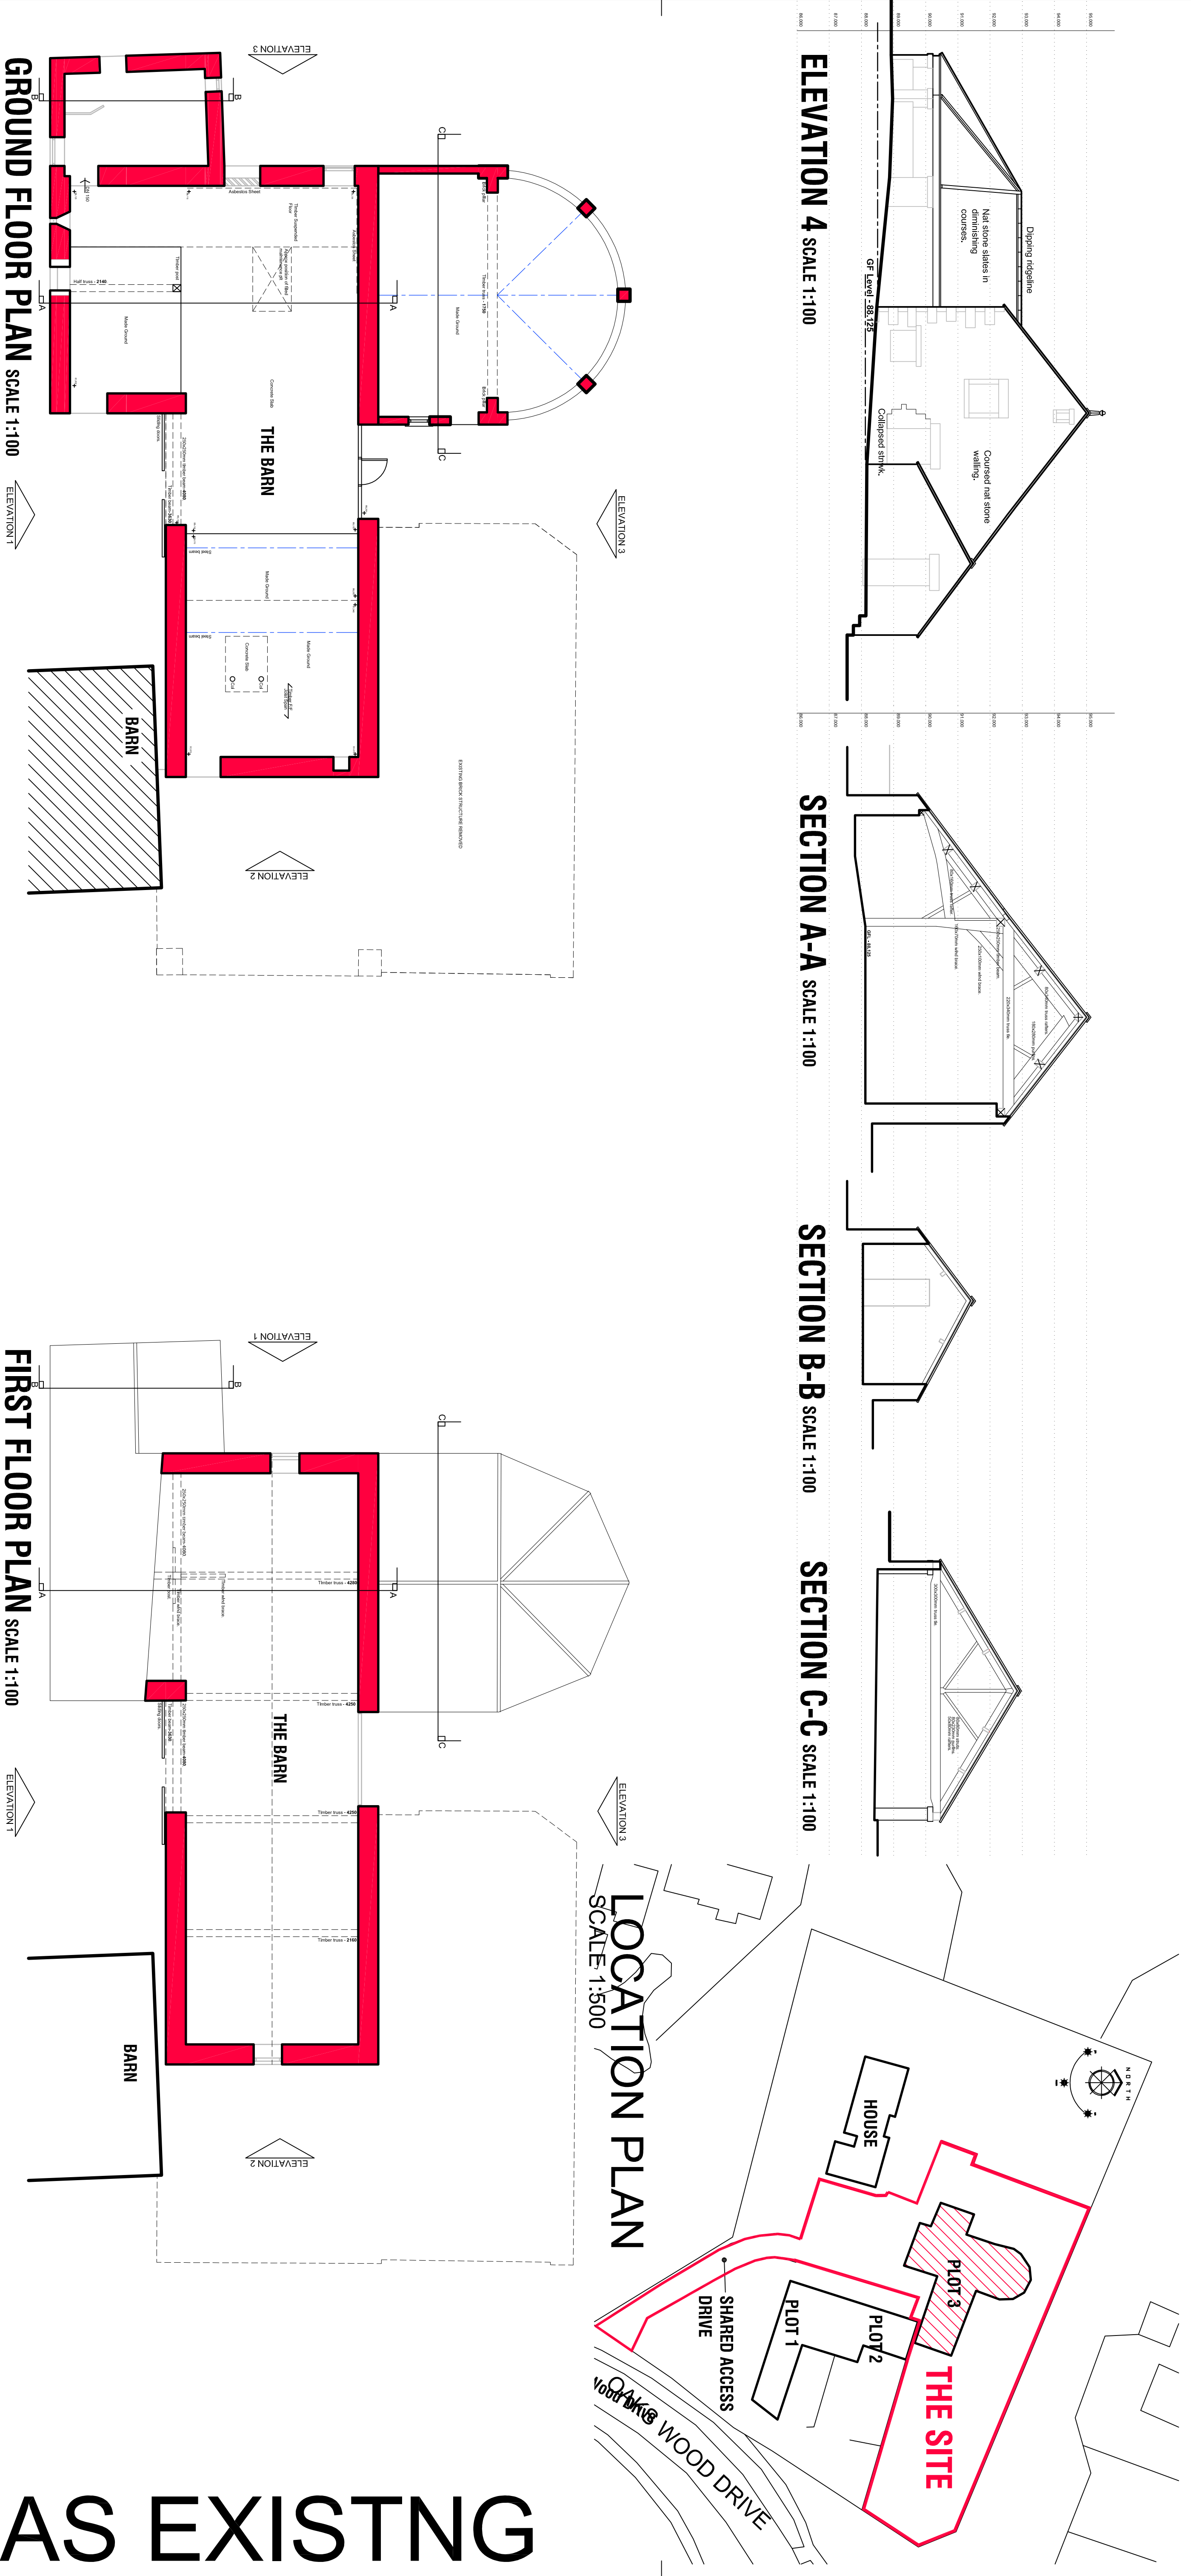


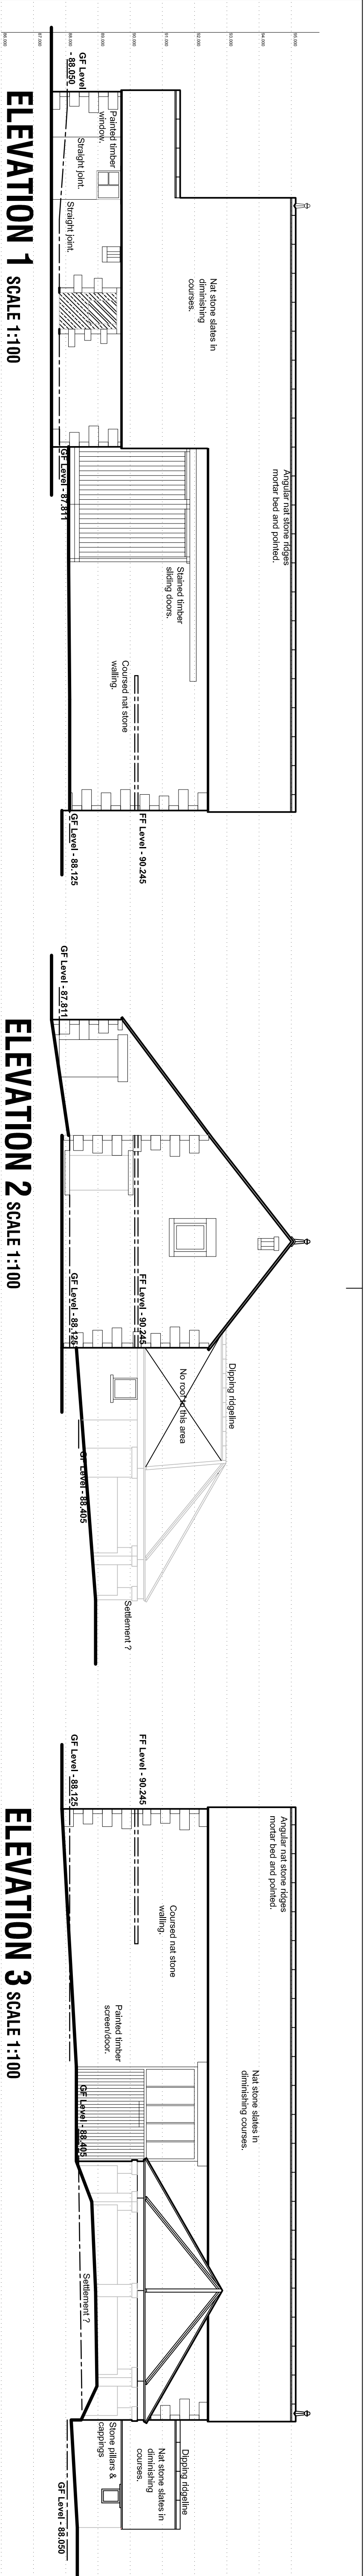

AS EXISTING

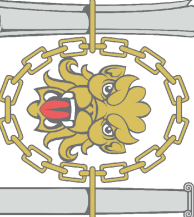

1. THE DRAWING AND THE CONTRACTS AND PARTS HEREIN ARE THE PROPERTY OF NYP ARCHITECTURAL SERVICES LTD. AND SHALL BE USED OR REPRODUCED ONLY UNDER CONTRACT.

2. CONTRACTORS AND SUB-CONTRACTORS MUST CHECK AND ASSESS ALL DIMENSIONS BEFORE PREPARING SHOP DRAWINGS OR COMMENCING WORK ON SITE.

3. CONTRACTORS ARE RESPONSIBLE FOR INFORMING THE DESIGNER OF ANY DISCREPANCY, DISCREPANCY ON THIS DRAWING OR BETWEEN THE DRAWING AND THE EXISTING CONDITIONS OF THE SITE, BEFORE THE START OF WORK OR BEFORE COMMENCING WORK ON THE STANDARD FORM OF CONTRACT IN RESPECT OF THE WORK.

4. WRITTEN DIMENSIONS ONLY ARE TO BE USED FROM THIS DRAWING, IF IN ANY DOUBT ASK FOR CLARIFICATION.

Revisions:

Date	Suffix	Description
27-06-2016	A	REDLINE AMENDED

NYP ARCHITECTURAL SERVICES
The Grove, High Street, Osbourn, Banbury, S15 3AG. Tel: 01226 200895 E-mail: sales@nyp.co.uk / info@nyp.co.uk

Project: **PLOT 3 OAKS FARM**
OAKS WOOD DRIVE
DARTON, BANBURY

Client: **MR P LISTER**

Drawing Title: **PLANS, SECTION & ELEVATIONS**
AS EXISTING

Date: **APRIL 2016**
Ref: **02/31**

Scale: **AS INDICATED**
Dwg. No: **PLOT 1**

Rev: **A**