


EXISTING BUILDING

BRICK WALL

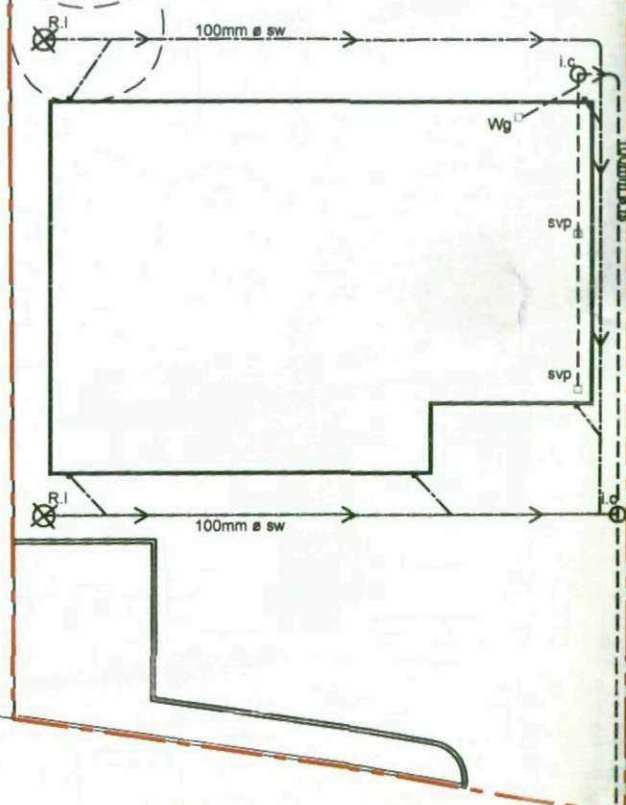

Foul and surface water drains to run separately around the building and connected on site before joining combined sewer in Pinfold Lane.

All drainage and connections to be approved by Yorkshire Water prior to development commencing.

PINFOLD LANE

DRAINAGE PLAN (1:200 @A3)

RO/03 - Drainage Plan
PROPOSED DETACHED
RESIDENTIAL DWELLING

PINFOLD LANE

ROYSTON