

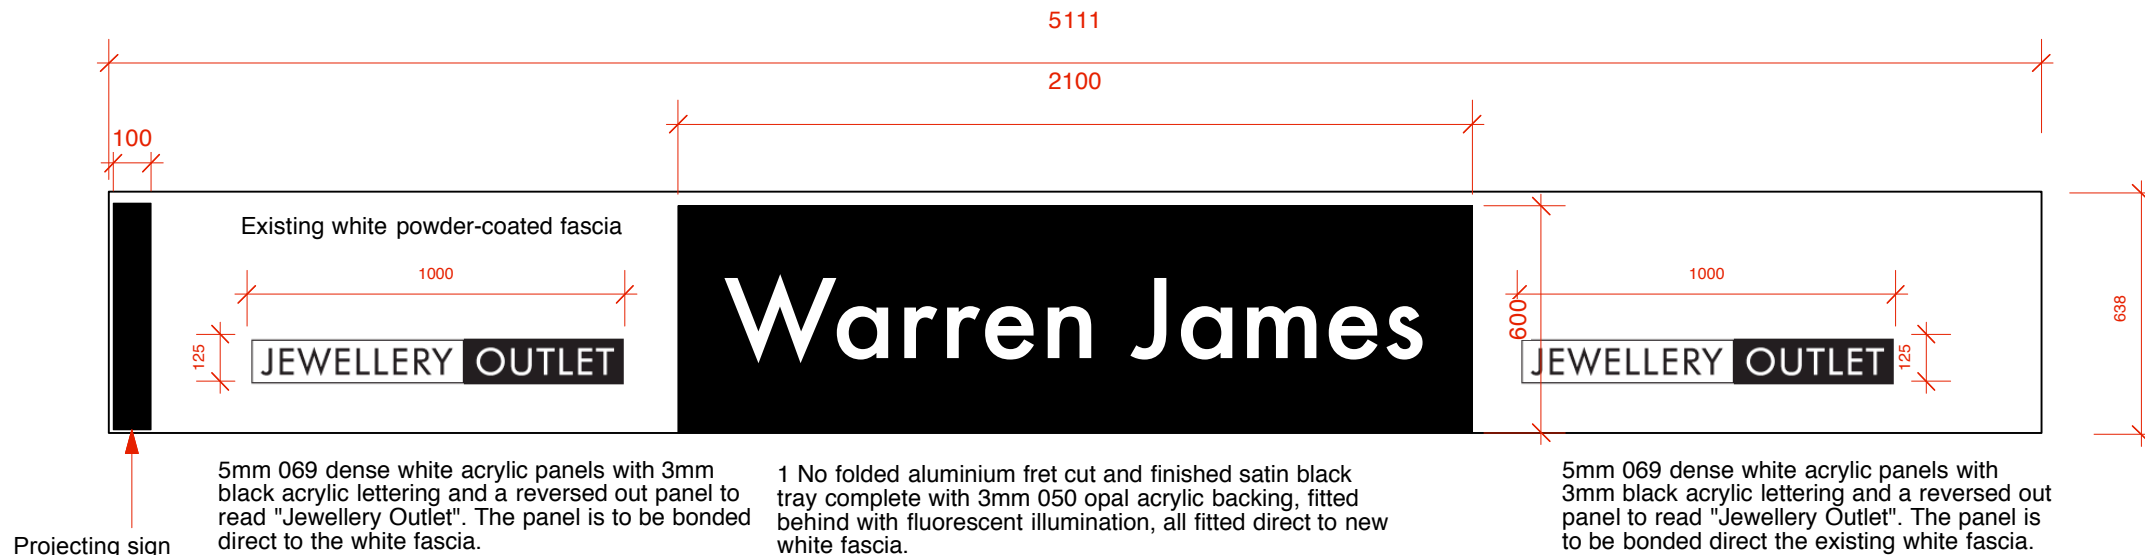


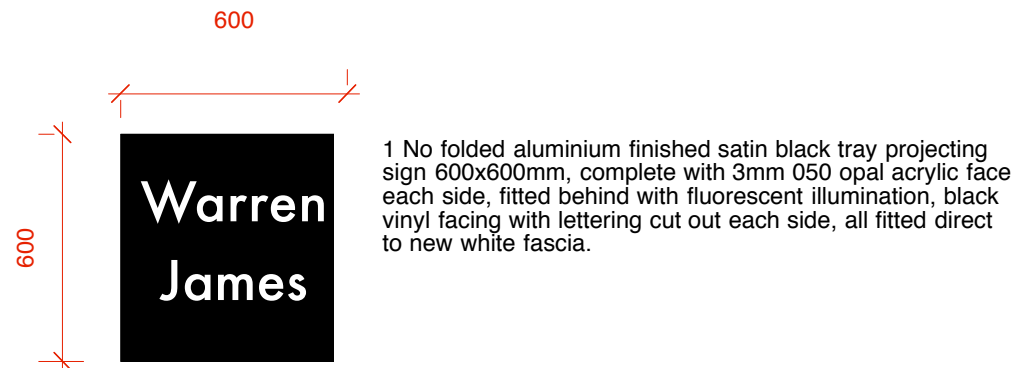

SIGN ELEVATION

SIGN SECTION

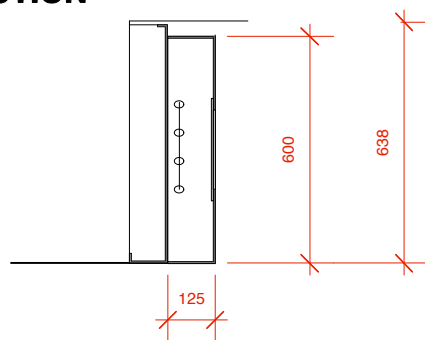

**CRAIG
FOSTER
ARCHITECTS**

scale bar @A4



Warren James, 44 Cheapside, Barnsley.

date 01.05.2013

Craig Foster Architects, 24 Queen Avenue, Liverpool, L2 4TZ
Tel 0151 2360234, mail@craigfosterarchitects.co.uk

Sign Details
scale 1:20@A4

12201(5)003