
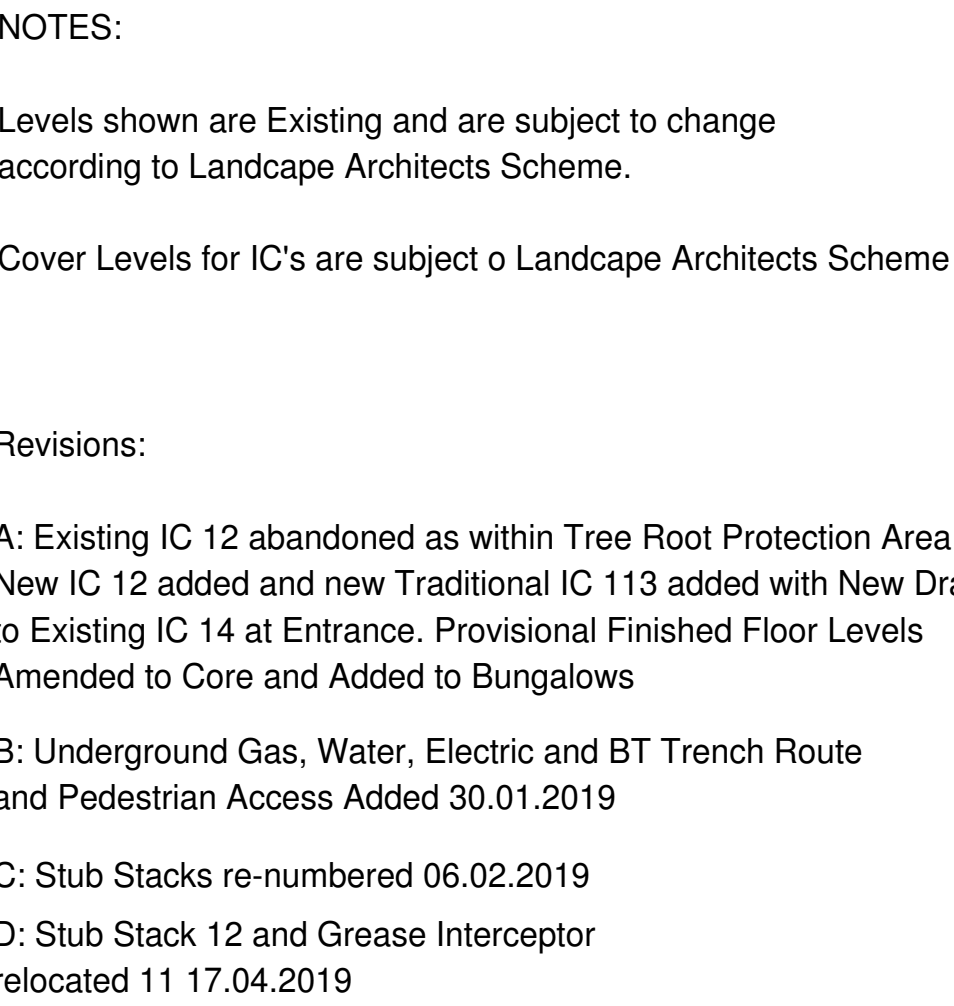


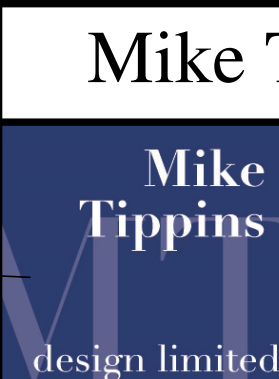

IC NO.	TYPE	COVER LEVEL	INVERT LEVEL	NOTES
IC 01	R12/352A	TBA	85.315	
IC 02	R12/401A	TBA	85.190	
IC 03	R12/352B	TBA	85.367	Bottom Outlet Drop to Below
IC 04	R12/401A	TBA	84.980	
IC 05	R12/401A	TBA	84.868	
IC 06	R12/401A	TBA	84.708	
IC 07	R12/401A	TBA	84.558	
IC 08	R12/401A	TBA	84.800	
IC 09	R12/401A	TBA	84.600	
IC 10	R12/401A	TBA	84.490	
IC 11	R12/401A	TBA	84.235	
IC 12	R12/401A	TBA	84.140	
IC 13	R12/401A	TBA	84.050	
IC 13	EXTG	84.950	UNKNOWN	

		Mike Tippins Design Ltd. Chartered Architects 5 Maney Hill Road, Sutton Coldfield, West Midlands. B72 1JJ tel:0121 321 2058 fax:0121 321 3639 email:admin@mike Tippins design.co.uk	
client		Ariya Neuro Care	
project		70 Vernon Road, Worsborough, Barnsley S70 5BE	
title		Site Drainage Plan as Proposed	
scale	1:100@A1	date	02.11.2018
drawn	MT		
drg. no.		revision	
2004 L(90)03		D	