




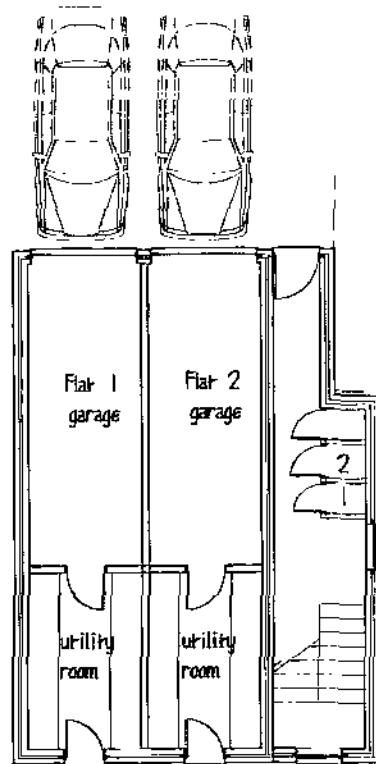


GROUND FLOOR

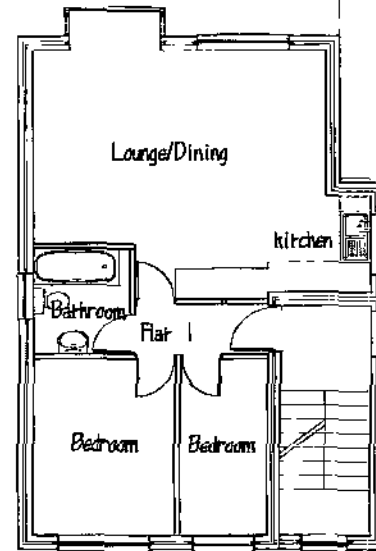

FIRST FLOOR

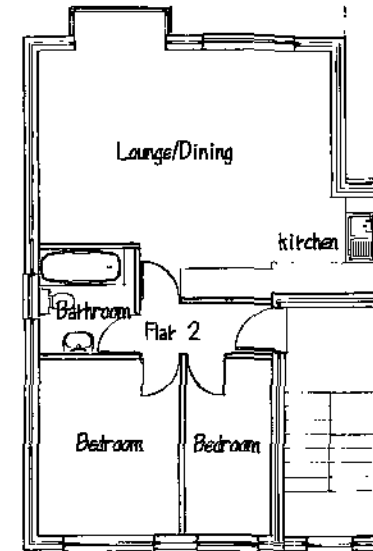


SECOND FLOOR

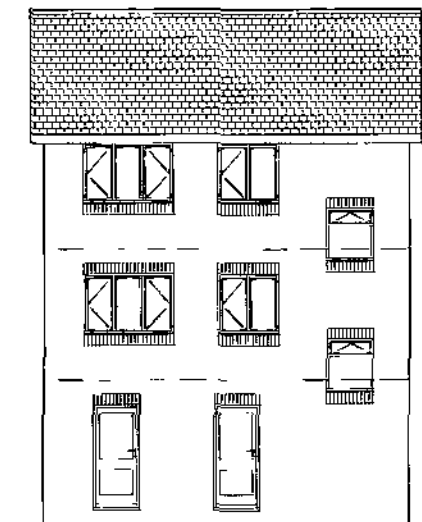


REAR ELEVATION


ROOF - concrete interlocking tiles
 WALLS - brick with hung tiles to bay window
 DOORS & WINDOWS - white Upvc

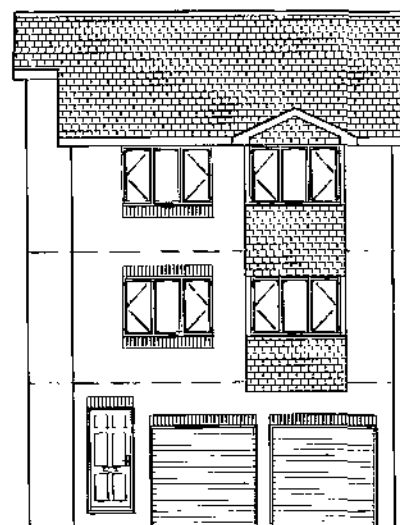

FRONT ELEVATION

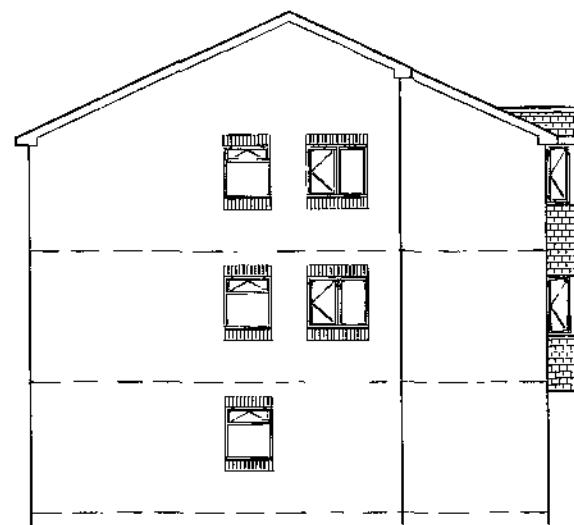

SIDE ELEVATION

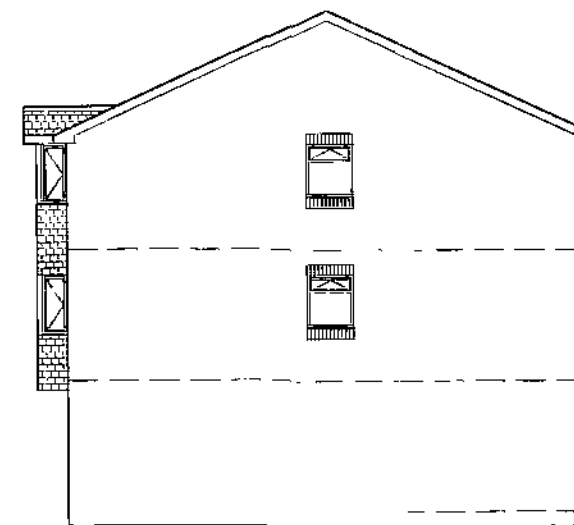

SIDE ELEVATION

Mr A. KERSHAW
 PROPOSED 2 No FLATS
 WITH INTEGRAL GARAGES
 ADJ. HOSPICE SHOP
 SCHOOL STREET, STAIRFOOT
 PLANS & ELEVATIONS
 1:100@A2 MAR. 12
 Peter Thompson
 "Linwood"
 Barnsley Road
 Dodworth
 Barnsley S75 3JR
 e-mail peter.thompson@hotmail.co.uk
 ref. 01226 201391
 m. 07973251730
 M.C.I.A.T.