

astley.

Delivering creative brand environments
through signage, print and digital solutions

+well Pharmacy

Client:
Well Pharmacy

Full Address:
2 Snape Hill Rd,
Darfield,
Barnsley
S73 9JU

Title:
External & Internal Signage

Date:
14.09.26

Drg by:
MR


Drawing Ref:
G_94312_C

Visual Status:
Approved

Revisions

Rev	Description	Date
-	Initial issue	16.07.26
A	Item 6 & 7 size confirmed	17.08.26
B	Remove consultation room vinyl	24.08.26
C	Added in OS Map and sign location	14.09.26



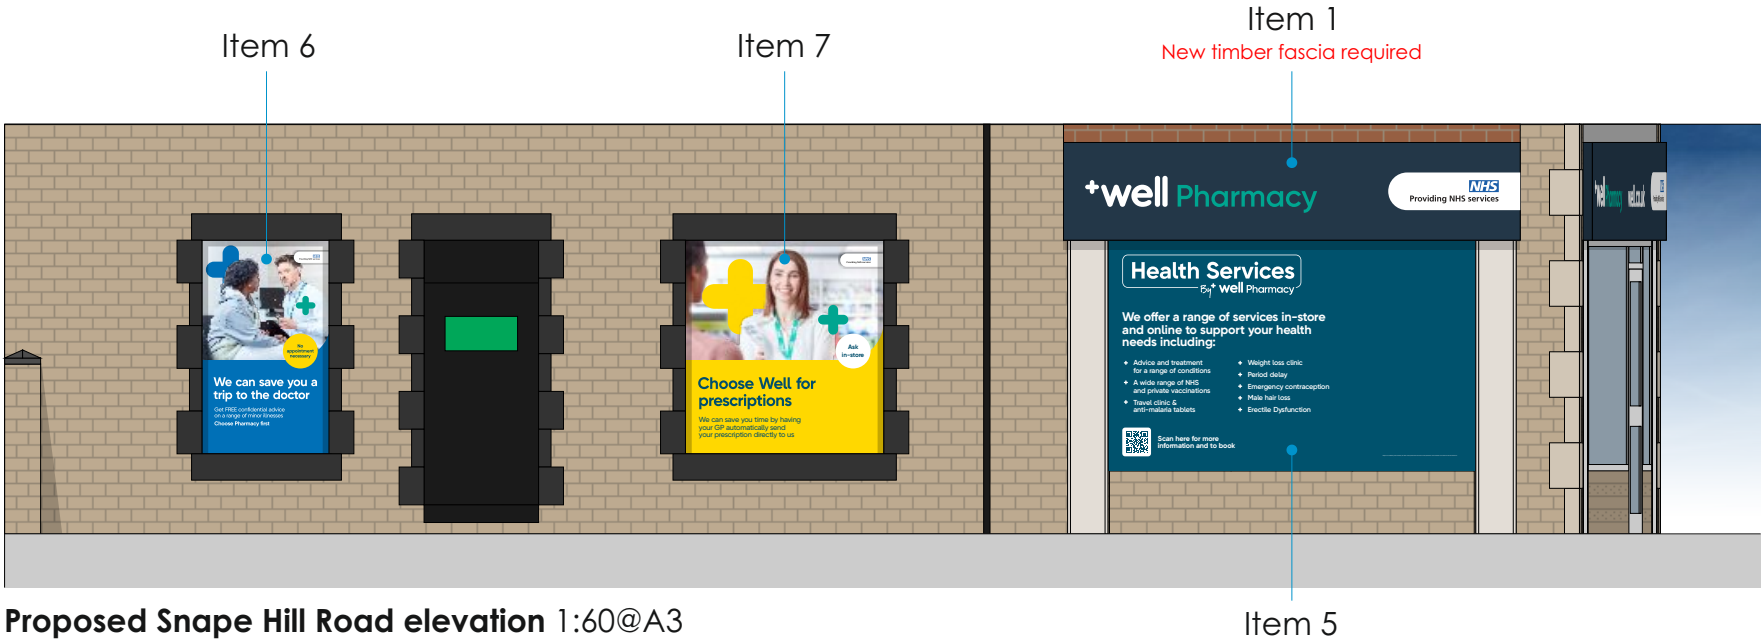


Items 1 & 2 specification

PMS 3268 C


RAL 5008

050 acrylic/white vinyl

C99 M50 Y0 K0

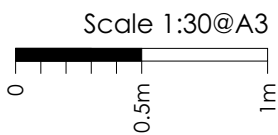

Item 1 face view 1:30@A3 Qty 1no


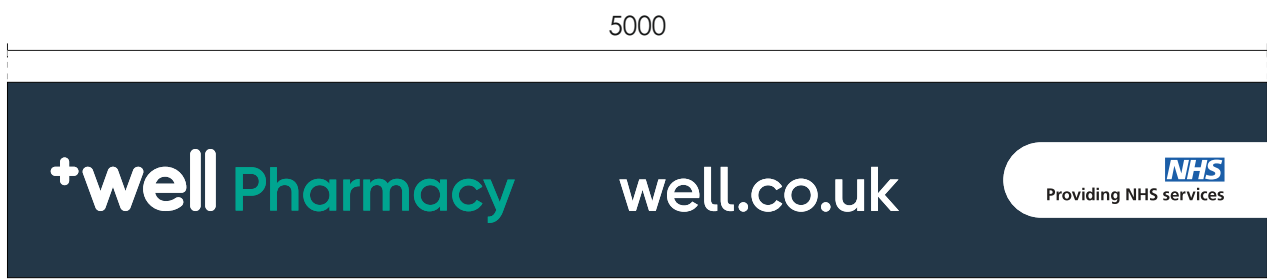


Item 2 face view 1:30@A3 Qty 1no


Items 1 & 2 specification
New internally illuminated fascia. See next page for specification details.

Sign static face illumination.
Illumination levels less than 300cd/m2
Height FFFL to bottom - 2330mm


New timber fascia required for item 1. Existing is in poor condition.

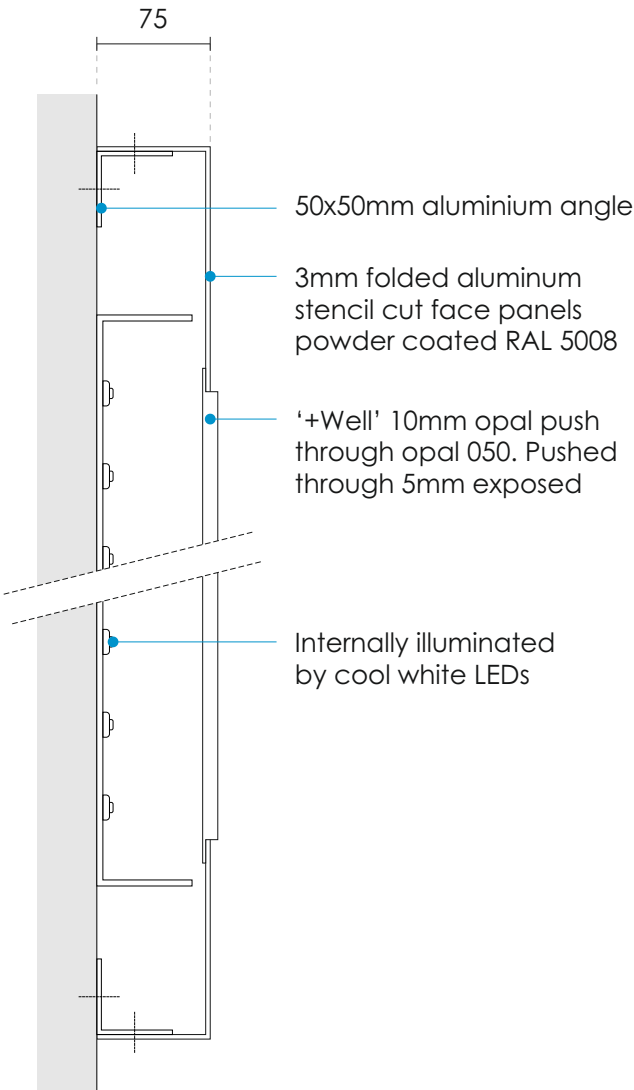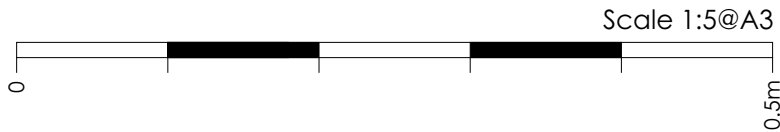

'+well' section
1:5@A3

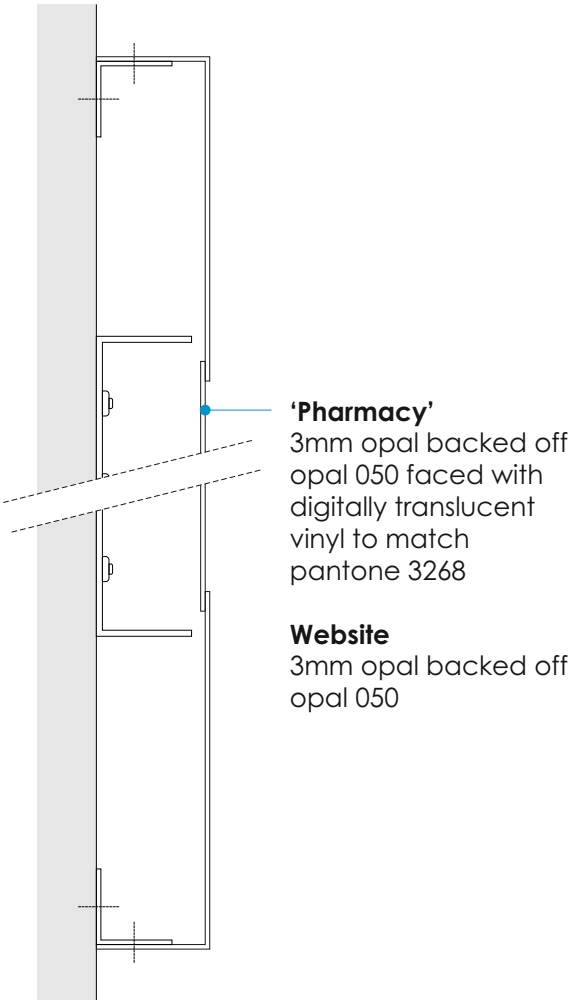

'Pharmacy' / website section
1:5@A3


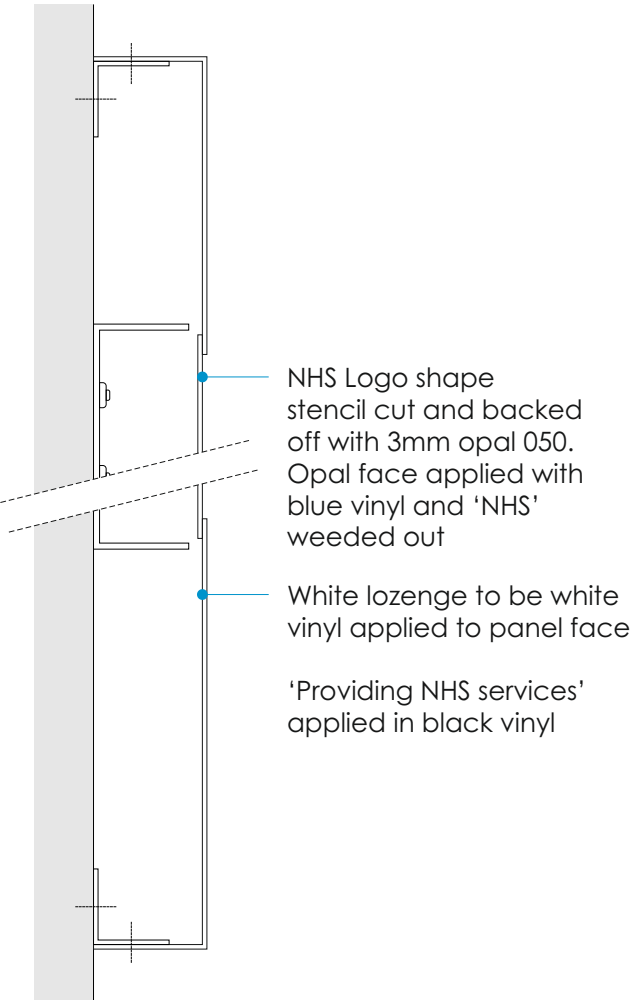


Section
1:5@A3

Item 3 specification

PMS 3268 C

RAL 5008

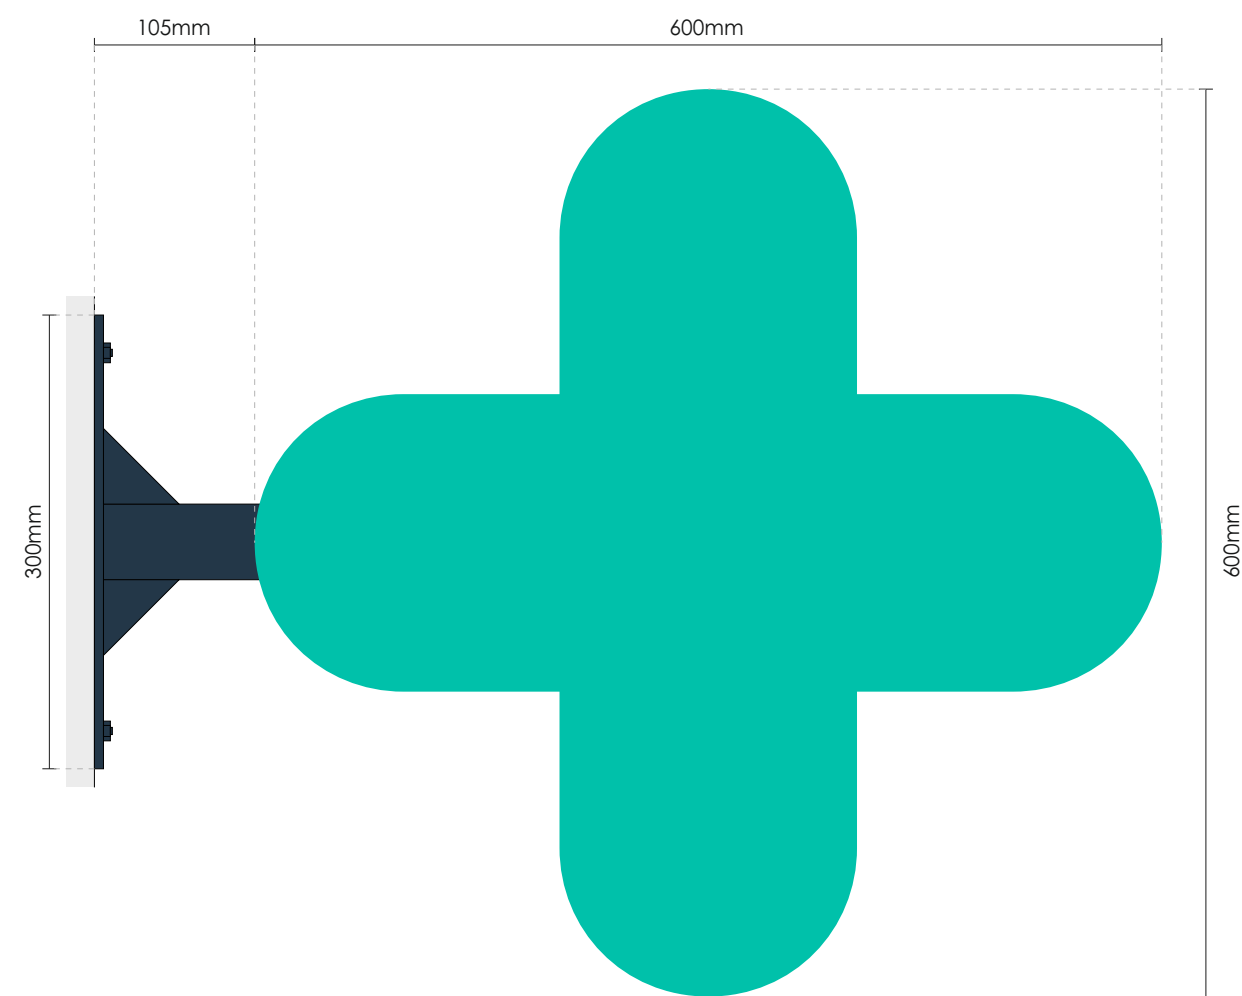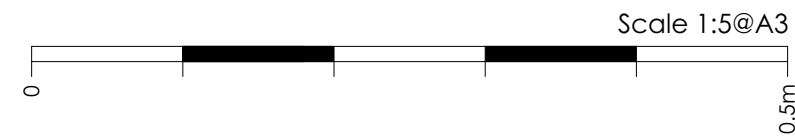

Face views
Scale 1:5 @ A3



End view


Item 3 specification
Both faces to be cut from acrylic and face applied with vinyl to match PMS 3268C.
Fixed to returns fabricated from aluminium and powder coated to match PMS 3268C.
Internally illuminated by cool white LEDs giving face illumination.

Plus to be fitted to suitable framework and fitted to existing substrate by 6mm thick fixing plate.

Sign static face illumination.
Illumination levels less than 300cd/m2
Height FFFL to bottom - 2417mm

Item 4 specification

PMS 7708 C

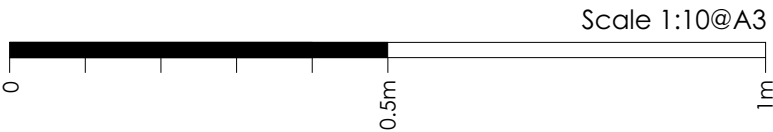

Existing



Item 4 specification
Acrylic panel, 370 x 1240mm with double sided vinyl applied, 4no apertures
& acrylic poster holders on both sides, floor to ceiling fixings, panel grips & cable
Qty 1no



Existing






Face View 1:15@A3

Item 5 specification
1no new digitally ACM panels face fixed to existing plywood. Matching screw caps.

Height FFL to bottom - 500mm

Artwork approved


Items 6 & 7 specification

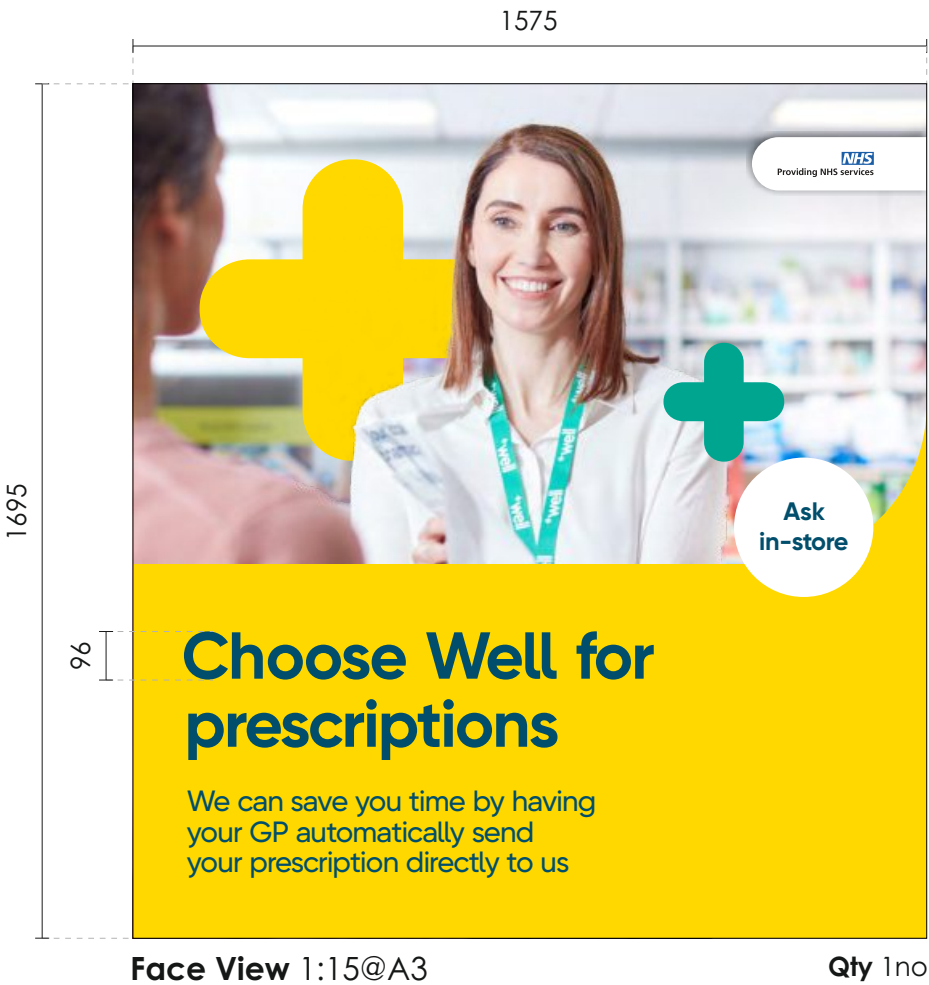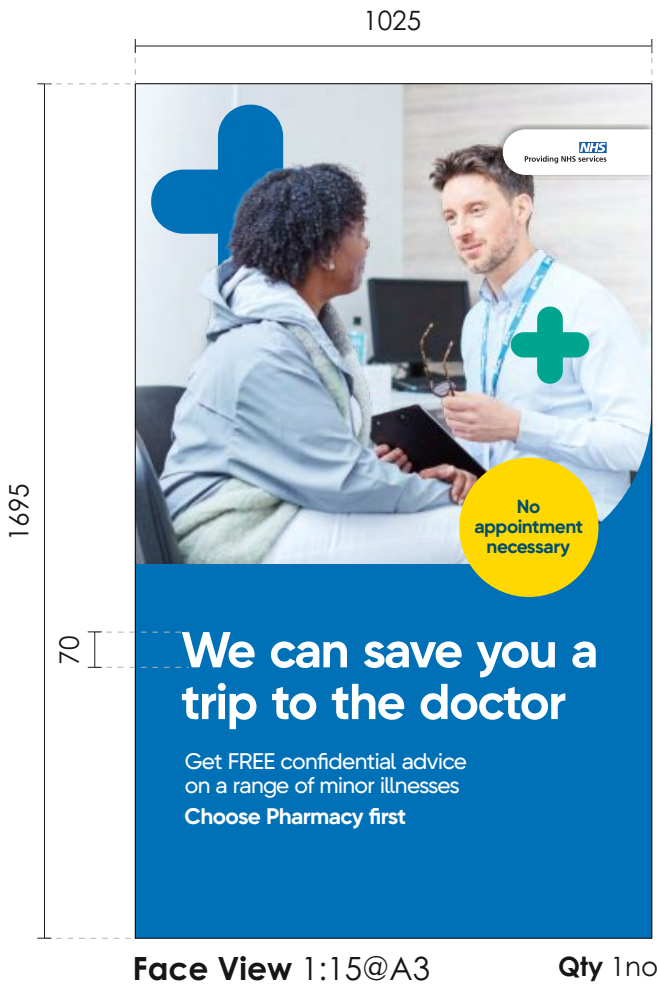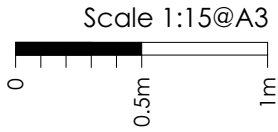

Items 6 & 7 specification
2no new digitally ACM panels face fixed to existing plywood. Matching screw caps.

Height FFFL to bottom - 830mm

Artwork approved

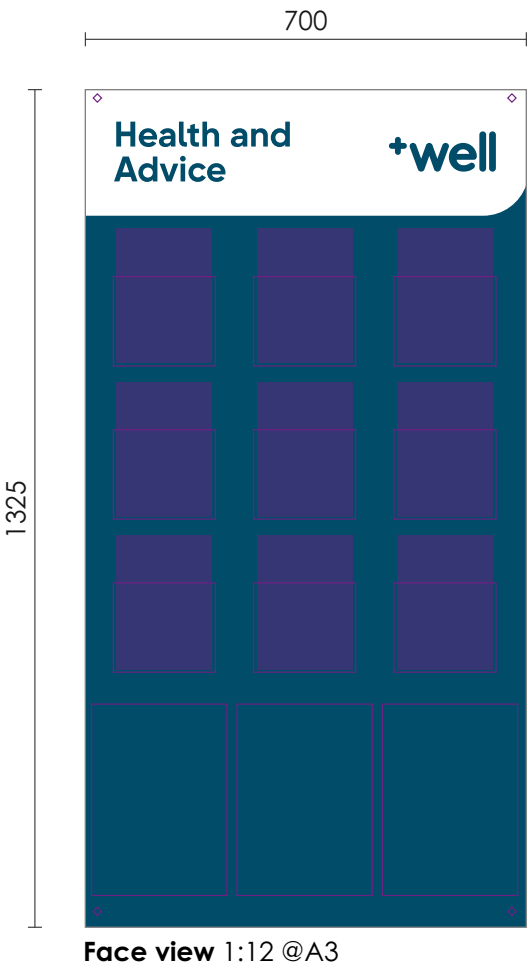


Item 8 specification
acrylic panel with reverse applied vinyl with 9no A5 leaflet holders & 3no A4 poster holders on 20mm diameter satin anodised stand-off fixings

Qty 2no

Location TBC



Example

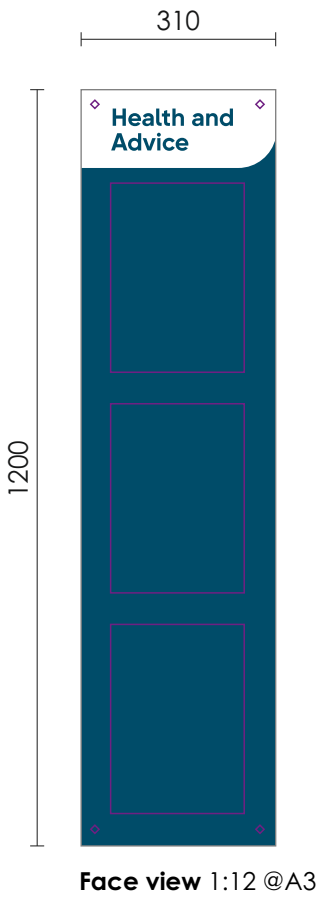


Item 9 specification
acrylic panel with reverse applied vinyl with 3no A4 poster holders on 20mm diameter satin anodised stand-off fixings

Qty 1no

Location TBC



Example

 


Face view 1:4 @A3

Artwork TBC/supplied

Item 10 specification
Responsible pharmacist poster holder. Clear acrylic to be 'c' shaped to allow for A4 paper insert from the sides.

Qty 1no

Location TBC

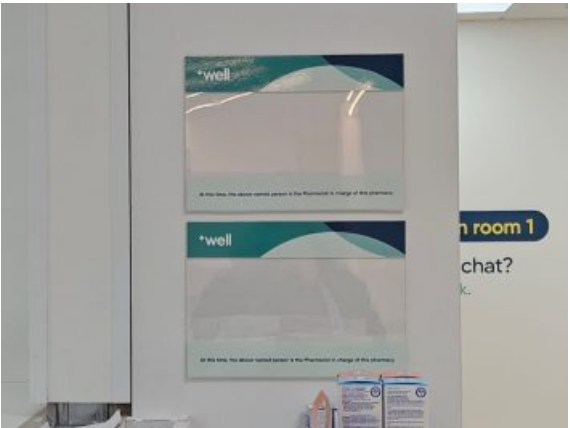

Example



