
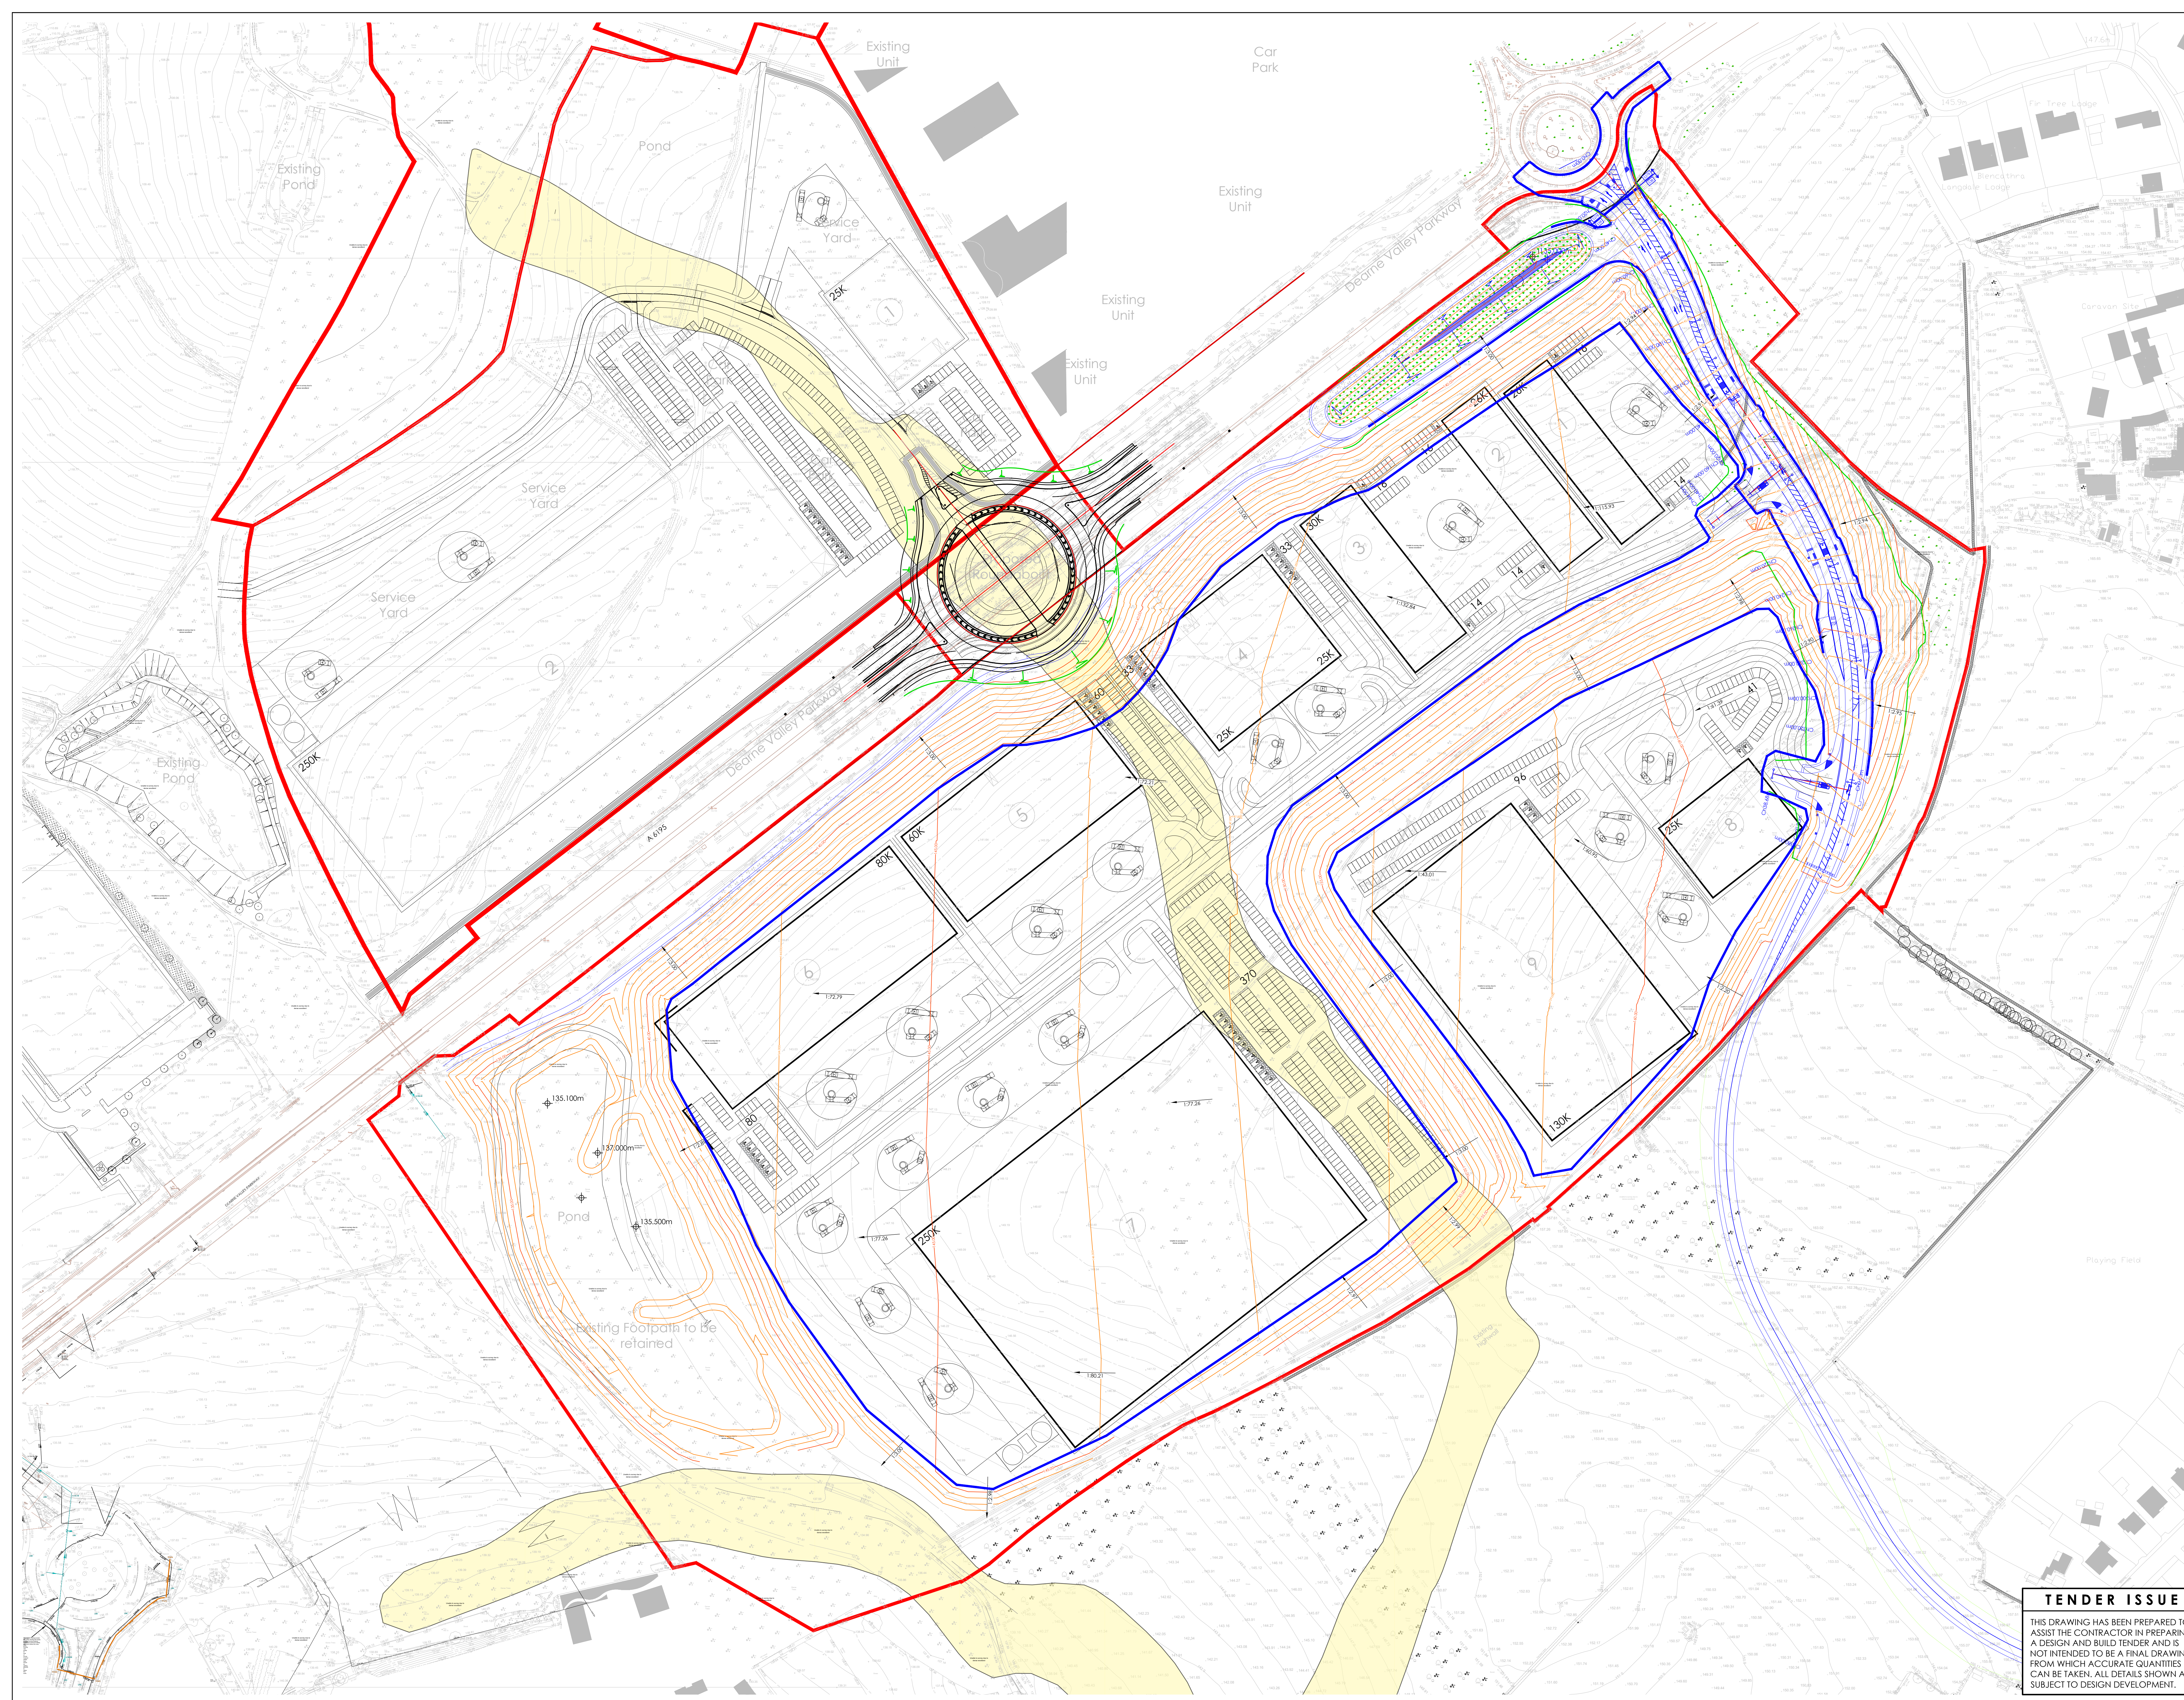


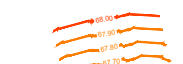

THIS DRAWING IS THE PROPERTY OF JPG (LEEDS) LIMITED
REGISTERED IN ENGLAND NO 470408. COPYRIGHT RESERVED

DO NOT SCALE

NOTES

 PROPOSED LEVELS

 EXISTING WATERCOURSE

Levels Have Been Produced To Assess Cut/Fill
Quantities. Drawing Should Be Read In Conjunction
With JPG Drawing No.:
4652-2-JPG-SW-00-DR-C-1201_S4_P10-CutFill_Analysis

P09	ALTERATION TO S278 LAYOUT.	19.04.20	OLT
P08	ALTERATION TO S38 ATTENUATION LAYOUT.	02.04.20	OLT
P07	ALTERATION TO S38 ATTENUATION LAYOUT.	15.04.20	OLT
P06	TENDER ISSUE.	11.03.20	OLT
P05	ARCHITECT LAYOUT ALTERATION.	25.11.19	OLT
P04	LAYOUT ALTERATION IN LINE WITH ARCHITECTS COMMENTS.	25.11.19	OLT
P03	PROPOSED LEVELS ALTERATION IN LINE WITH LINK ROAD ADJUSTMENTS.	07.11.19	OLT
P02	ALTERATIONS TO LEVELS IN LINE WITH ARCHITECTS COMMENTS.	26.09.19	OLT
P01	FIRST ISSUE.	09.09.19	OLT
REV	DESCRIPTION	DATE	BY

Project
ROCKINGHAM PHASE 2A & 2B,
ROCKINGHAM 2&3,
HOLYLAND

Drawing Title
PROPOSED EARTHWORK LEVELS

TENDER ISSUE

Architect
THE HARRIS PARTNERSHIP

TENDER ISSUE

THIS DRAWING HAS BEEN PREPARED TO ASSIST THE CONTRACTOR IN PREPARING A DESIGN AND BUILD TENDER AND IS NOT INTENDED TO BE A FINAL DRAWING FROM WHICH ACCURATE QUANTITIES CAN BE TAKEN. ALL DETAILS SHOWN ARE SUBJECT TO DESIGN DEVELOPMENT.

JPG
www.jpg.group
Leeds London Birmingham 0113 263 1155

JPG Project Ref 4652-2	Scale of A0 1:1000	Date SEP19	Checked	Drawn OLT
---------------------------	-----------------------	---------------	---------	--------------

4652-2 - JPG - SW - 00 - DR - C - 1200 S4 P09