


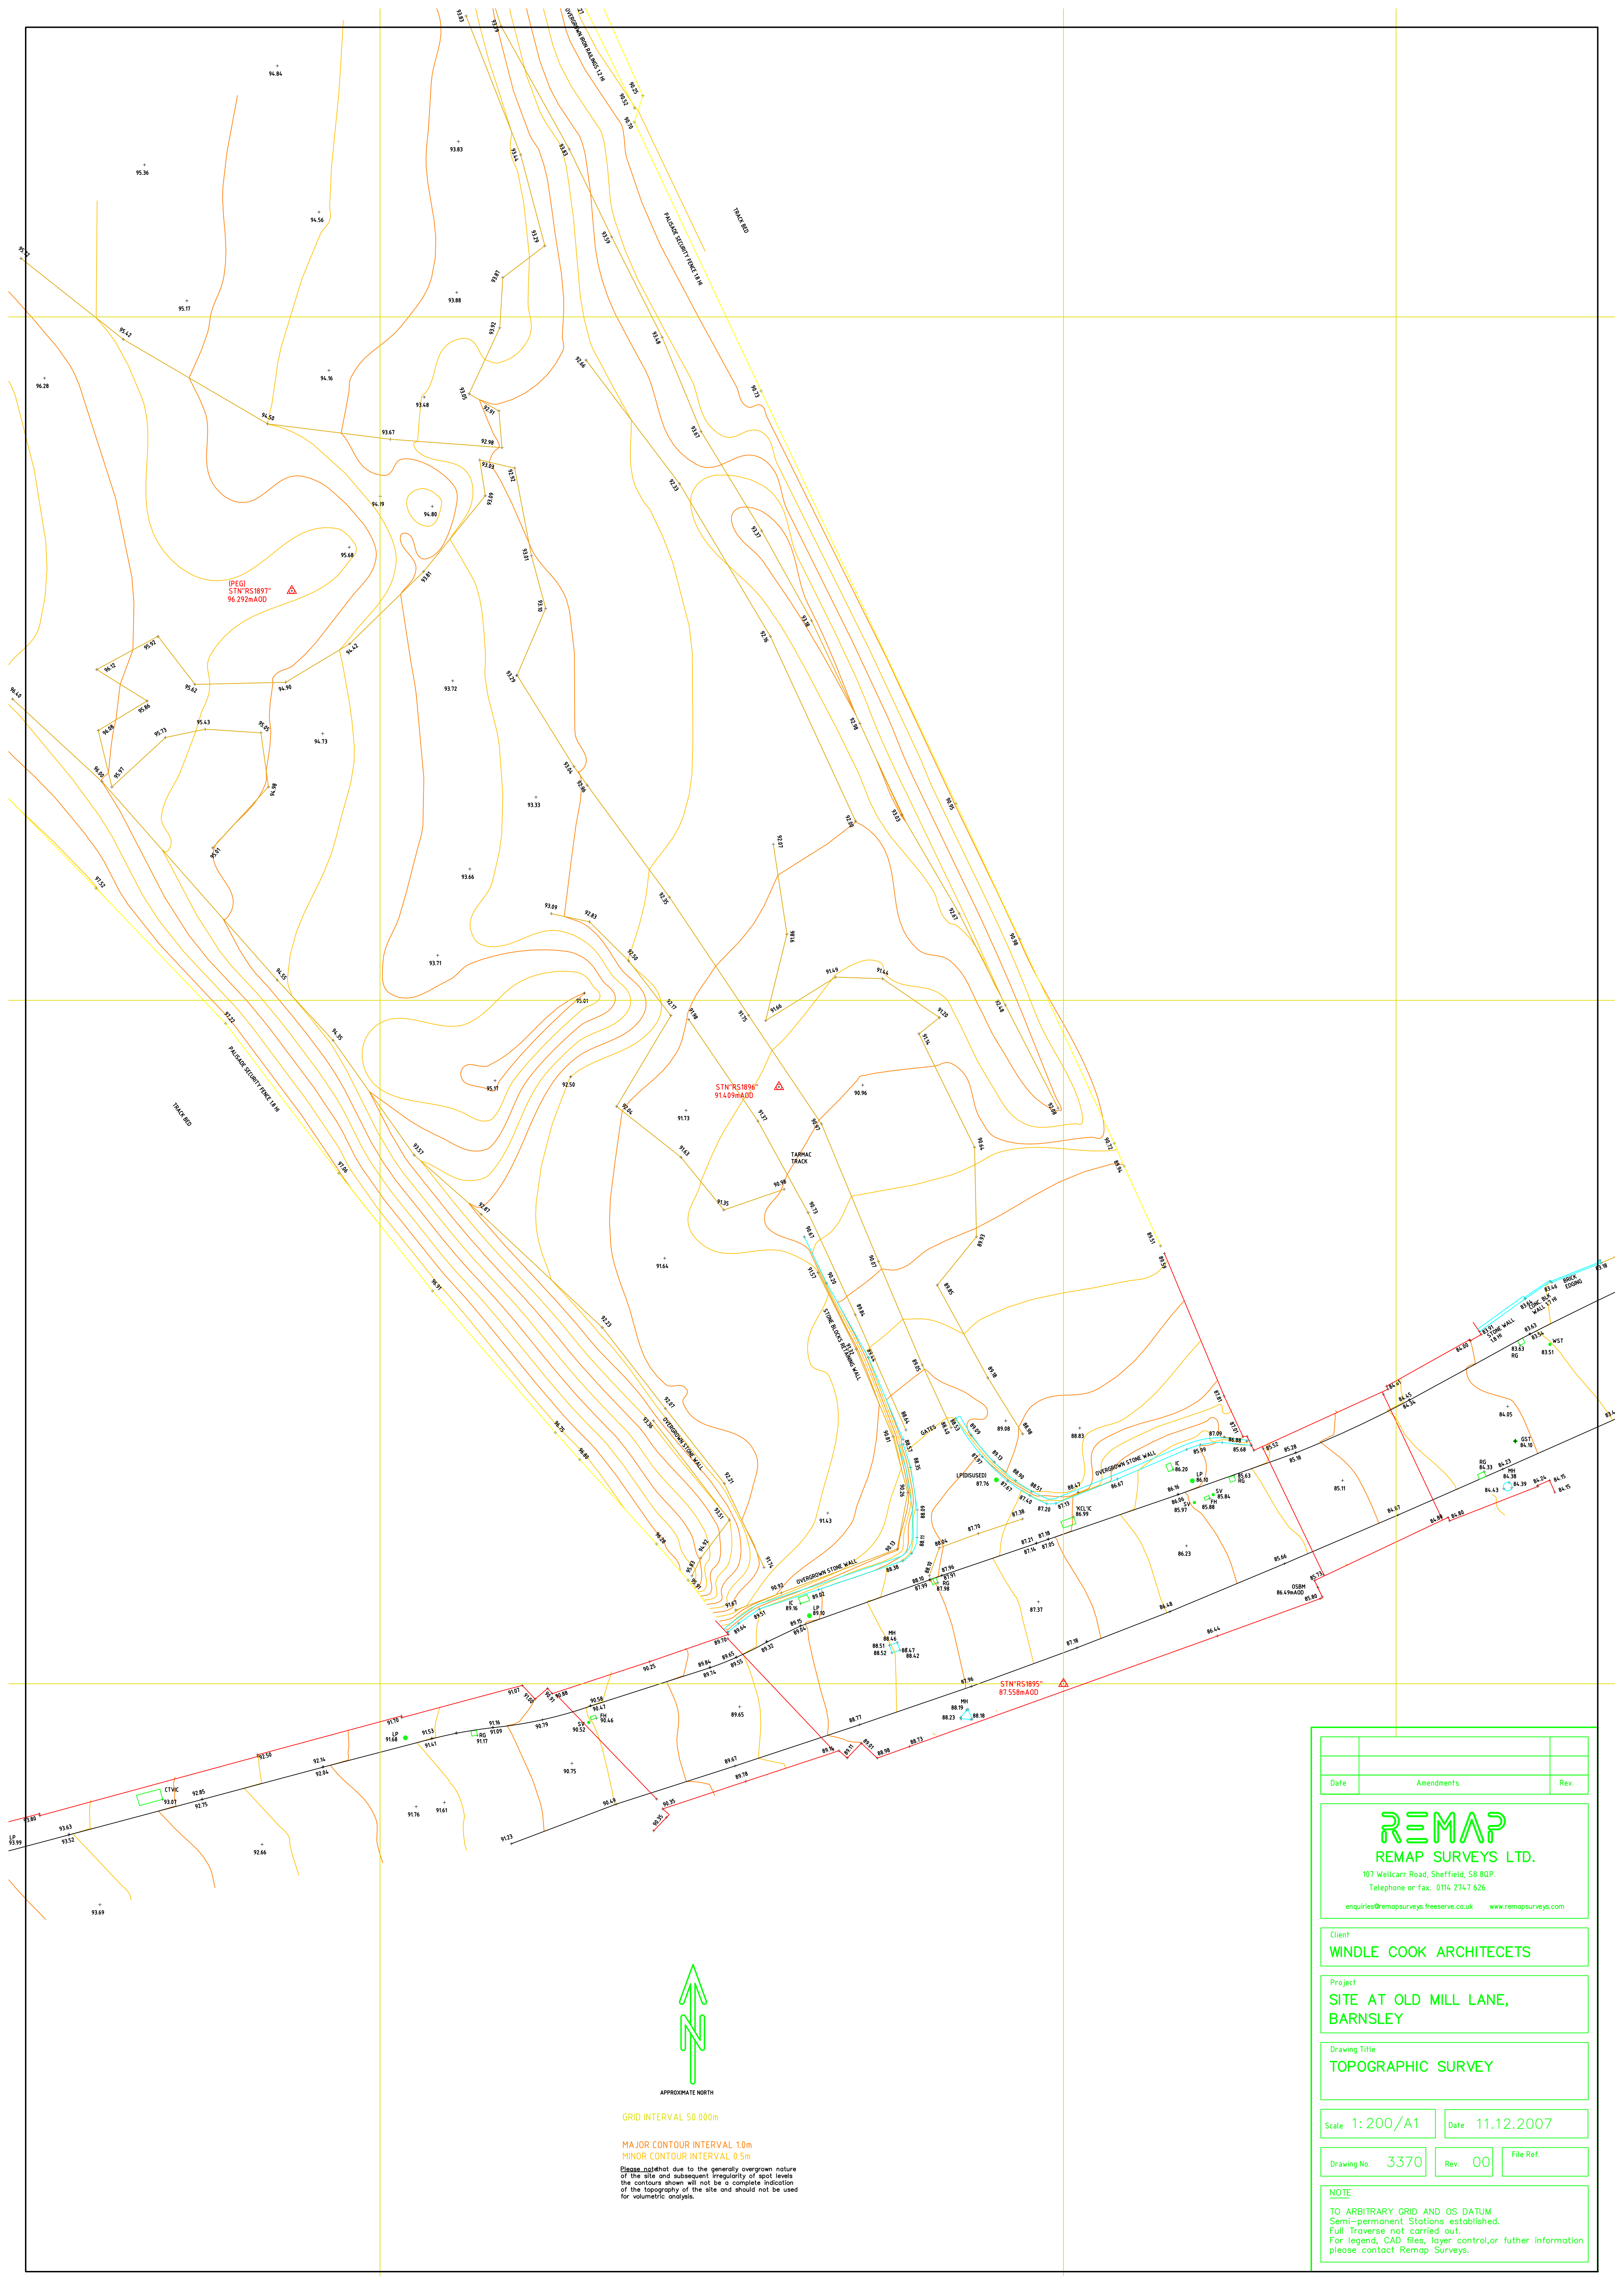

APPROXIMATE NORTH

GRID INTERVAL 50.000m

MAJOR CONTOUR INTERVAL 1.0m
MINOR CONTOUR INTERVAL 0.5m

Please note that due to the generally overgrown nature of the site and subsequent irregularity of spot levels the contours shown will not be a complete indication of the topography of the site and should not be used for volumetric analysis.

Date	Amendments	Rev

REMAP
REMAP SURVEYS LTD.

107 Wellcarr Road, Sheffield, S8 8QP.
Telephone or fax: 0114 2747 626

enquiries@remapsurveys.freemove.co.uk www.remapsurveys.com

Client
WINDLE COOK ARCHITECTS

Project
**SITE AT OLD MILL LANE,
BARNSELY**

Drawing Title
TOPOGRAPHIC SURVEY

Scale 1: 200/A1

Date 11.12.2007

Drawing No. 3370

Rev. 00

File Ref.

NOTE

TO ARBITRARY GRID AND OS DATUM
Semi-permanent Stations established.
Full Traverse not carried out.
For legend, CAD files, layer control or further information please contact Remap Surveys.