



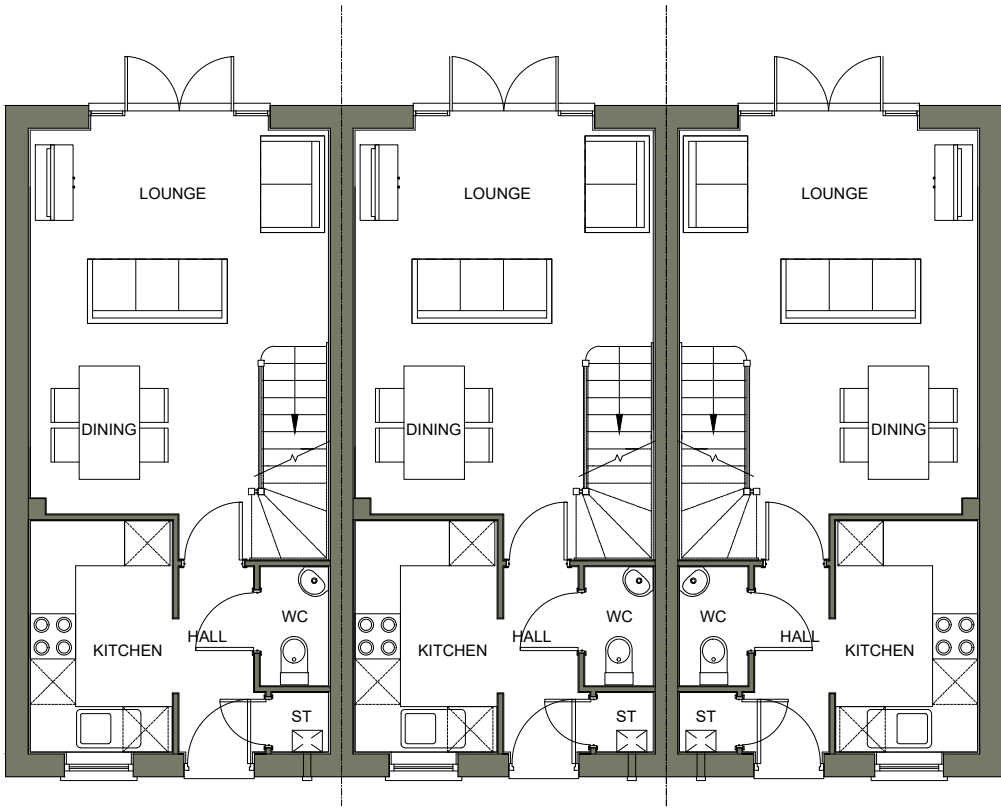

GROUND FLOOR PLAN

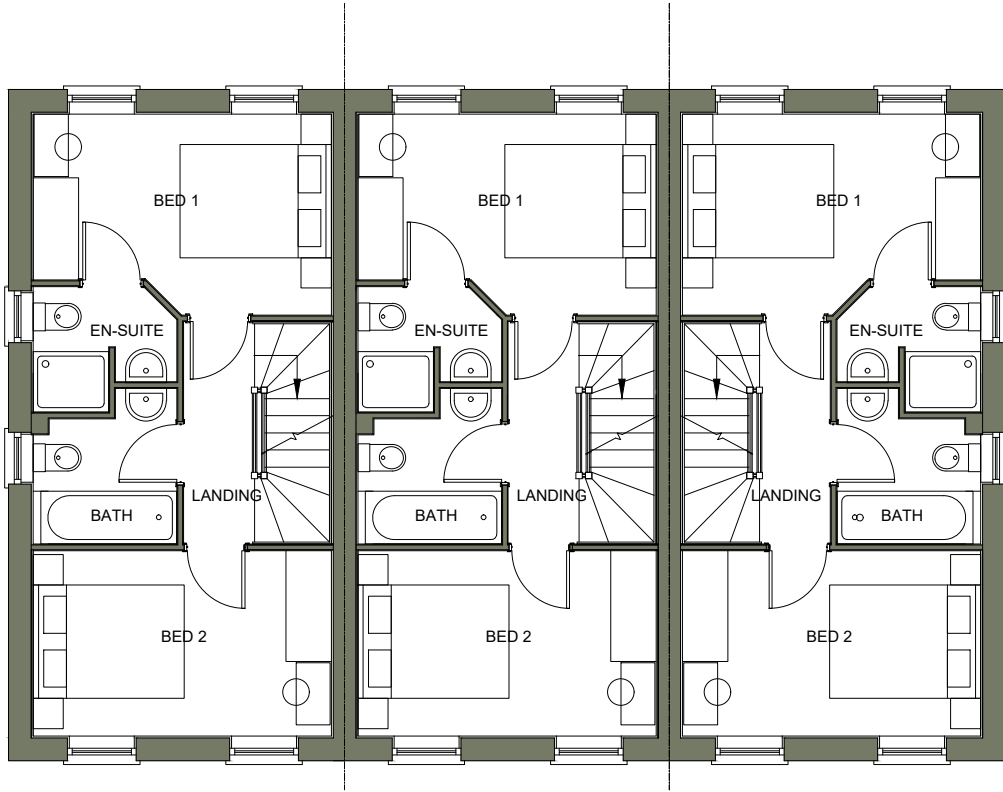

FIRST FLOOR PLAN



SECOND FLOOR PLAN

Scaled @ 1:100



|      |              |     |       |
|------|--------------|-----|-------|
| REV. | DESCRIPTION: | BY: | DATE: |
|      |              |     |       |



STEN Architecture Ltd  
The Studio  
Harrison Street  
Wakefield  
WF1 1PS  
Tel: 01924 950985

Web: [www.sten-architecture.co.uk](http://www.sten-architecture.co.uk)  
Twitter: @STEN\_arch  
Facebook: [stenarchitectureltd](https://www.facebook.com/stenarchitectureltd)  
LinkedIn: [Sten Architecture](https://www.linkedin.com/company/sten-architecture)

|                                         |                |                                          |                           |
|-----------------------------------------|----------------|------------------------------------------|---------------------------|
| CLIENT: Mrs N Tinker                    |                | TITLE: Planning Drawings<br>Type C Plans |                           |
| SCALE AT A3: 1:100                      | DATE: 26.01.22 | DRAWN: DS                                | CHECKED: --               |
| SITE: Church Mews<br>Bolton upon Dearne |                | PROJECT NO: 2206                         | DRAWING NO: 2206.TYPEC.01 |
|                                         |                | REVISION: --                             |                           |