

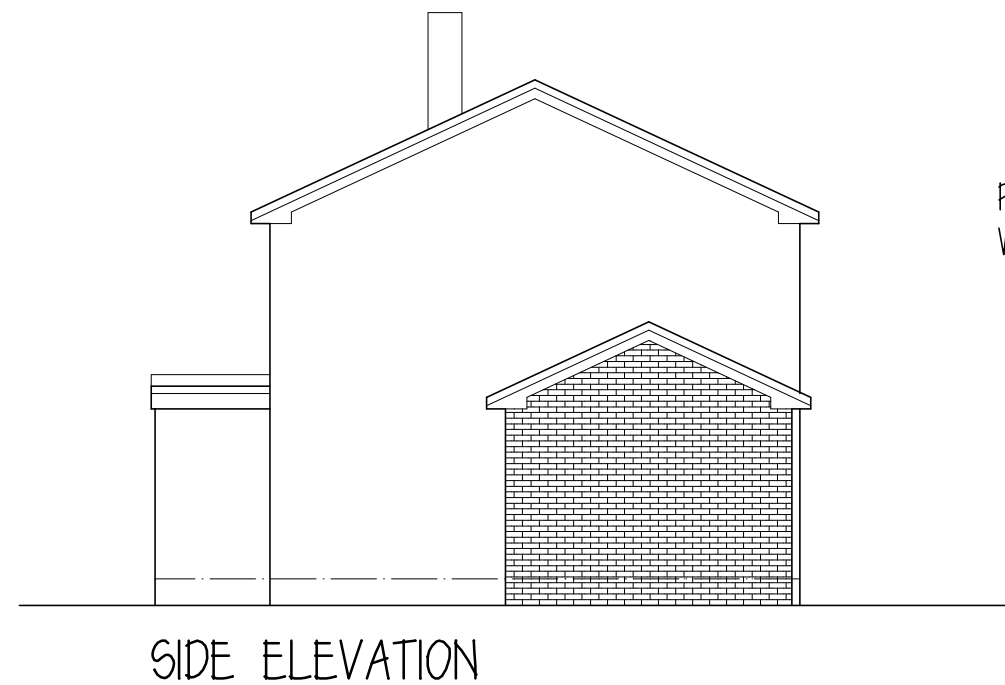
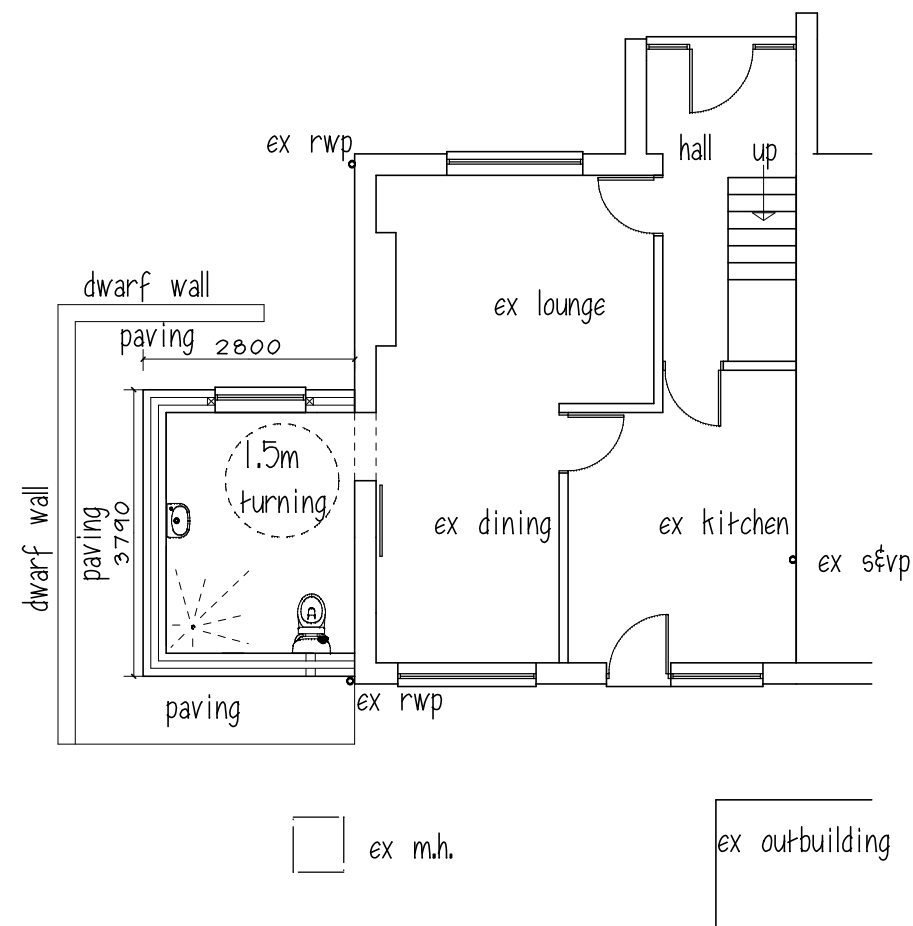


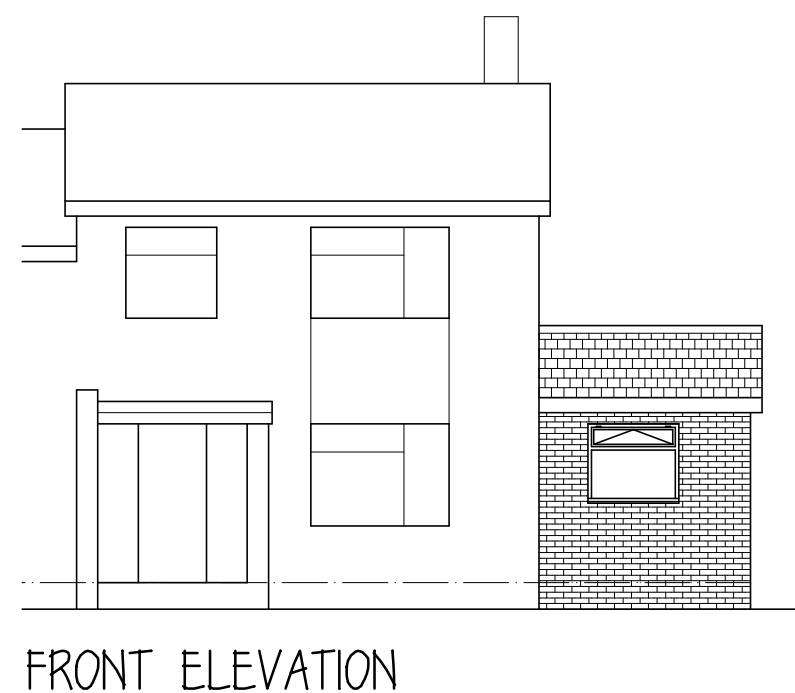

ROOF - concrete tiles to match
WALLS - brick to match

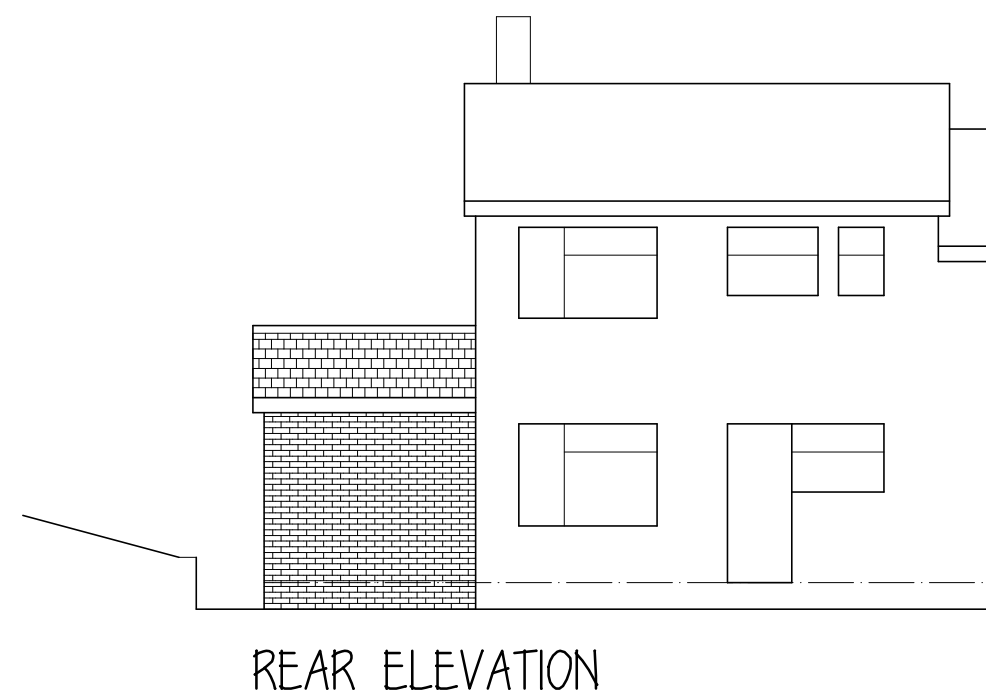

Mrs PENVOSE

PROPOSED SHOWER ROOM
5 CHAPEL FIELD LANE
PENISTONE
SHEFFIELD S36 6FS

PROPOSED PLAN & ELEVATIONS

1:100 @ A3 APRIL 22

Peter Thompson

"Linwood"
Barnsley Road

Dodworth
Barnsley S75 3JR
e-mail peter-thompson@hotmail.co.uk



t&f. 01226 201391

m. 07973251730