

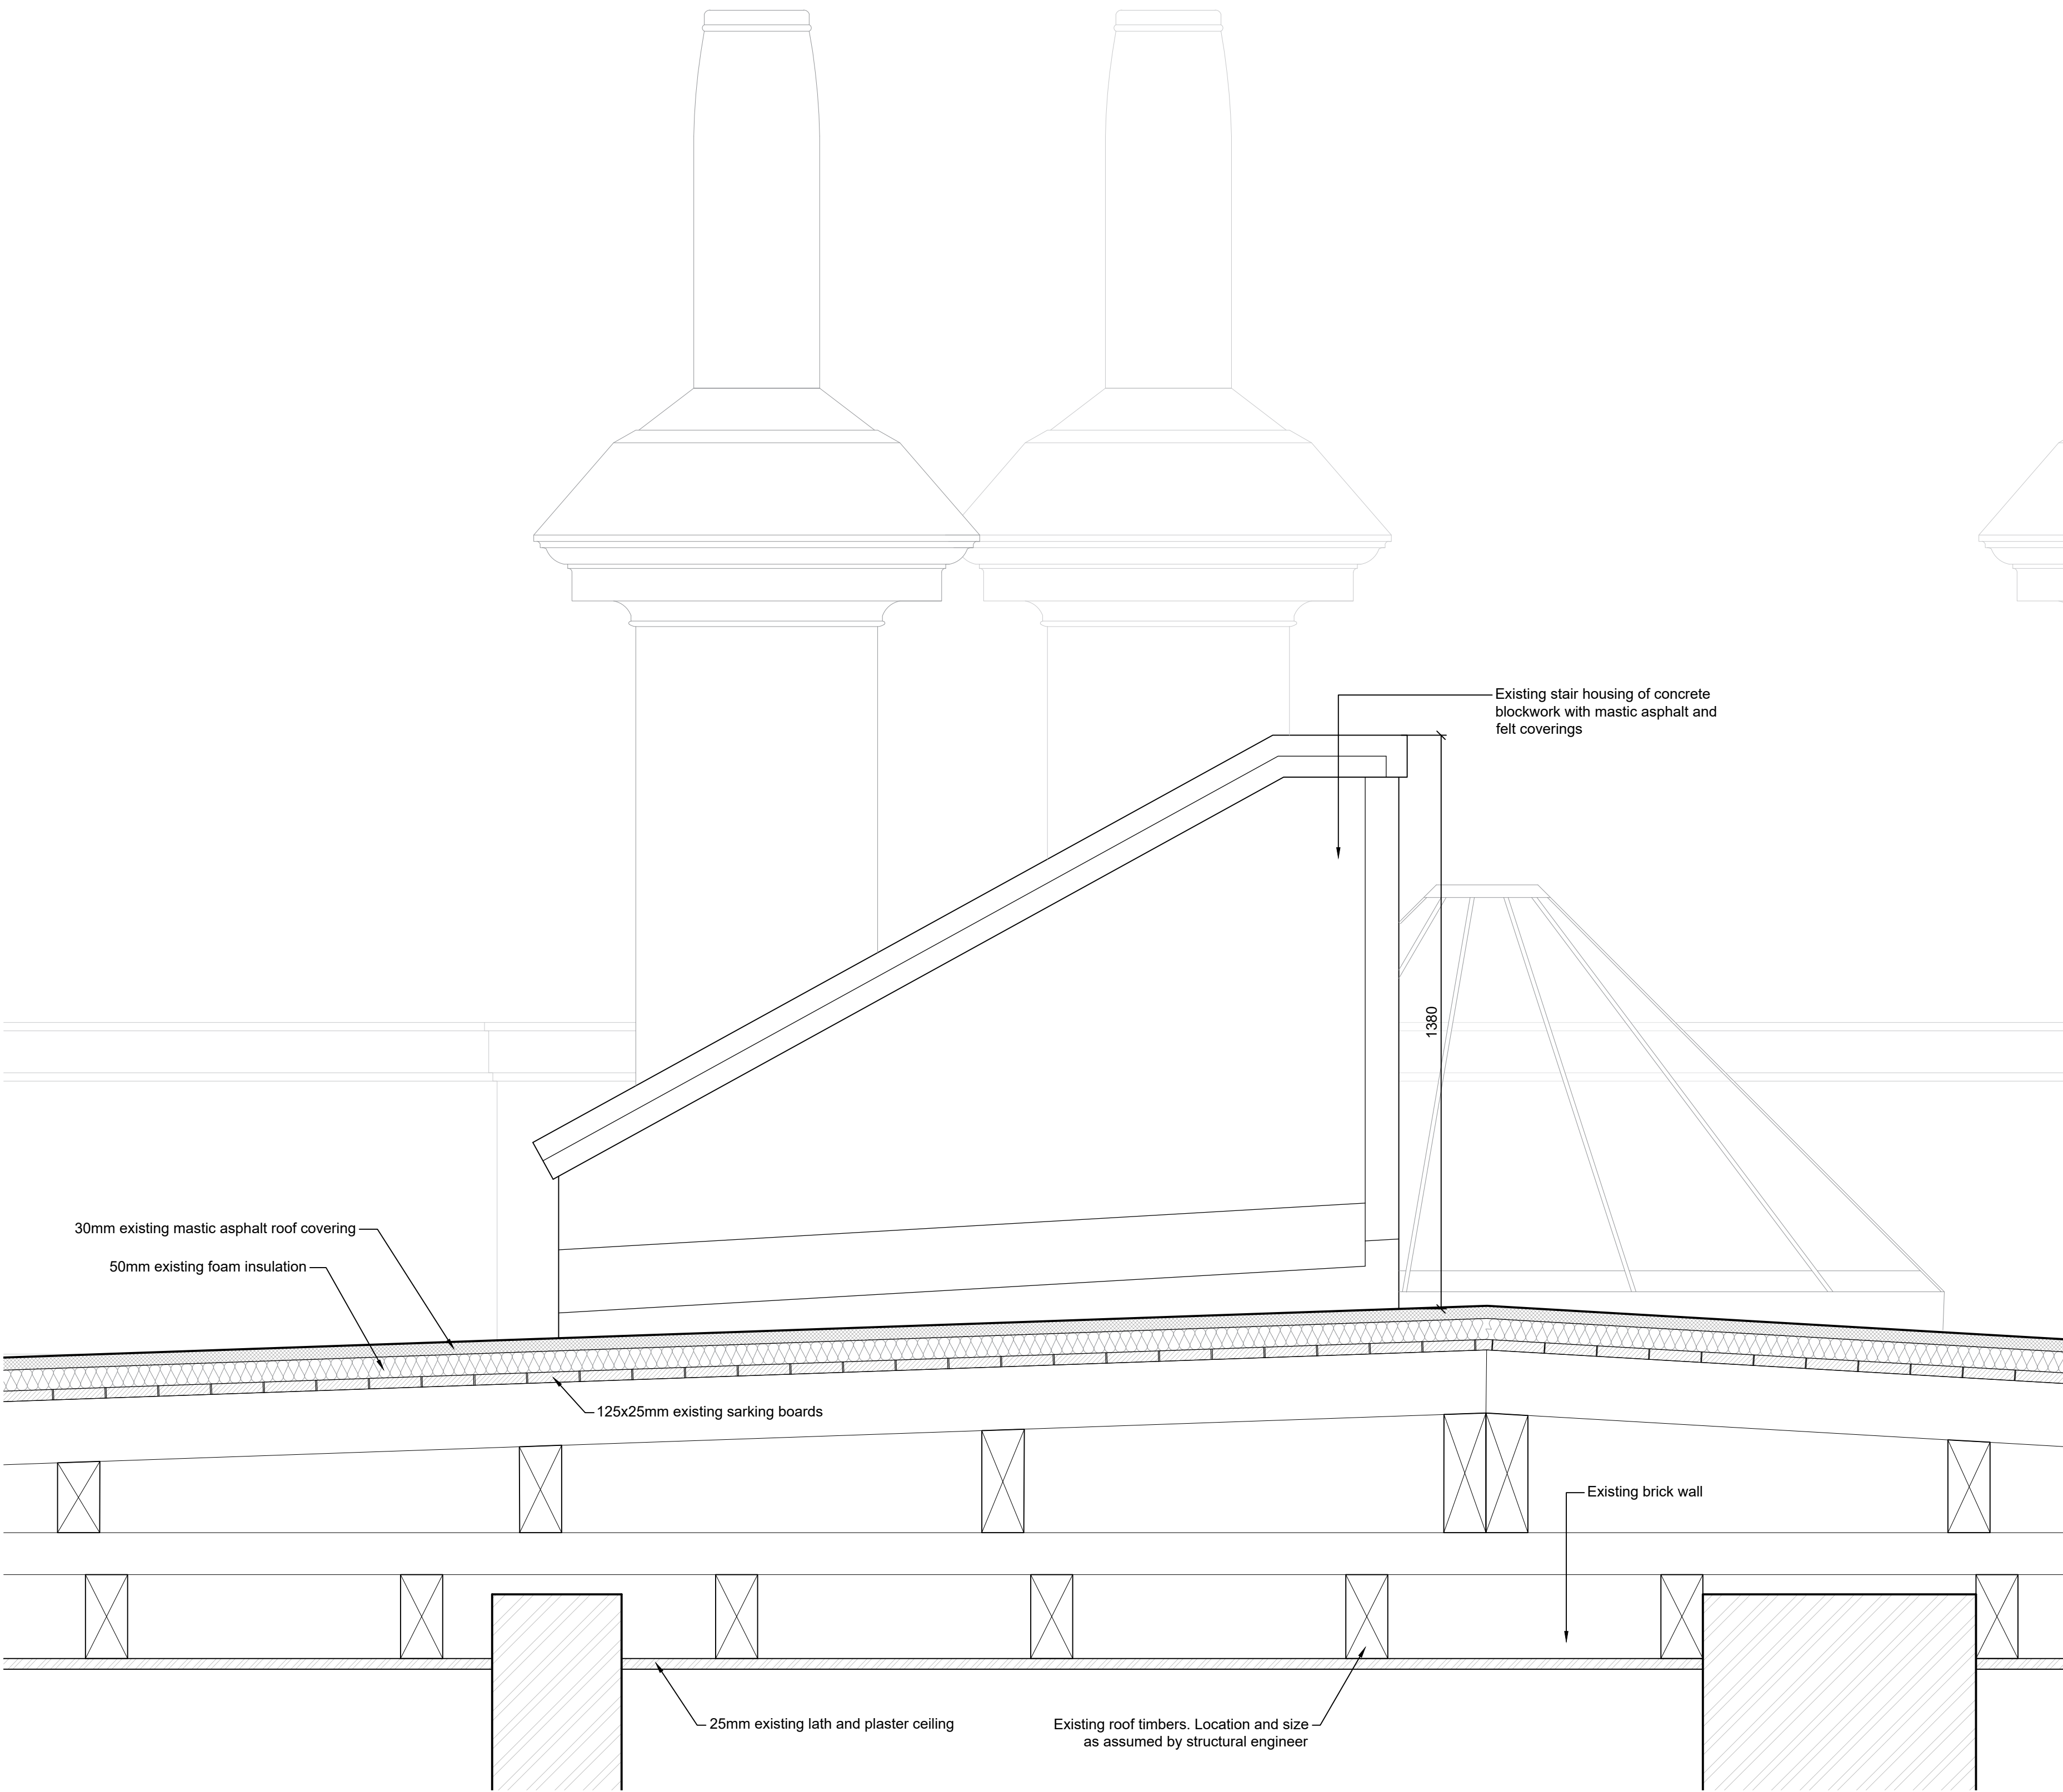
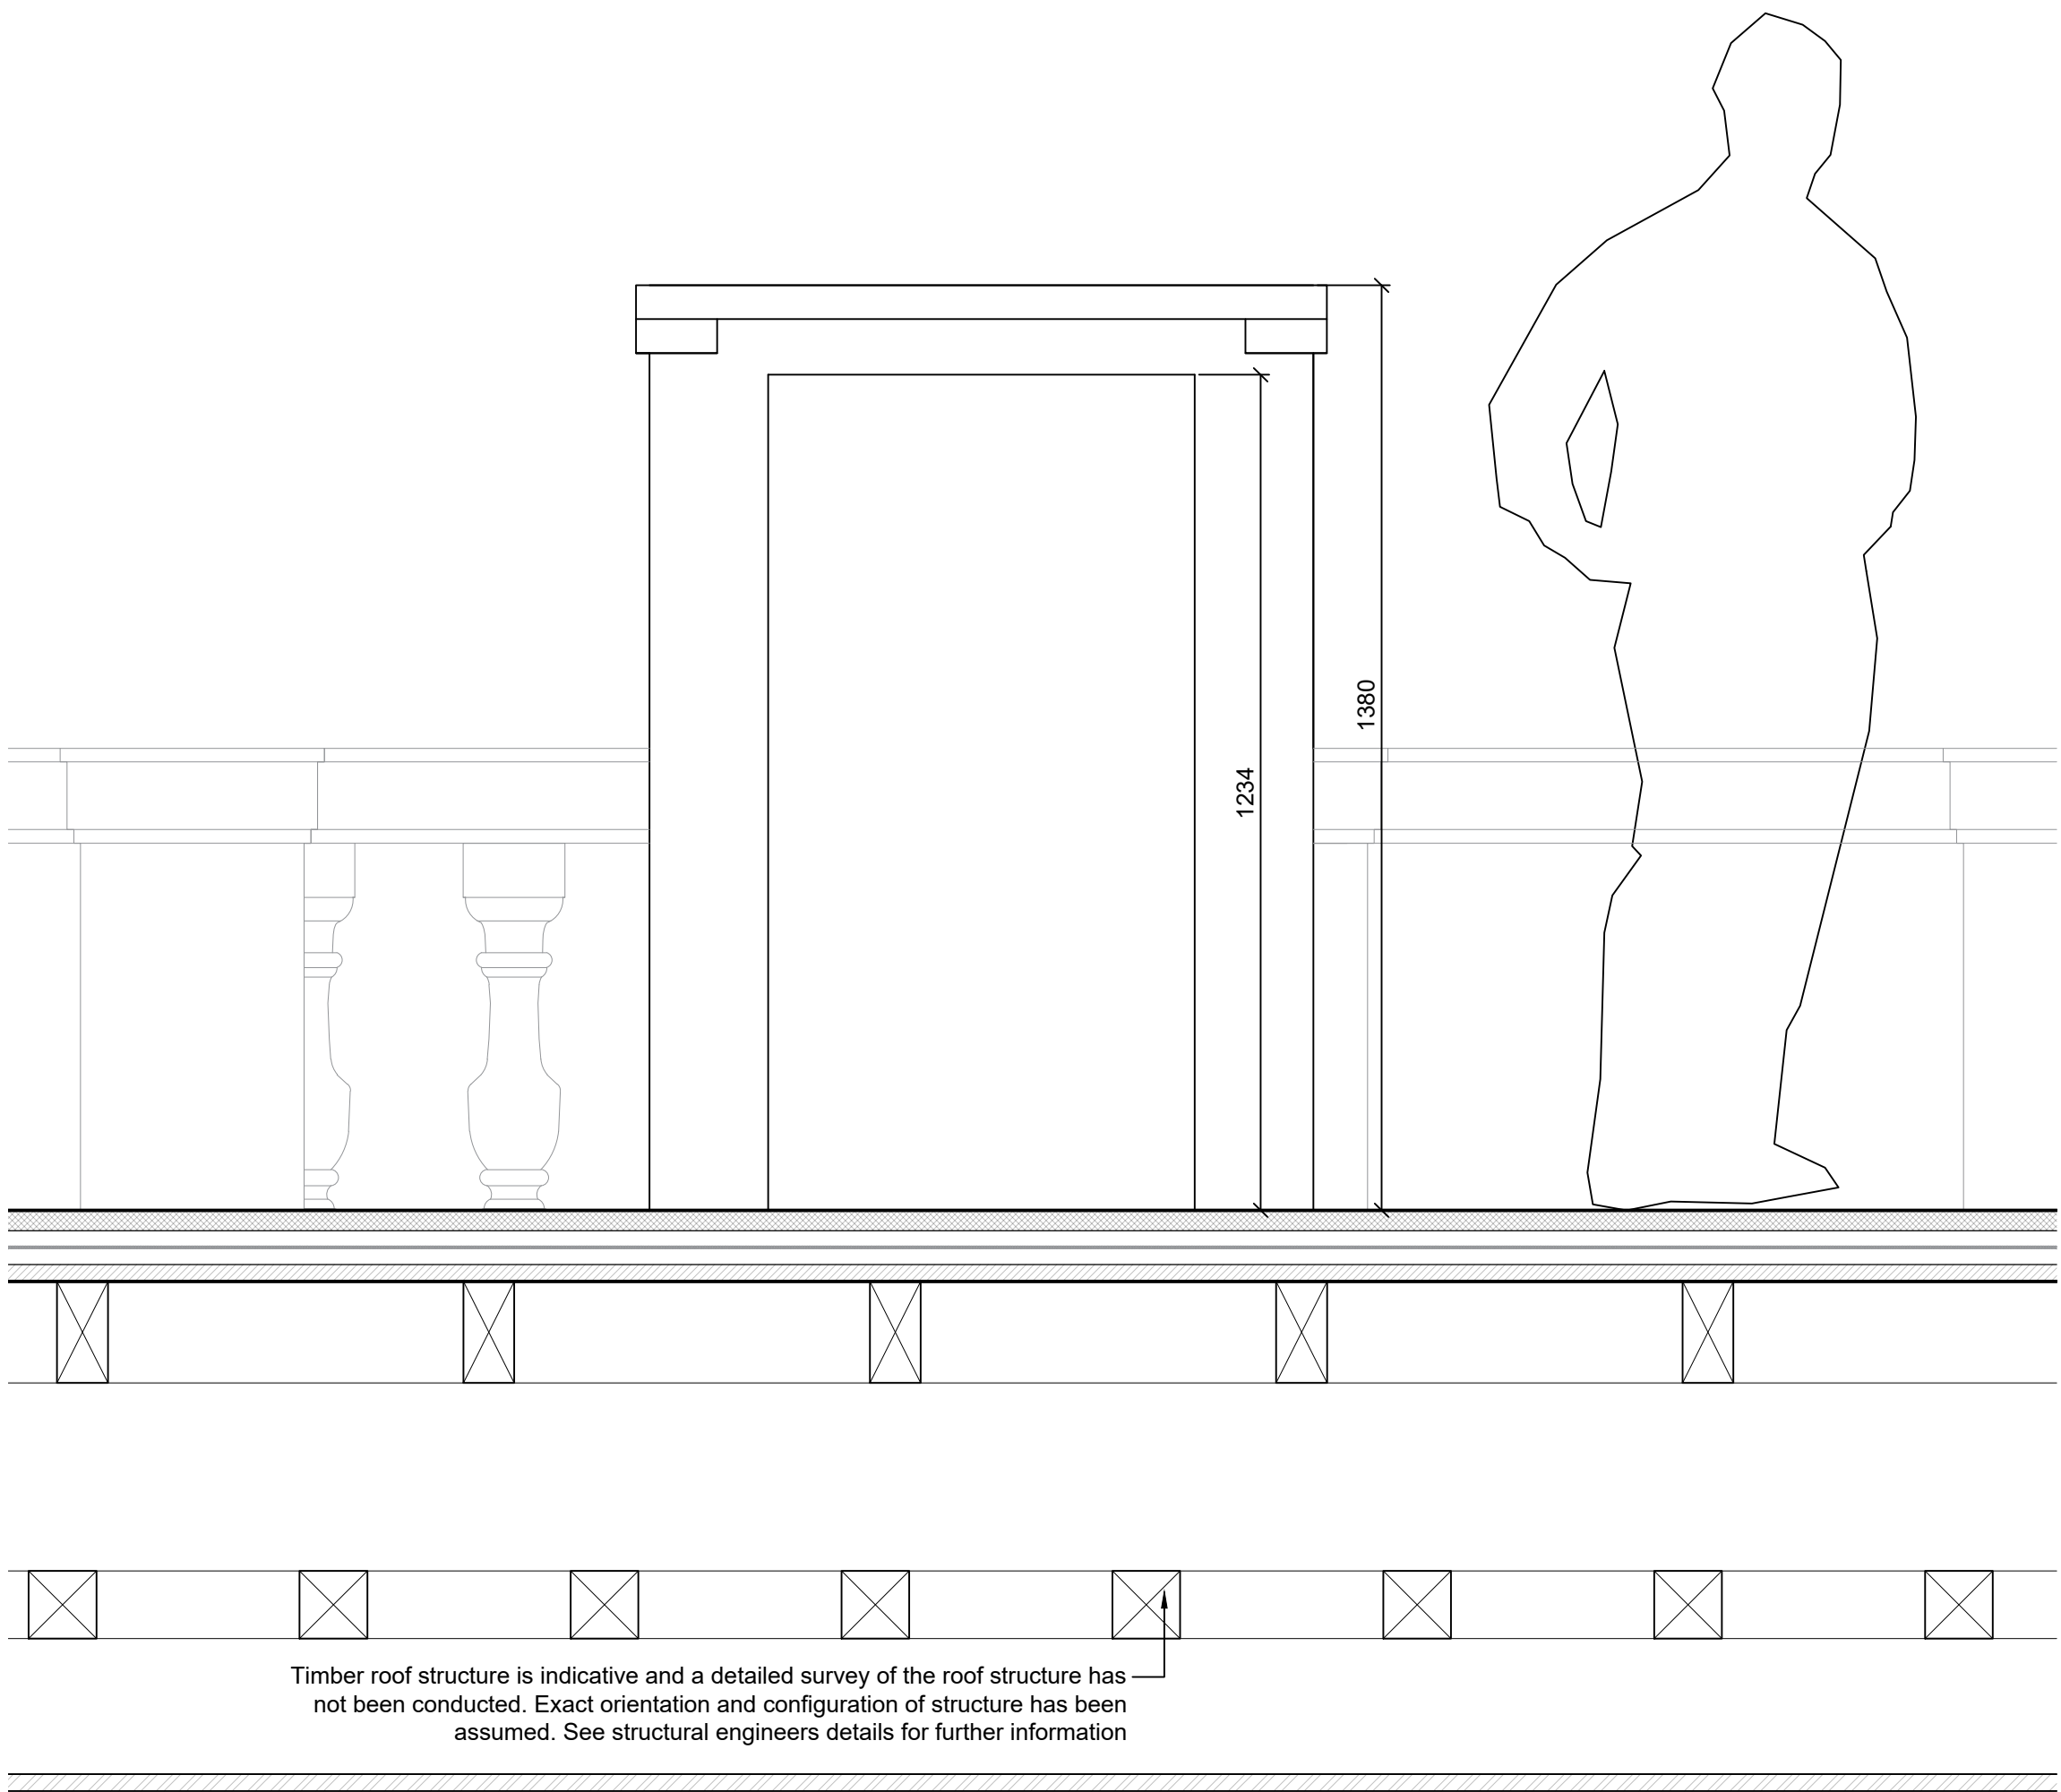



Any dimensions and detail sections shown are indicative of the existing roof and are for guidance only. Exact dimensions to be taken on site prior to commencement of works.

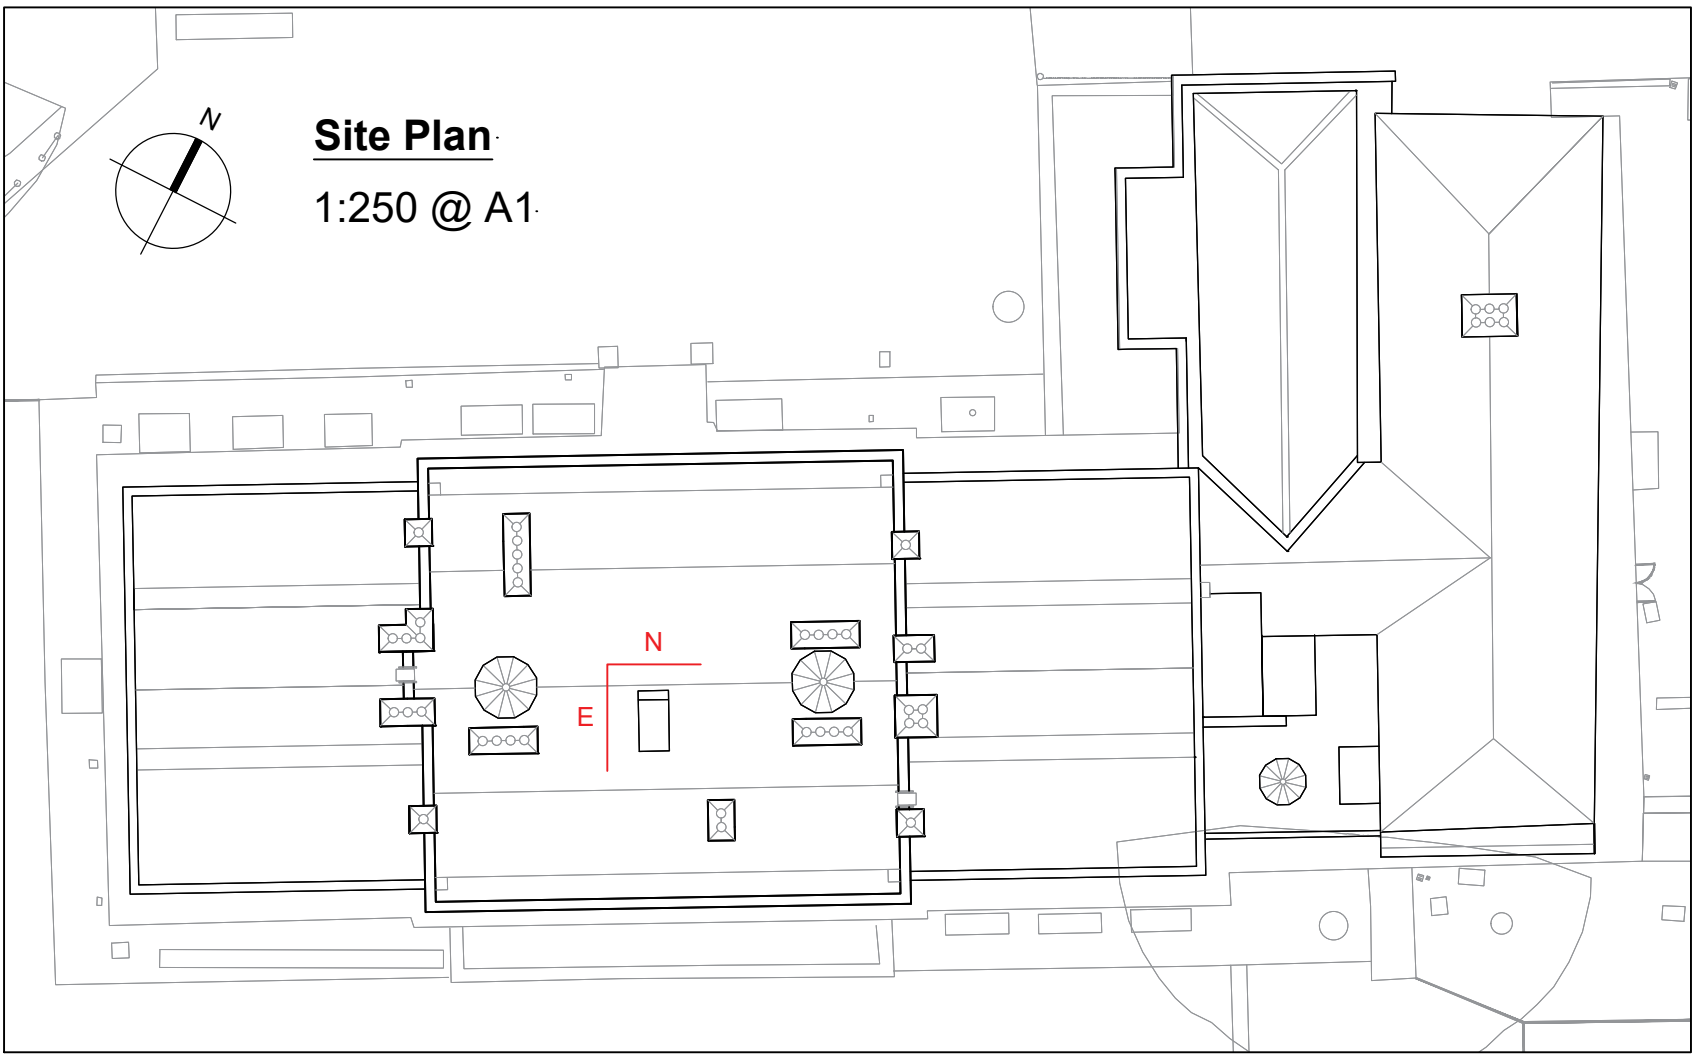

Stair Housing: East Elevation
1:10 @ A1

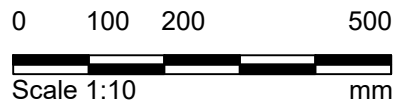

Stair Housing: North Elevation
1:10 @ A1

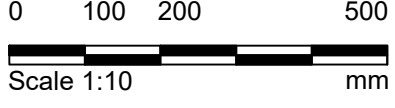

Notes 1. Any dwg format drawing is to be read in conjunction with and at the scale of the accompanying pdf. 2. Where colours other than black or grey are used, the drawing must be plotted in colour. 3. For status 'C' (Construction) drawings all dimensions are to be checked on site by the contractor, scaling is for Local Authority purposes only. 4. Unless otherwise indicated, all dimensions are in millimeters. 5. All information on this drawing is to be read in conjunction with the relevant Donald Insall Associates specification and trade contractors' drawings and information by specialists. 6. In the event of any discrepancy, please contact us immediately. 7. This drawing may contain survey information by others and is to be used solely for the purposes for which it was issued. 8. These are uncontrolled documents issued for information purposes only. If you have any queries regarding the drawings, please contact DIA immediately. 9. Please note DIA cannot be held responsible for any errors arising from changes made to an uncontrolled dwg file.	Drawing Status F Feasibility S Sketch Design P Planning B Building Control D Developed Design M Measurement T Tender C Construction R Record												
				Rev	Date	Dwn	Auth	Revision	Rev	Date	Dwn	Auth	Revision
									2	16-10-23	JZG	DXE	Revised Issue
									1	21-09-23	JZG	DXE	Planning Issue
									0	30-08-23	JZG	DXE	Initial Issue

Donald Insall Associates

Chartered Architects and Historic Building Consultants

Cannon Hall, Barnsley

Project

YCH.02

Scale (A1)

1:10

No

1200

Status

P

Revision

2

Bridgegate House, 5 Bridge Place

Chester CH1 1SA

(+44) 01244 350 063

chester@insall-architects.co.uk