

1:150



0 5m

Trees
Showing Canopy extents, category colour and tag number (with category) with optional FSB direction arrow.



Category A
Trees of high quality with an estimated remaining life expectancy of at least 40 years.



Category B
Trees of moderate quality with an estimated remaining life expectancy of at least 20 years.

☐


Category C
Trees of low quality with an estimated remaining life expectancy of at least 10 years, or young trees with a stem diameter below 150 mm.



Category U
Trees in such a condition that they cannot realistically be retained as living trees in the context of the current land use for longer than 10 years.

Tree Groups
Shown as dashed centre/boundary line
Colour represents category (see above)

BS 5837:2012 Root Protection Area

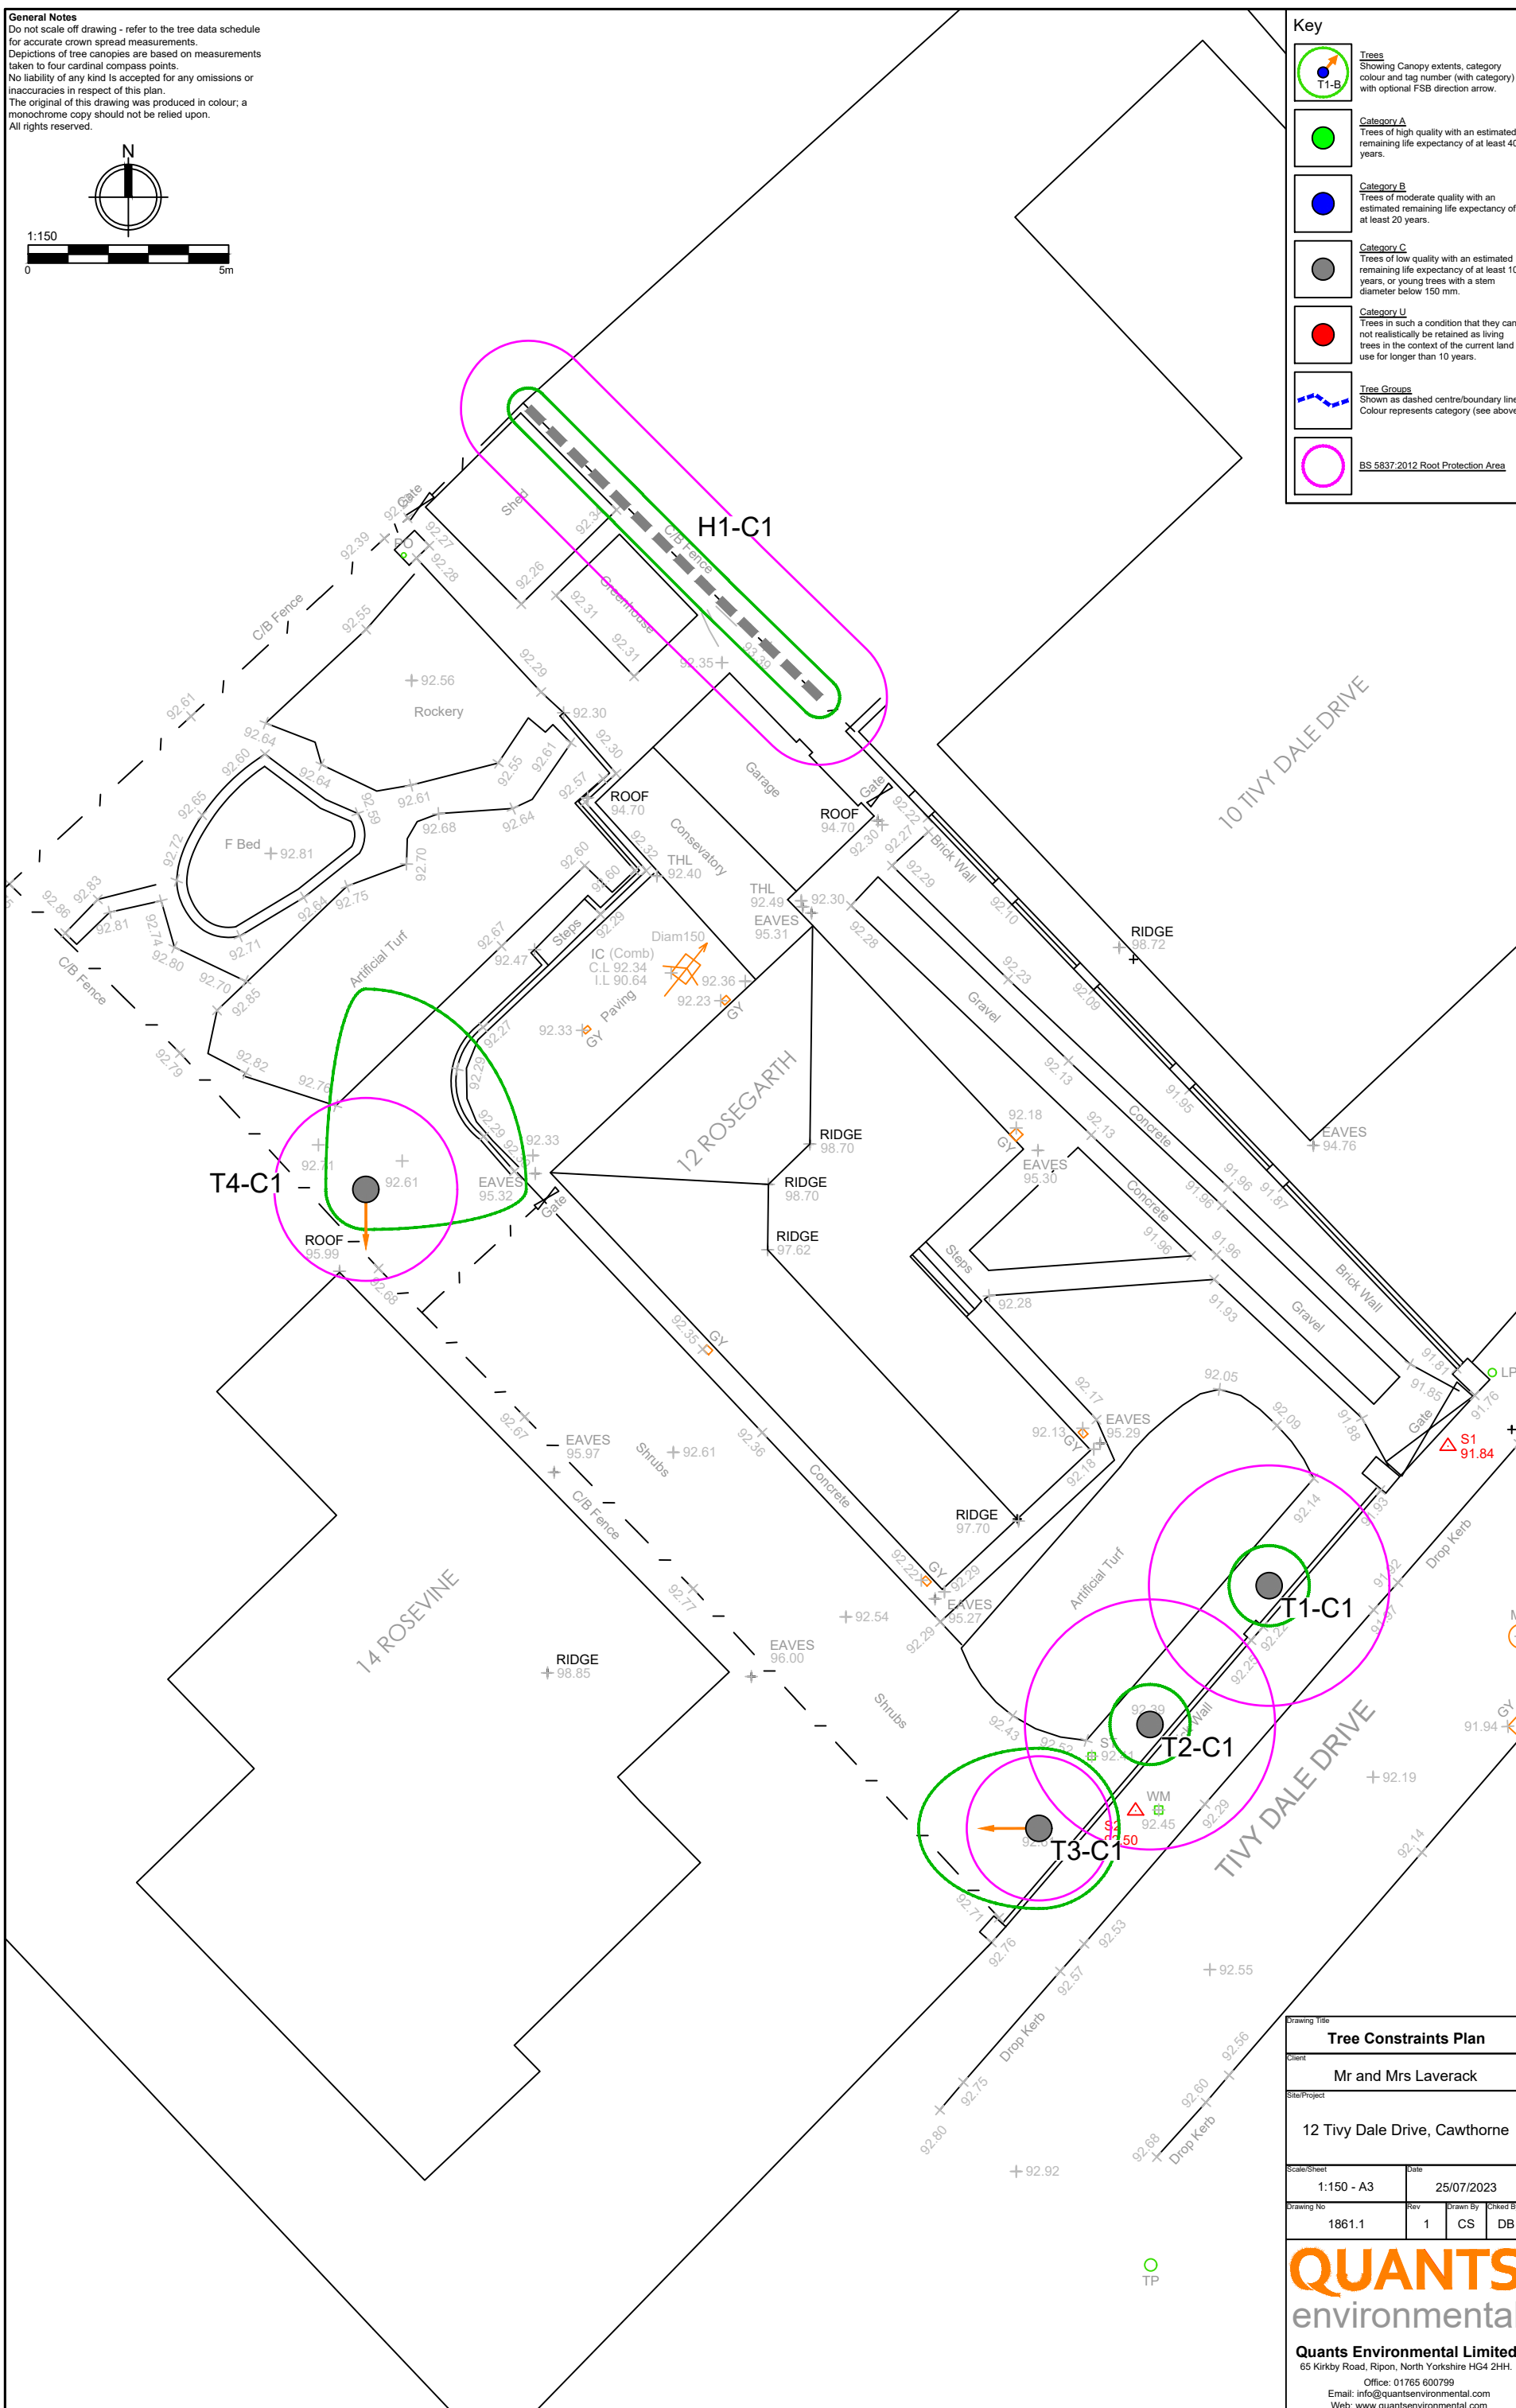

Drawing Title			
Tree Constraints Plan			
Client			
Mr and Mrs Laverack			
Site/Project			
12 Tivy Dale Drive, Cawthorne			
Scale/Sheet		Date	
1:150 - A3		25/07/2023	
Drawing No	Rev	Drawn By	Checked By
1861.1	1	CS	DB



Quants Environmental Limited
 85 Kirkby Road, Ripon, North Yorkshire HG4 2HH.

Office: 01765 600799
 Email: info@quantsenvironmental.com
 Web: www.quantsenvironmental.com