


- F 1.8m High hit and miss double sided close boarded timber fence
TW 2.0m Twil fence
W18 1.8m High Stone wall
W9 0.9m High Stone wall
R18 1.8m High black railing with laurel hedging

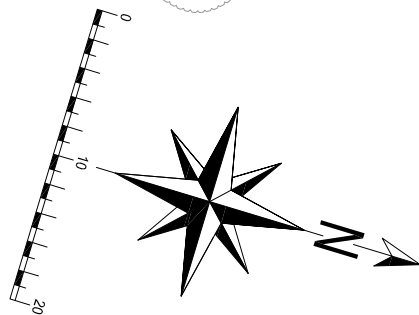

Date	Description
23/10/15	Red line revised - twil fencing added
28/10/15	Bollard lighting added
03/11/15	W14 replace with W9 - plots 1-2-3 road revised Hedges moved to outside of R18
04/11/15	Plot 10 repositioned
10/11/15	Plots 10 & 11 enclosures revised
10/02/16	Agricultural gate and fence added

Rev	House Type
A	
B	
C	
D	
E	
F	

Drawing Title
Enclosures
Site
Barnsley Road, Penistone

4100 Park Approach
Thorpe Park
Leeds
LS15 8GB
0113 3970437
www.duchyhomes.co.uk



Scale @ A3	Date
1:500	01/10/15
Drawn	Checked
MF	
Drawing No.	Rev.
PS-007	F