
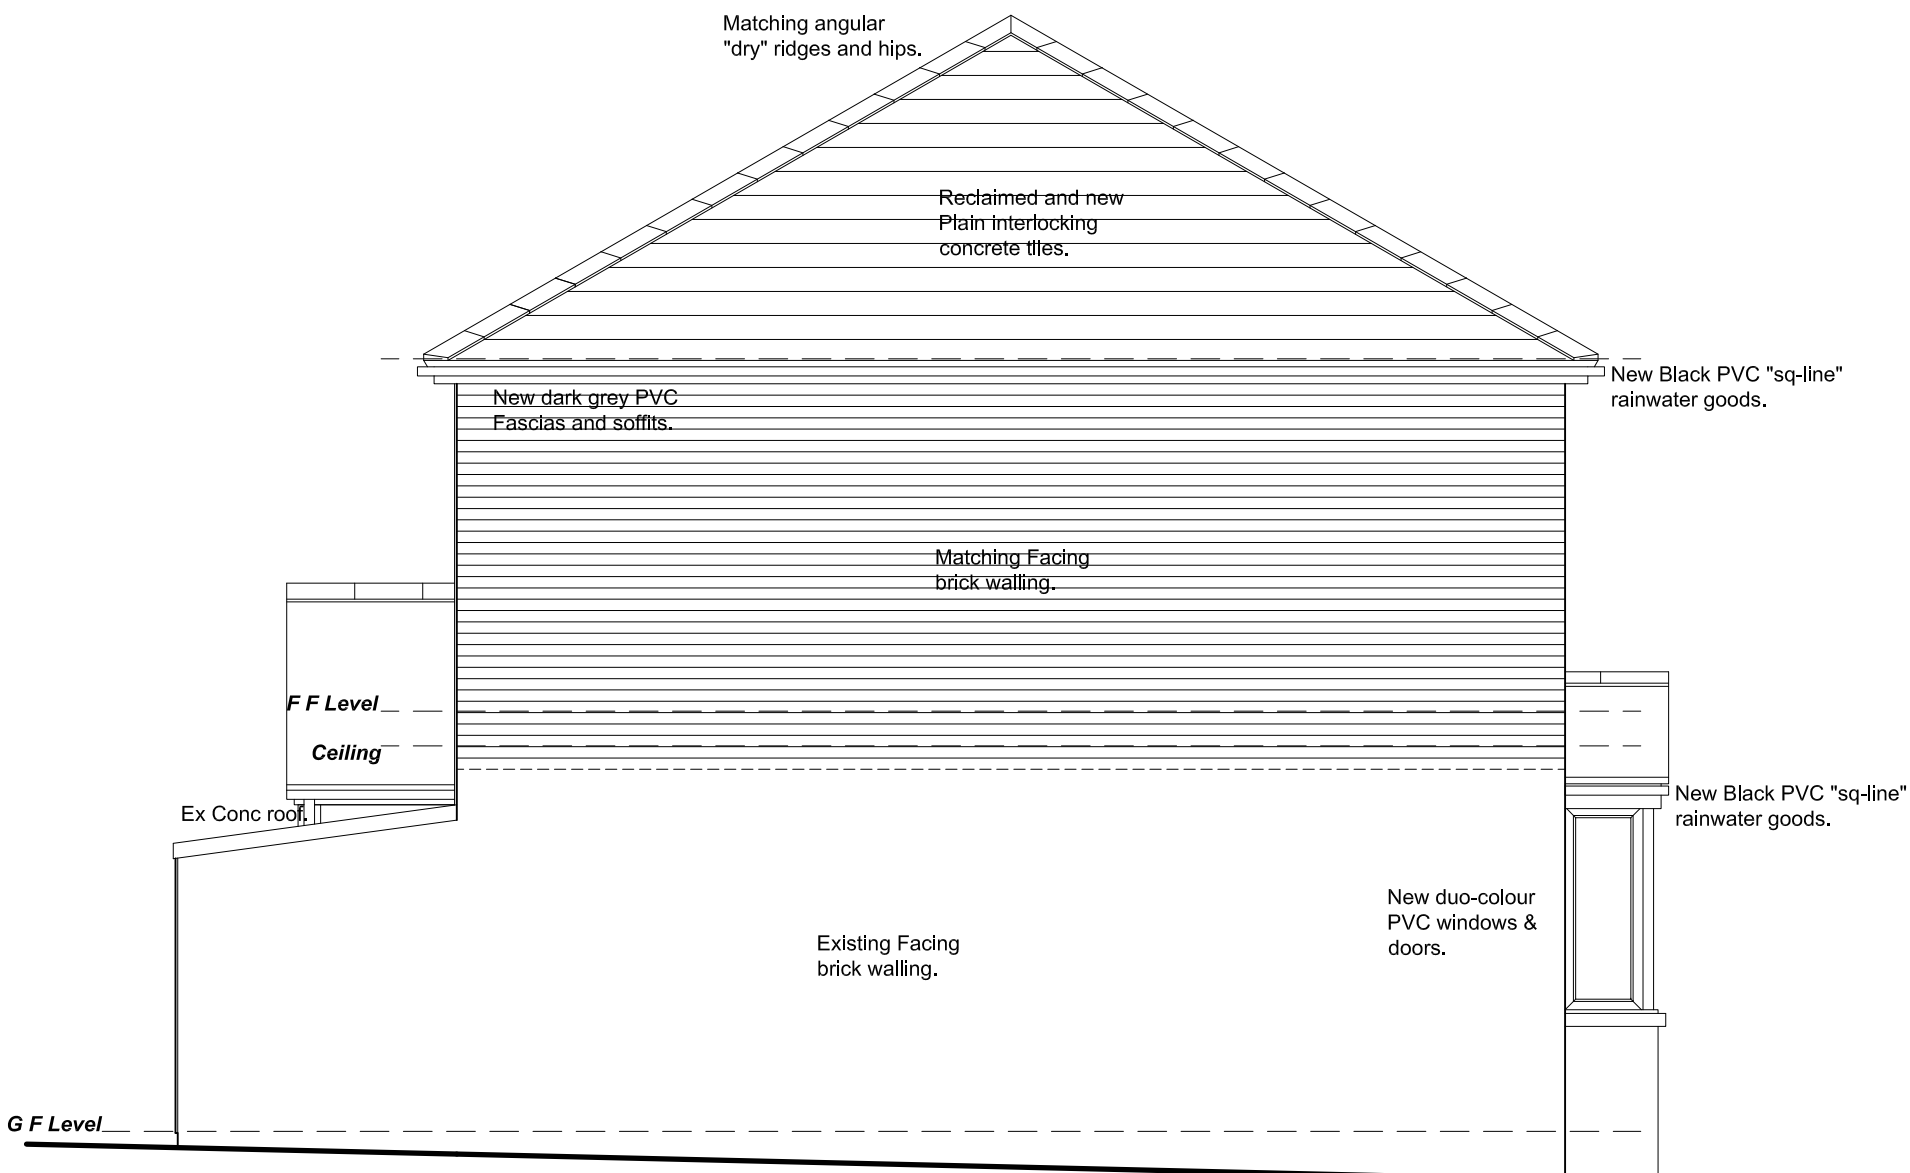


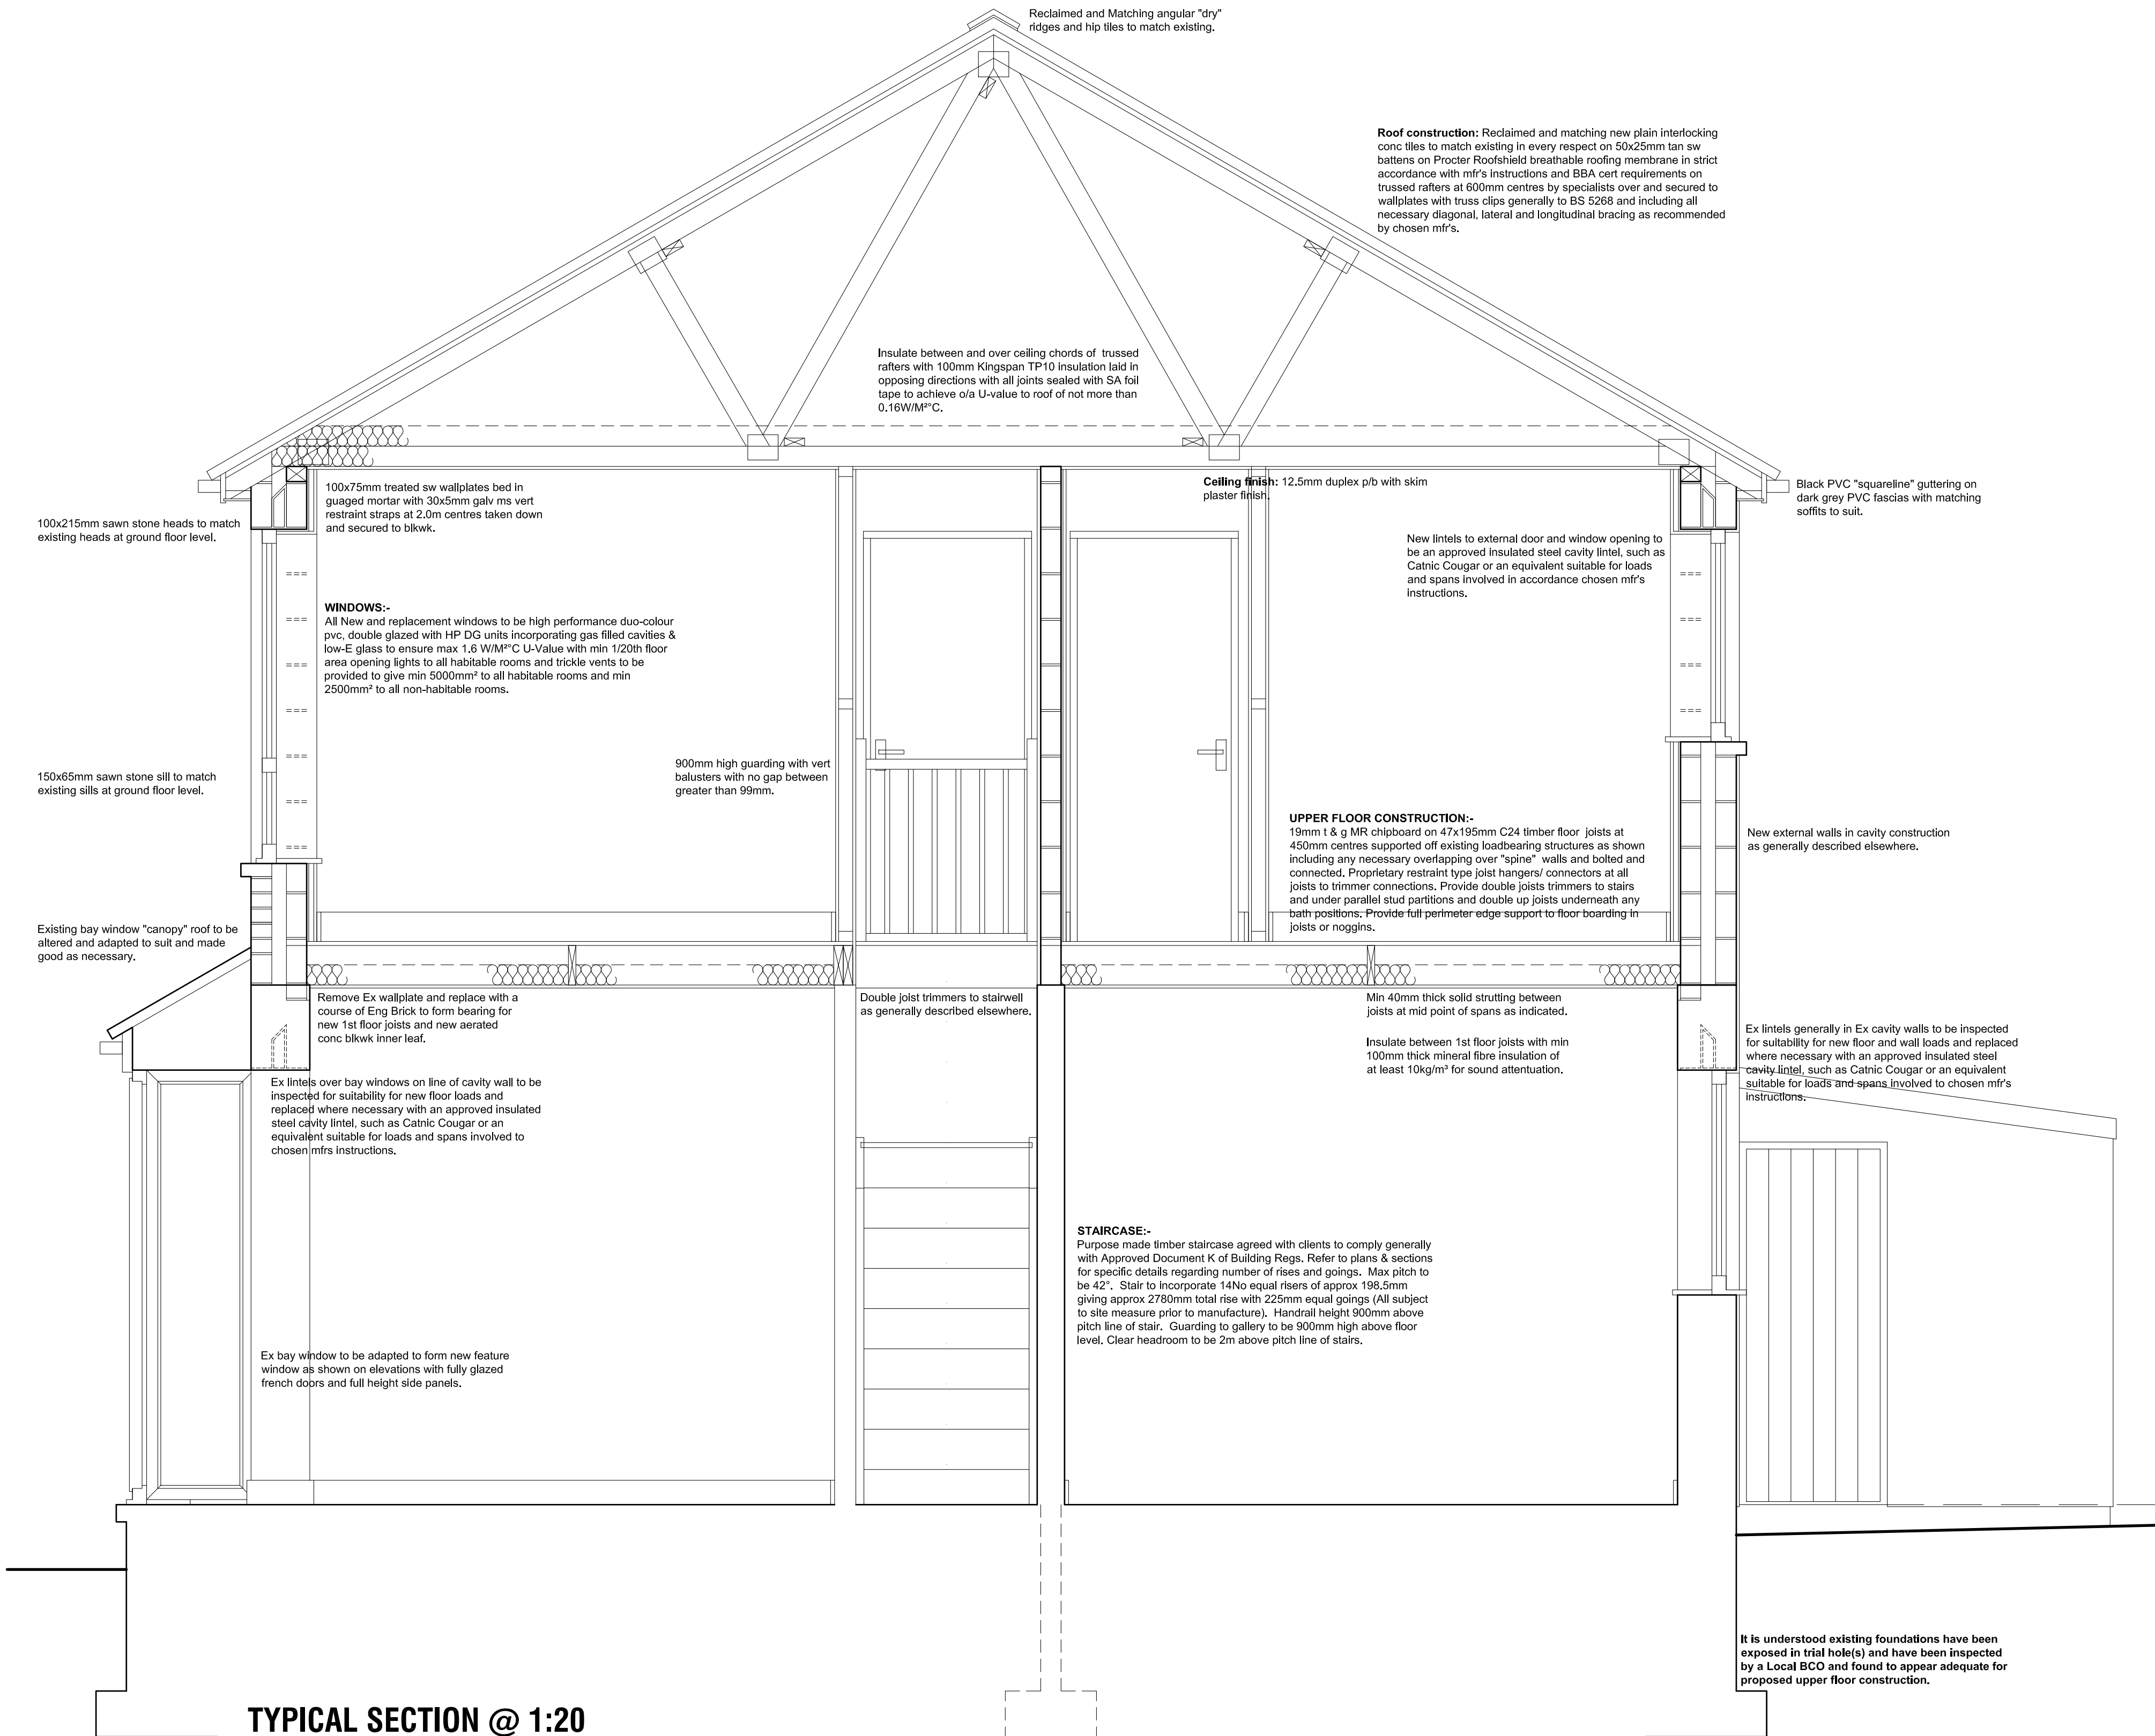

SIDE ELEVATION R

TYPICAL SECTION @ 1:20

A 09/06/2020 Clients comments Incorporated.		
Revision	Date	Description
PROPOSED 1st FLOOR EXTENSION TO, 11 JACK CLOSE ORCHARD, ROYSTON, BARNLEY, S71 4QS.		
DETAILED PROPOSALS 2 Elevations 2 & Typical Section.		
Mr & Mrs French.		
 JEA Building Design Services		
JE Architectural Ltd 23 Windmill Road, Wombwell, Barnsley, S73 8PW. Tel: 01226 754507 Email: jeald@btconnect.com		
This drawing and the copyright is the Architectural Company's property and maybe used or reproduced only by agreement. All Dimensions in Millimetres Unless specified otherwise and subject to verification on site.		
Scale: 1:20/50 @ A1		Date: JUNE 2020
Ref: 201923	Drwg No: 03	
0 cm	2 cm	4 cm
6 cm	8 cm	10 cm