


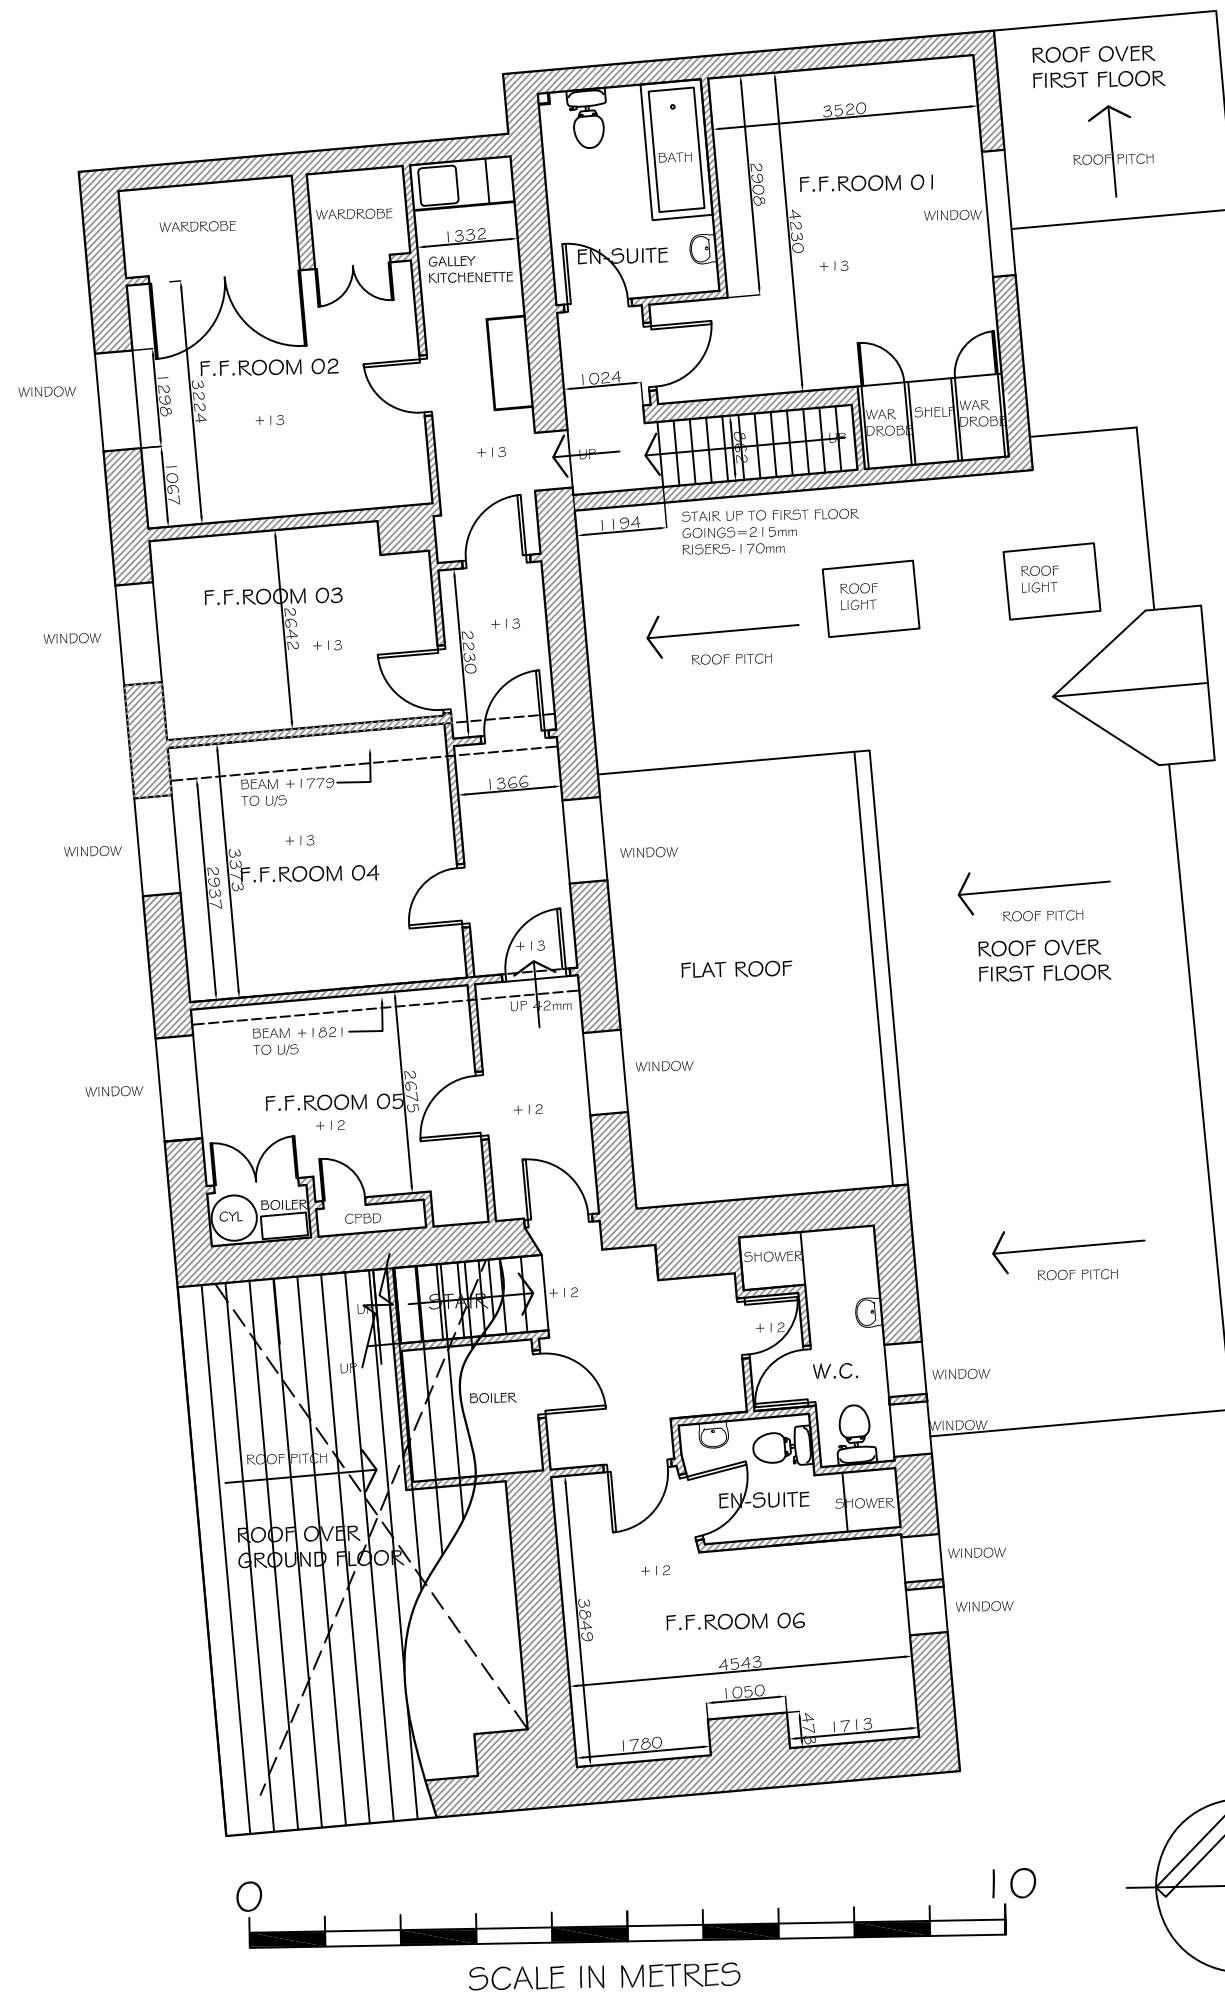

EXISTING FIRST FLOOR G.A.PLAN

PLAN DRAWN FOR FEASIBILITY PURPOSES AND CANT BE DEEMED ACCURATE. DO NOT USE FOR CONSTRUCTION PURPOSES UNTIL FULL MEASURED SURVEY IS CARRIED OUT.

	REVISION NOTES:	DATE:
B	GENERAL SURVEY UPDATES FOLLOWING SITE VISIT ON 17.06.20	19.06.20
A	MINOR LAYOUT REVISIONS.	21.02.20



CLIENT:
THE BROOK GROUP

PROJECT:
THE FOUNTAIN INN, WELLTHORNE LANE,
INGBIRCHWORTH, SOUTH YORKSHIRE,
S36 7GJ.

TITLE:
EXISTING FIRST FLOOR G.A.PLAN.

DATE: 02.02.20 **SCALE:** 1 TO 100 AT A3

STATUS: SURVEY

DRWG NO: FOUN-DO03 rev B