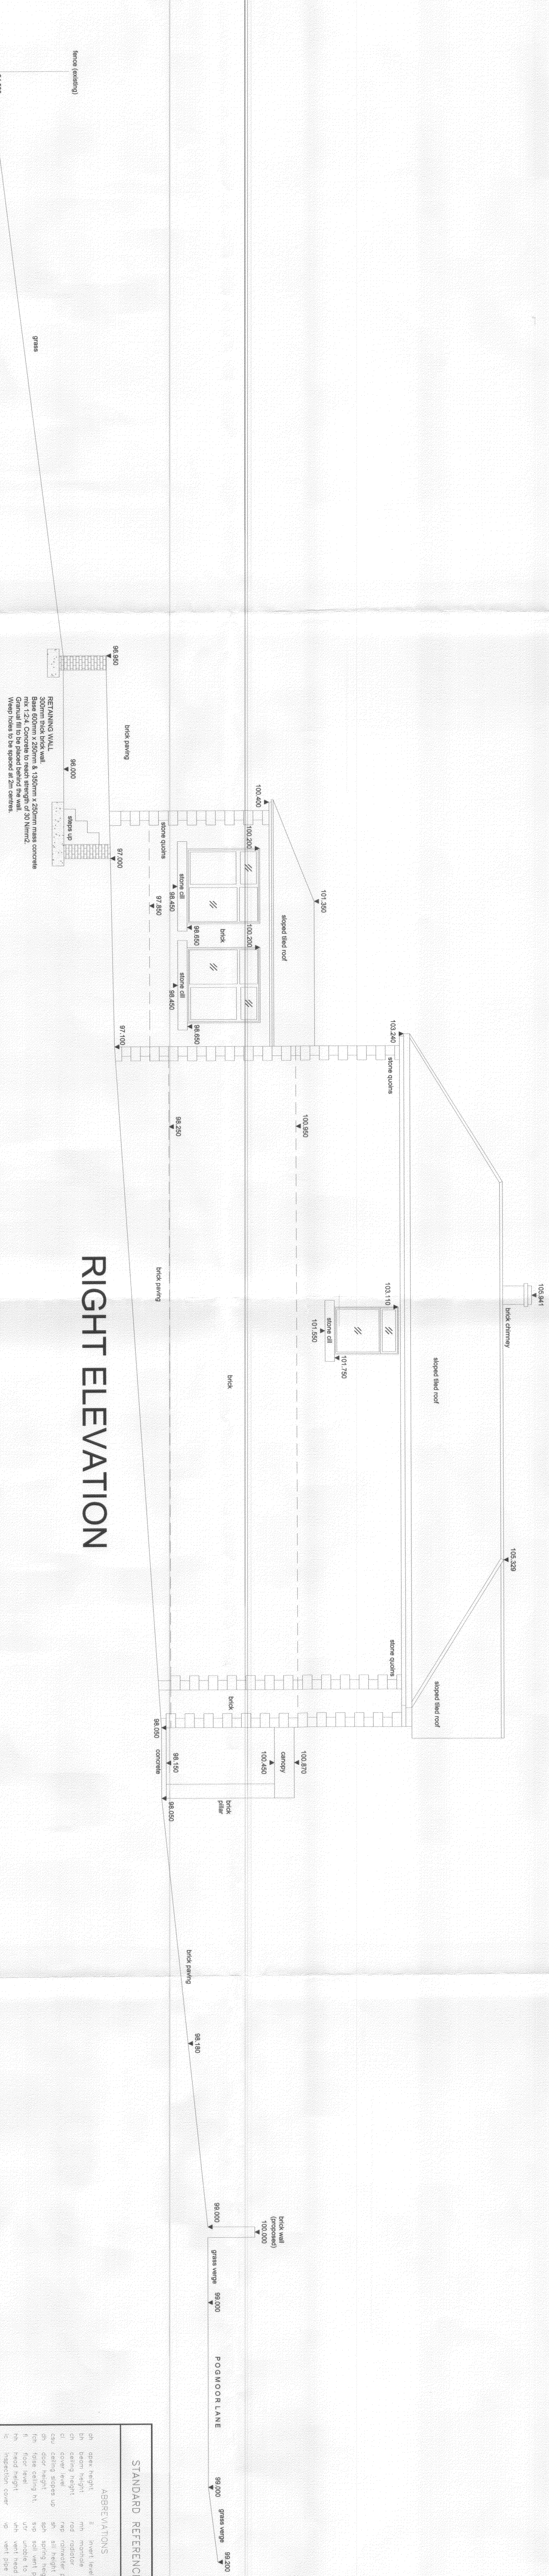
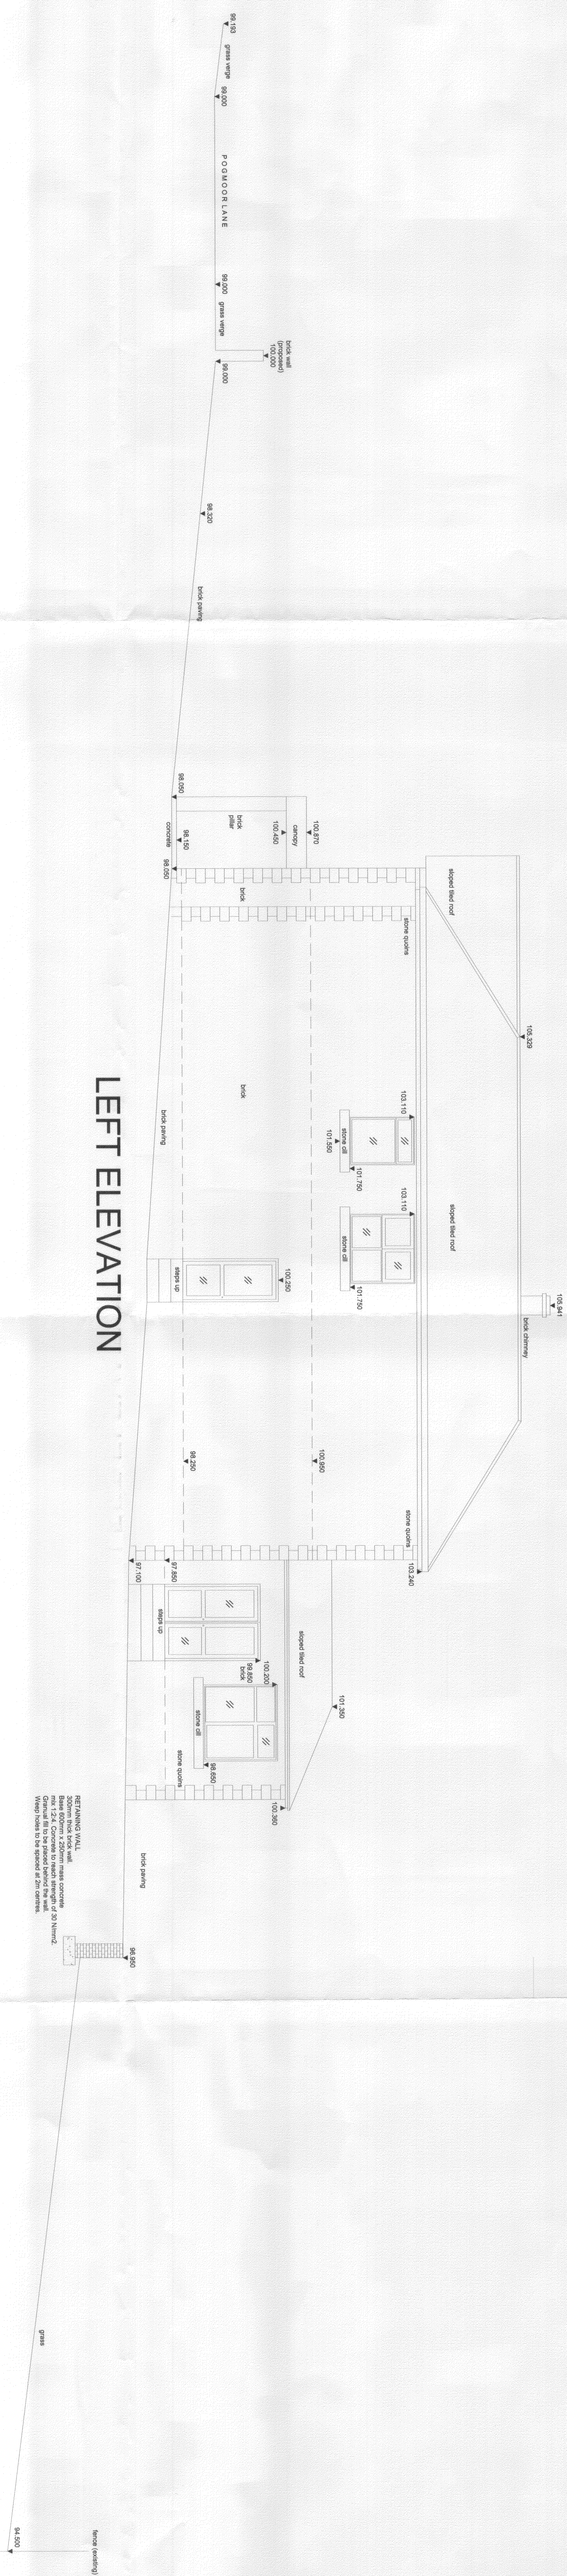


[illegible]

1. This survey has been completed and drawn.					
2. All wells are in meters and relate to Survey Station 5102, with a three value					
3. This survey was measured for a scale of					
4. 1:100, any subsequent measurements should be verified on this.					
Revisions					
A. July 2010					
Surveyed	M	West	Date	May 2010	
Drawn	M	West	Proposed	Elations	
Drawing Title	W	West	Plot 1, Pogmoro Lane		
			Barnsley		
			S/S 210		
Client					
			Mr Z. Younis		
			57 Whitfordale Road		
			Barnsley		
			S/S 210		
Drawing No.					
Scale					
001/0001/6					
1:50					