
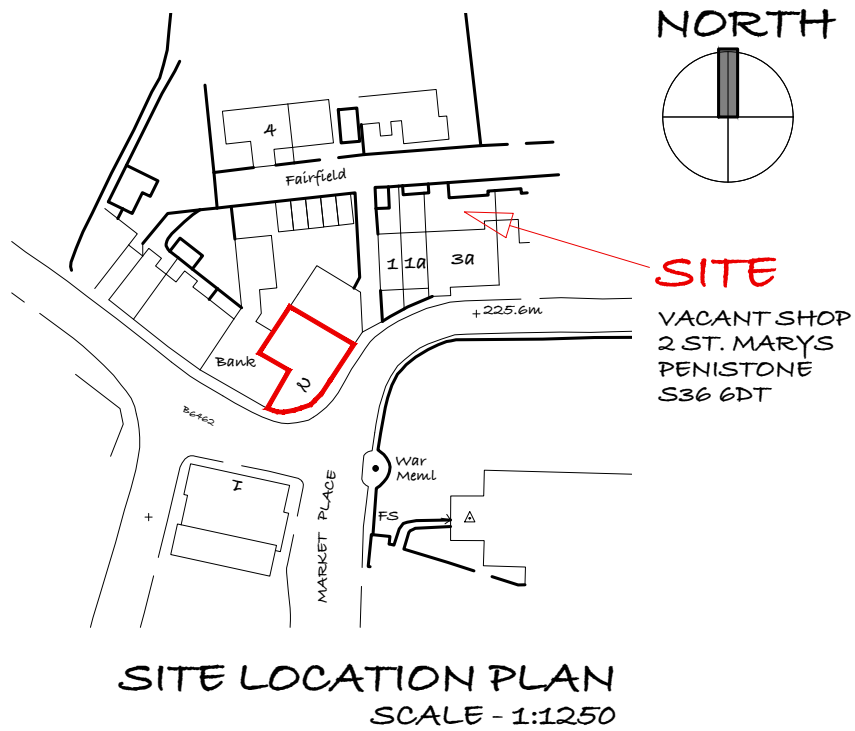



**SITE**  
VACANT SHOP  
2 ST. MARYS  
PENISTONE  
S36 6DT

**SITE LOCATION PLAN**  
SCALE - 1:1250

HATCHED AREA INDICATES  
ADJACENT PROPERTY NOT  
INCLUDED IN THIS APPLICATION

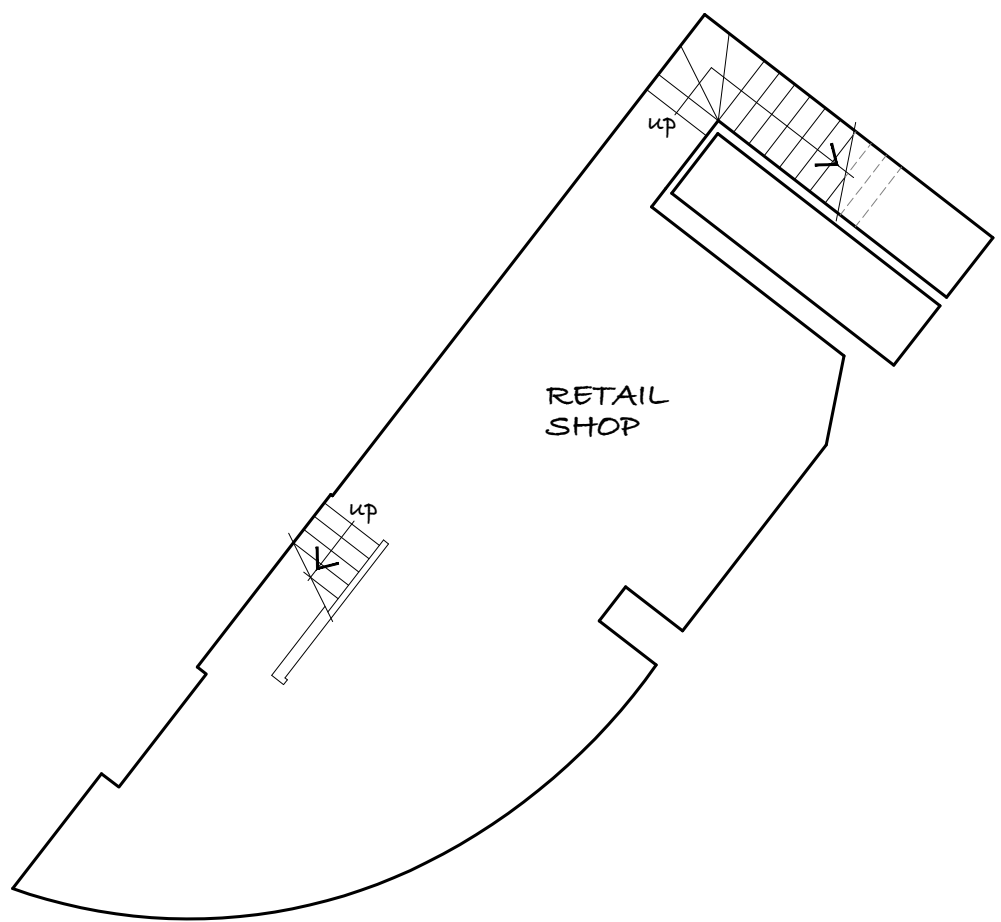

**BASEMENT FLOOR PLAN AS EXISTING**  
1/100

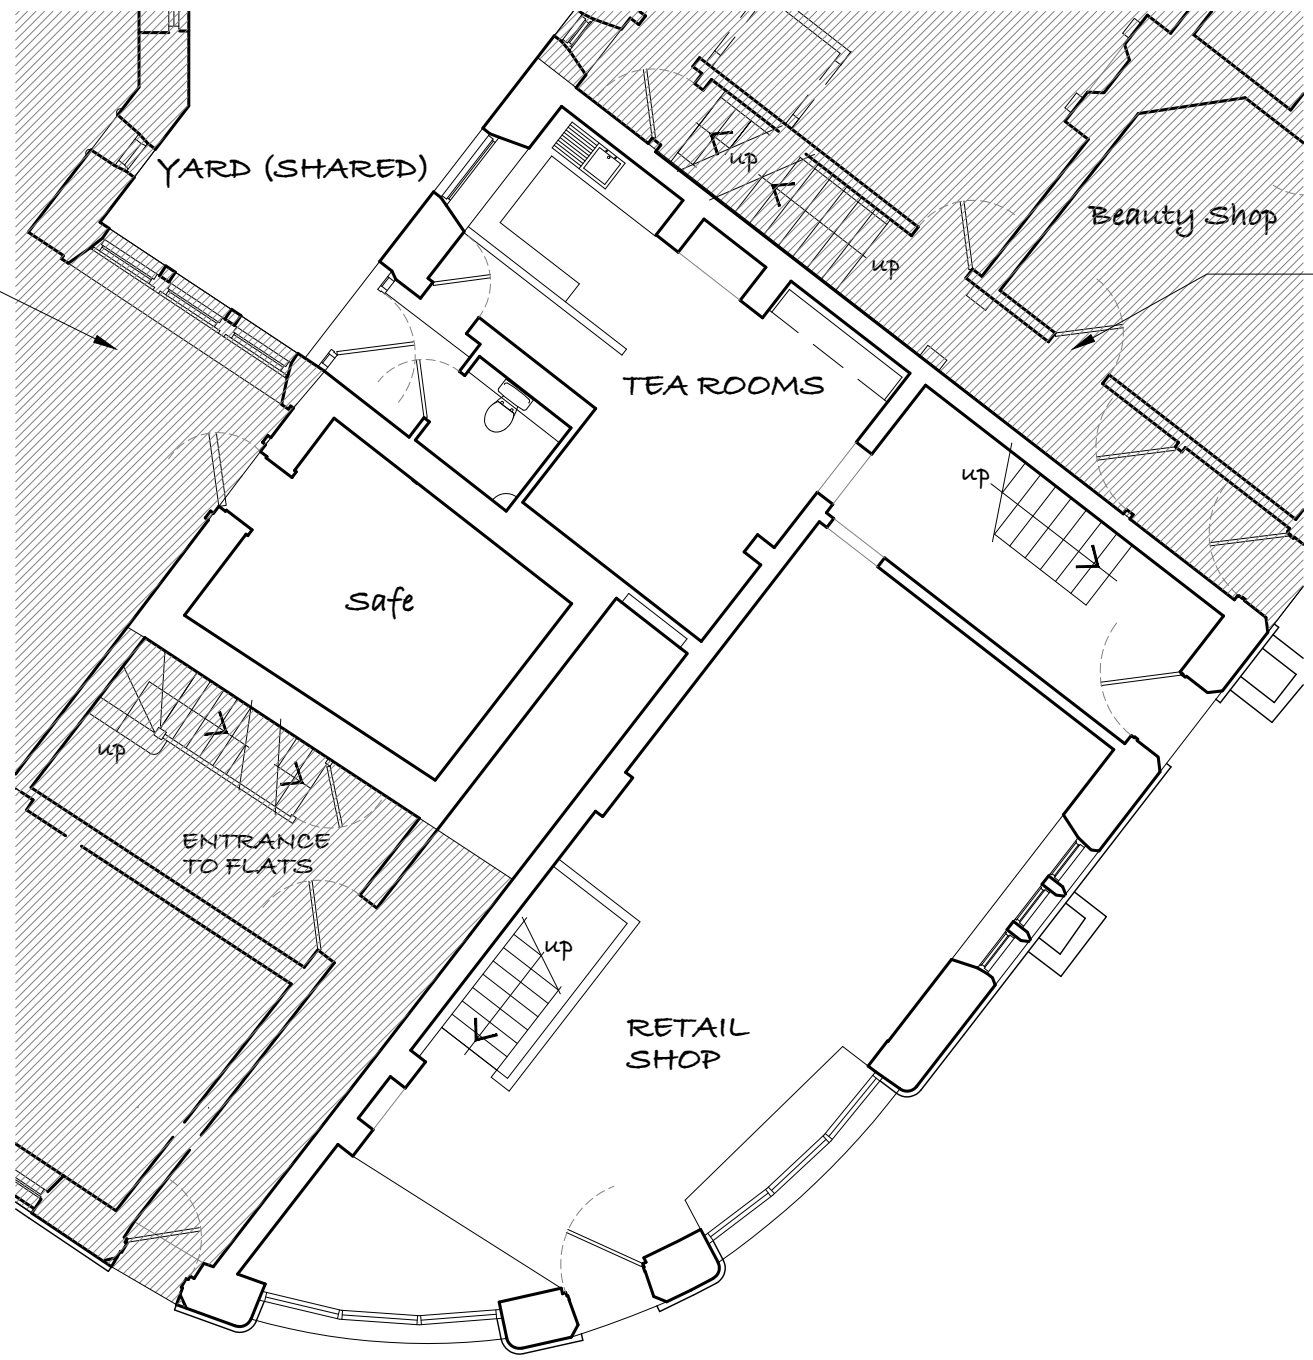

**GROUND FLOOR / SITE PLAN AS EXISTING**  
1/100

Do not scale from this drawing. DMA Design Management Ltd must be notified immediately should any discrepancies be found. The contractor must check all dimensions on site before construction or manufacture of materials. This drawing or any portion of it may not be reproduced without the consent of DMA Design Management Ltd

## NOTES

All efforts have been made in measuring existing site. However the contractor / builder is responsible, for checking & confirming all given dimensions on site prior to pricing & works.

Extent of boundary ownership confirmed by applicant.

### Proposal -

Proposed change of use from A1 Retail Shop to A4 Drinking Establishment including internal alterations to listed building

HATCHED AREA INDICATES  
ADJACENT PROPERTY NOT  
INCLUDED IN THIS APPLICATION

## PLANNING

| A   | Address revised | Sept. 2018 | DMA |
|-----|-----------------|------------|-----|
| Rev | Description     | Date       | By  |

# DMA

DESIGN MANAGEMENT LTD

6 New Hall Way,  
Dialwood,  
Flockton,  
Wakefield,  
WF4 4AX  
Client

t: 01924 462 550

e: info@designmanageachieve.com  
w: designmanageachieve.com

M Rogers

Project  
**2 St Marys, Penistone,  
S36 6DT**

Drawing title  
**Existing Location, site and  
floor Plans**

|            |            |            |     |
|------------|------------|------------|-----|
| Drawn by   |            | Date       |     |
| DMA        |            | Sept.18    |     |
| Drawing no | Project no | Scale @ A3 | Rev |
| EX-01      | 18/540     | A.S.       | A   |

©2018 DMA Design Management Ltd